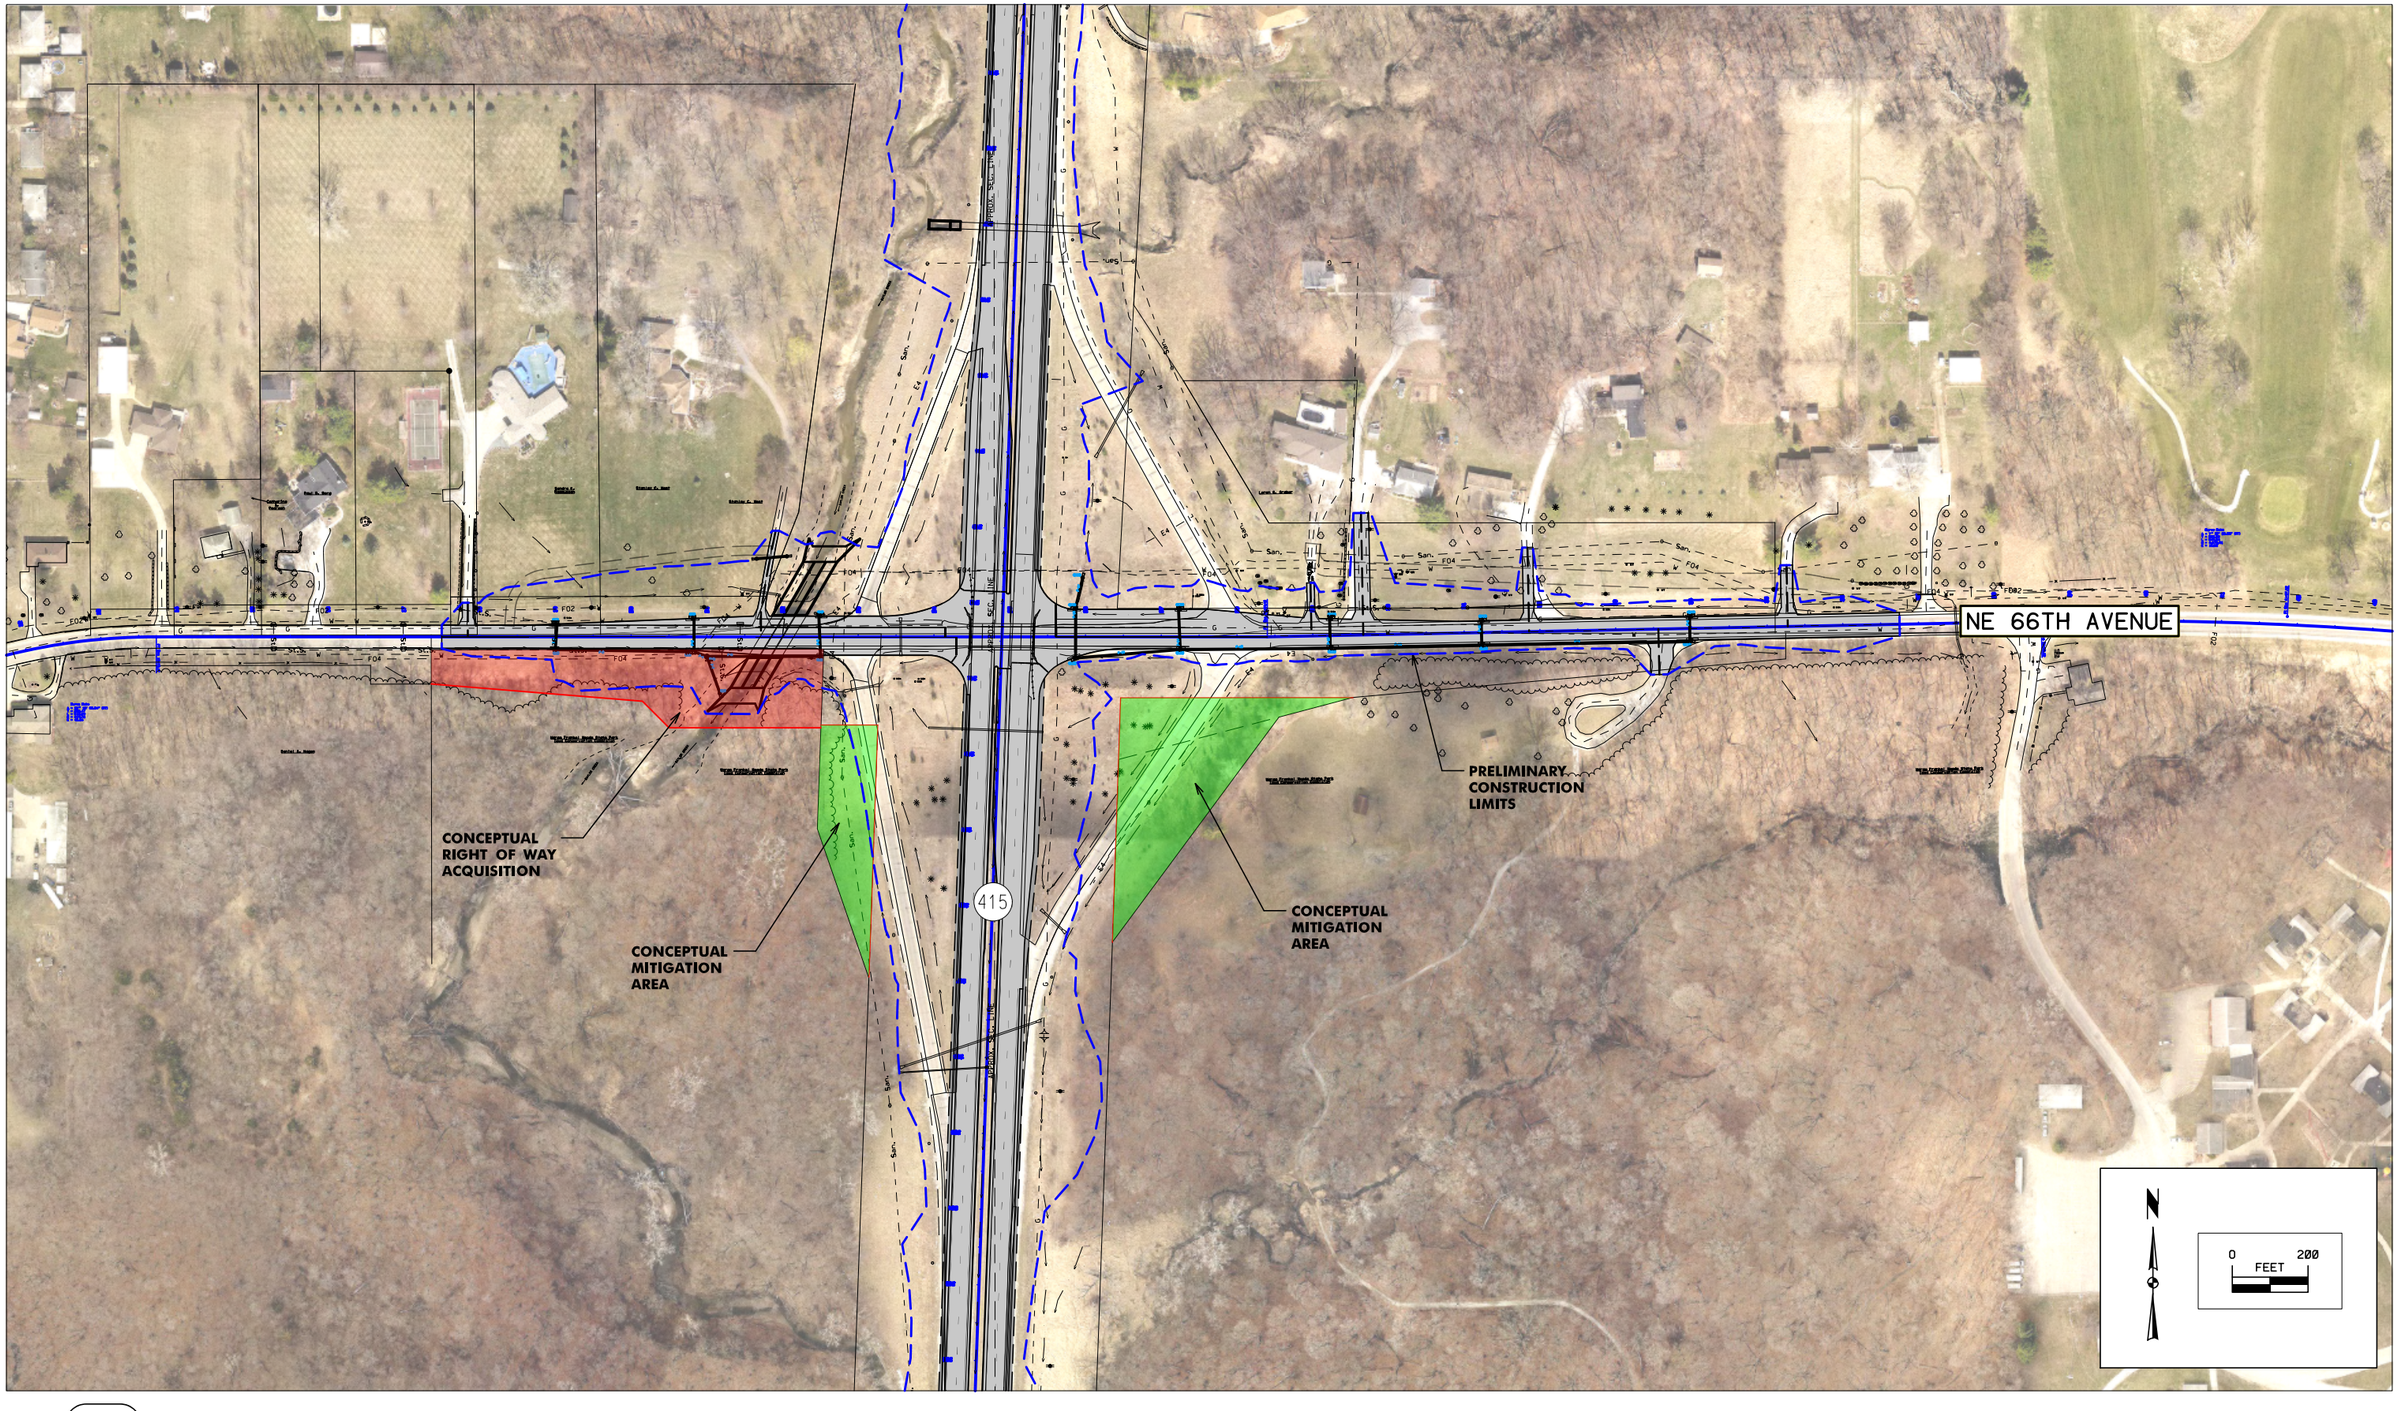

IOWA HIGHWAY 415 & 66TH AVENUE RECONSTRUCTION
IOWA DOT PROJ # - BRF-415-1(52)--38-77
CONCEPTUAL RIGHT OF WAY EXHIBIT

SNYDER & ASSOCIATES
Engineers and Planners

FIGURE 2

W:\Highway\Design\CADD\MicroStation\PlotDrivers_PenTables\pdf\drapdf.plt
Pub_0020_66thAve
D:\I20800L\Cadd\Design\AGB\I20800_row_conceptual2.dsn
3/13/2014
AGB