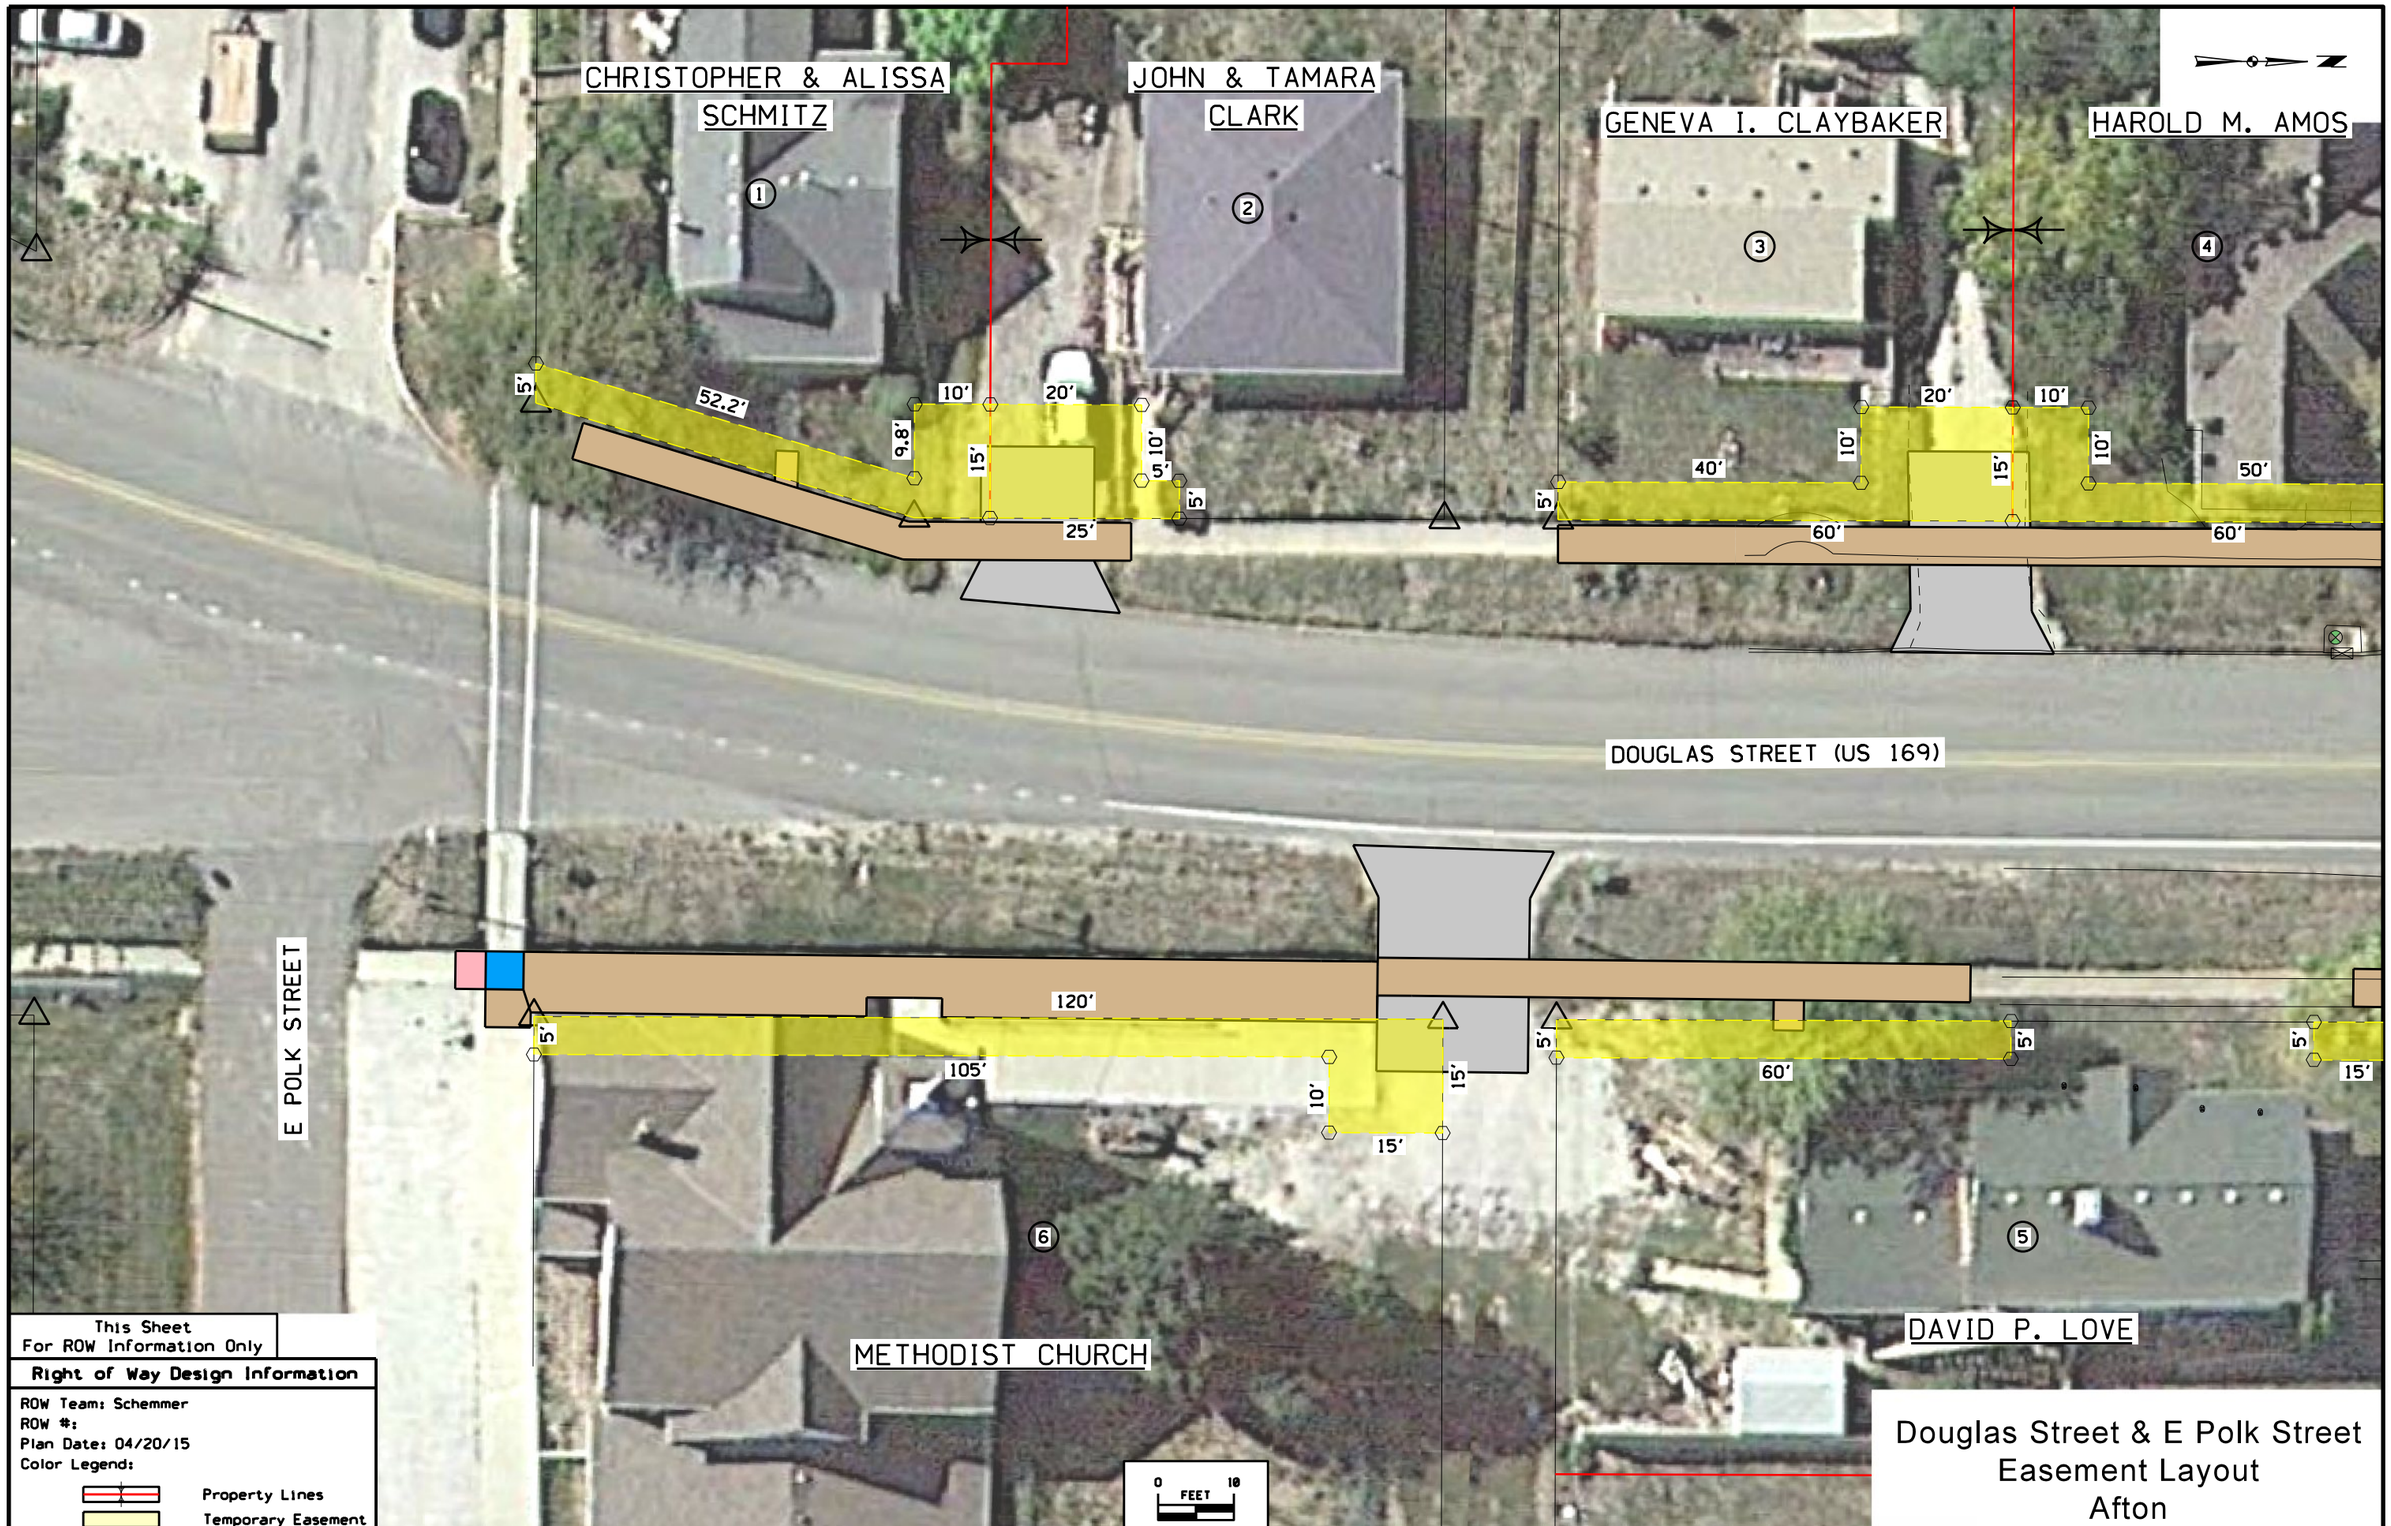

This Sheet
For ROW Information Only

Right of Way Design Information

ROW Team: Schemmer
ROW #:
Plan Date: 04/20/15
Color Legend:

Property Lines
Temporary Easement

Douglas Street & E Polk Street
Easement Layout
Afton

FILE NO.	ENGLISH	DESIGN TEAM IowaDOT/Schemmer	Union COUNTY	PROJECT NUMBER NHSN-000-S(655)--2R-00	SHEET NUMBER H.1

9:57:17 AM 4/20/2015 tlerdahl P:\06440002\0000003012\Design\0000003012h01.sht

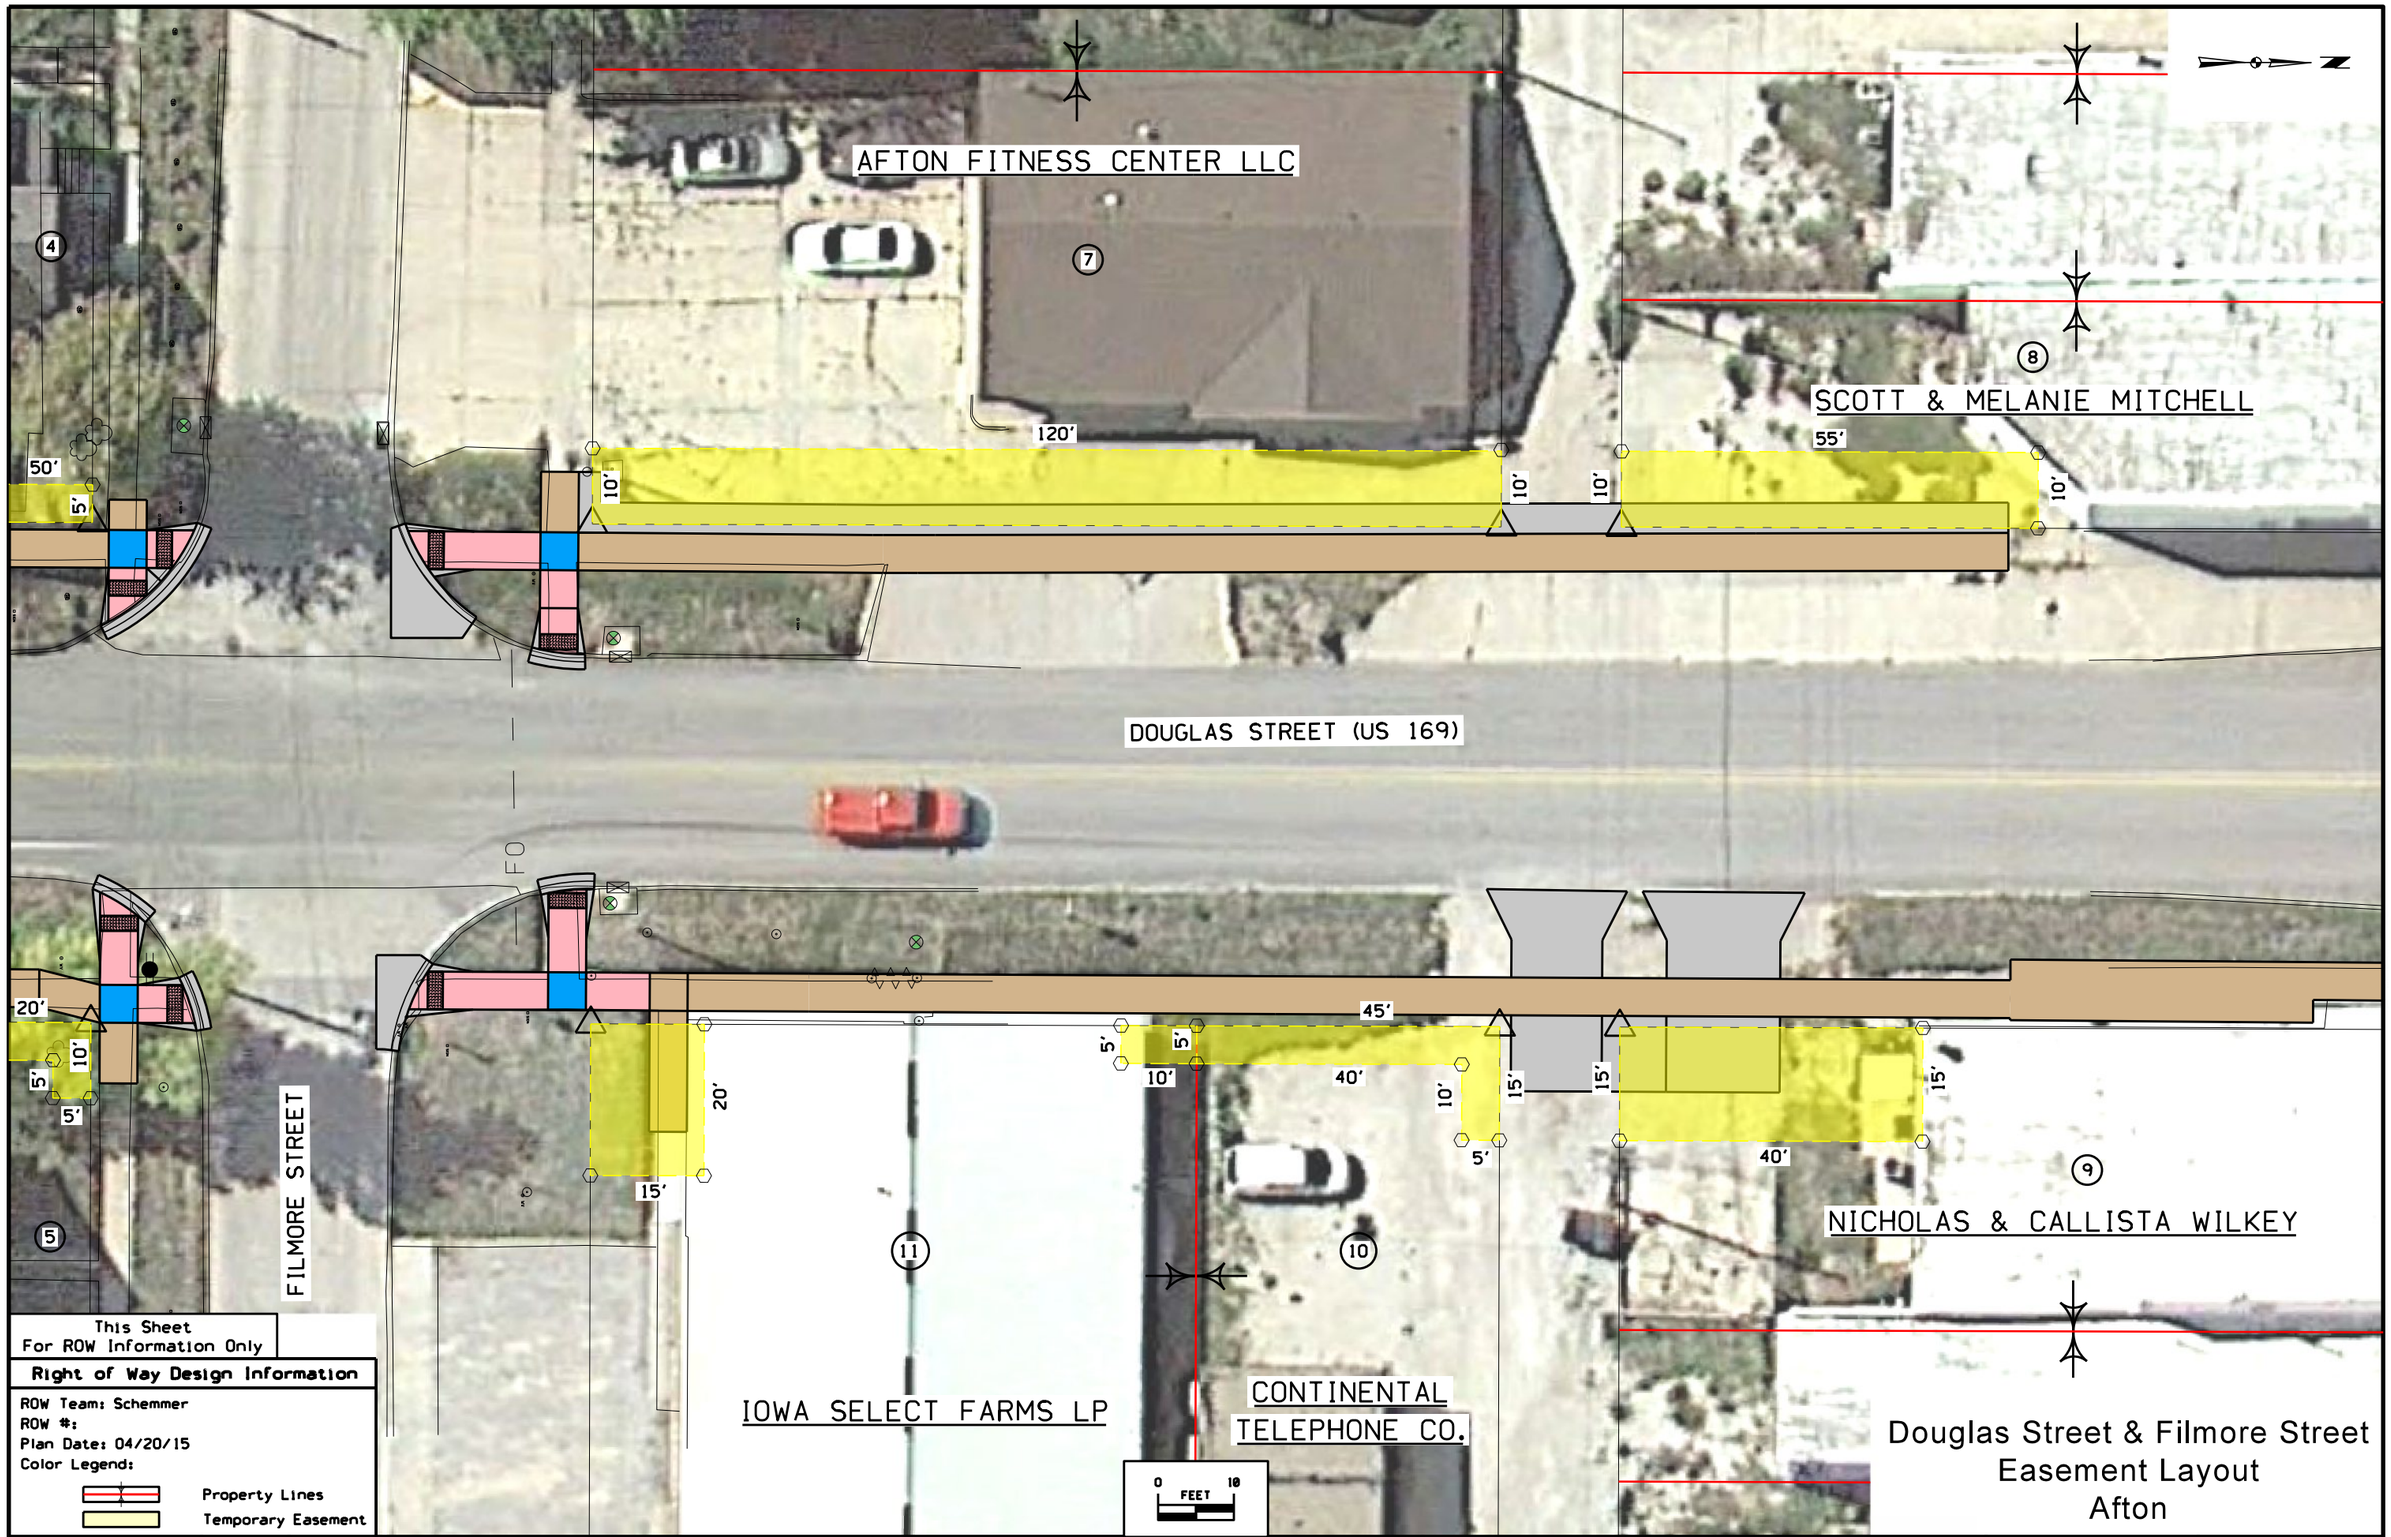

FILE NO.	ENGLISH	DESIGN TEAM IowaDOT/Schemmer	Union COUNTY	PROJECT NUMBER NHSN-000-S(655)--2R-00	SHEET NUMBER H.2

9:58:57 AM 4/20/2015 tlerdahl P:\06440002\0000003012\Design\0000003012h01.sht

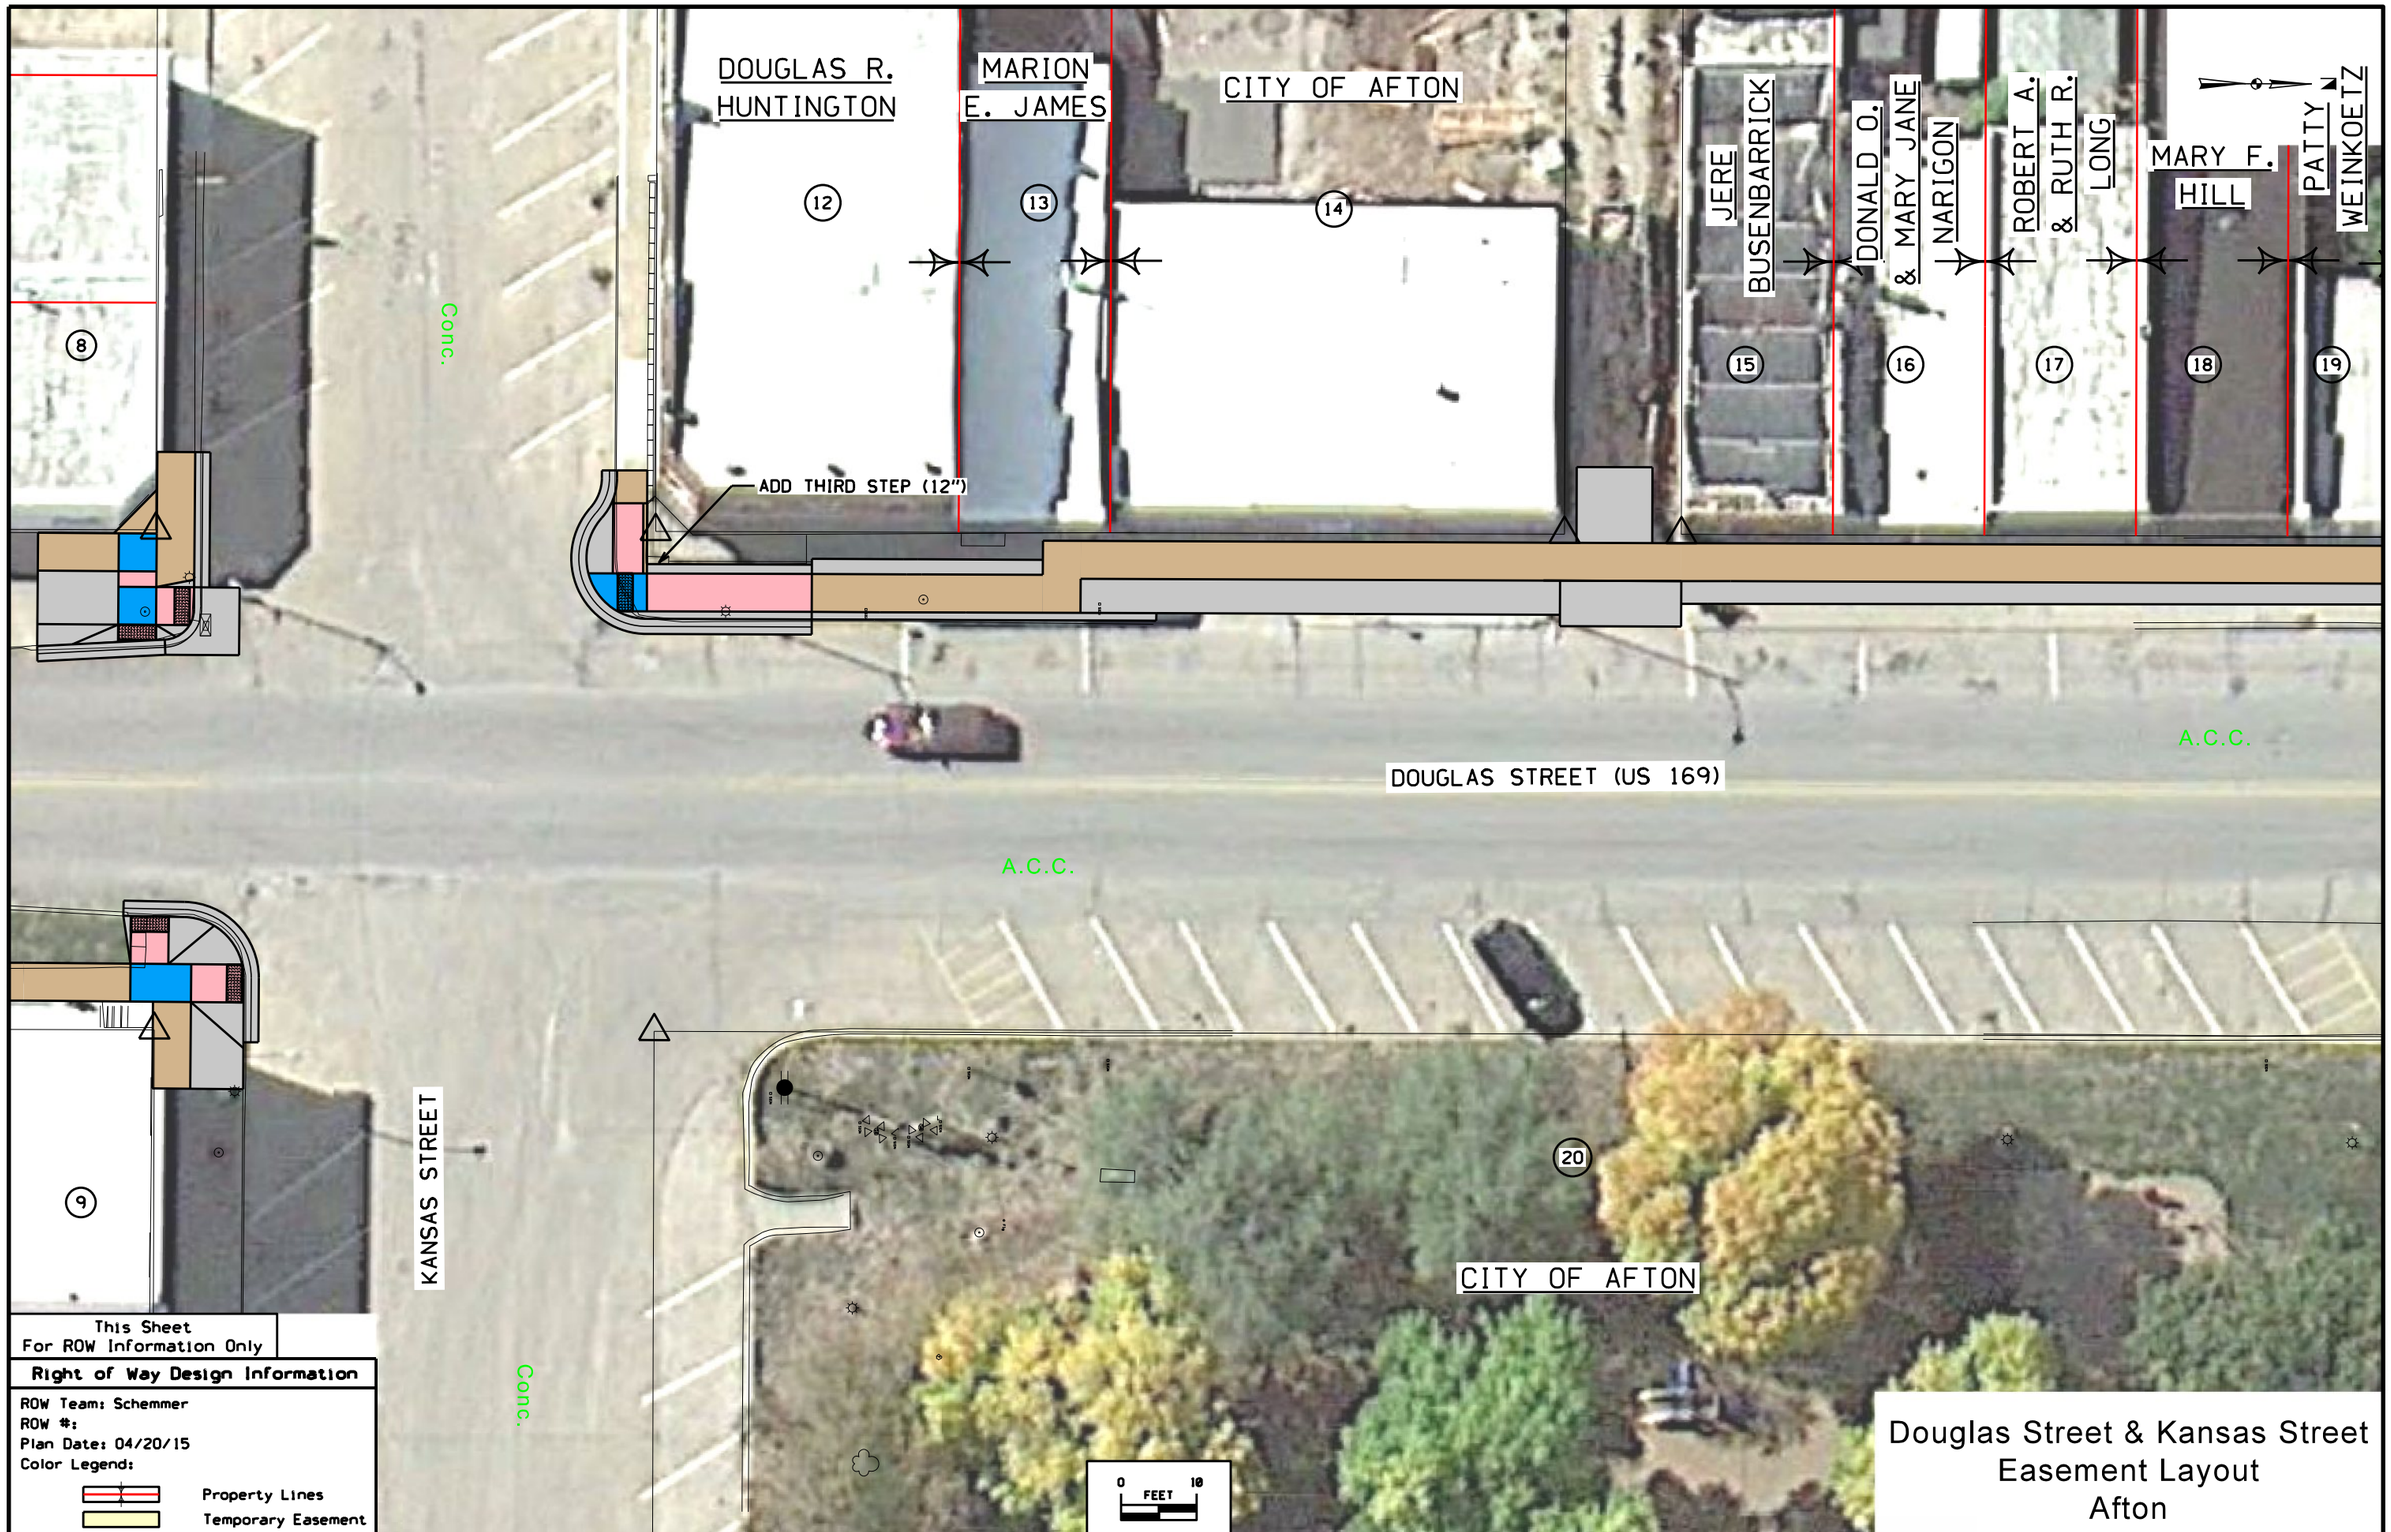

This Sheet
For ROW Information Only

Right of Way Design Information

ROW Team: Schemmer
ROW #:
Plan Date: 04/20/15
Color Legend:

Property Lines
Temporary Easement

Douglas Street & Kansas Street
Easement Layout
Afton

FILE NO.	ENGLISH	DESIGN TEAM IowaDOT/Schemmer	Union COUNTY	PROJECT NUMBER NHSN-000-S(655)--2R-00	SHEET NUMBER H.3

9:59:33 AM 4/20/2015 tlerdahl P:\06440002\0000003012\Design\0000003012h01.sht

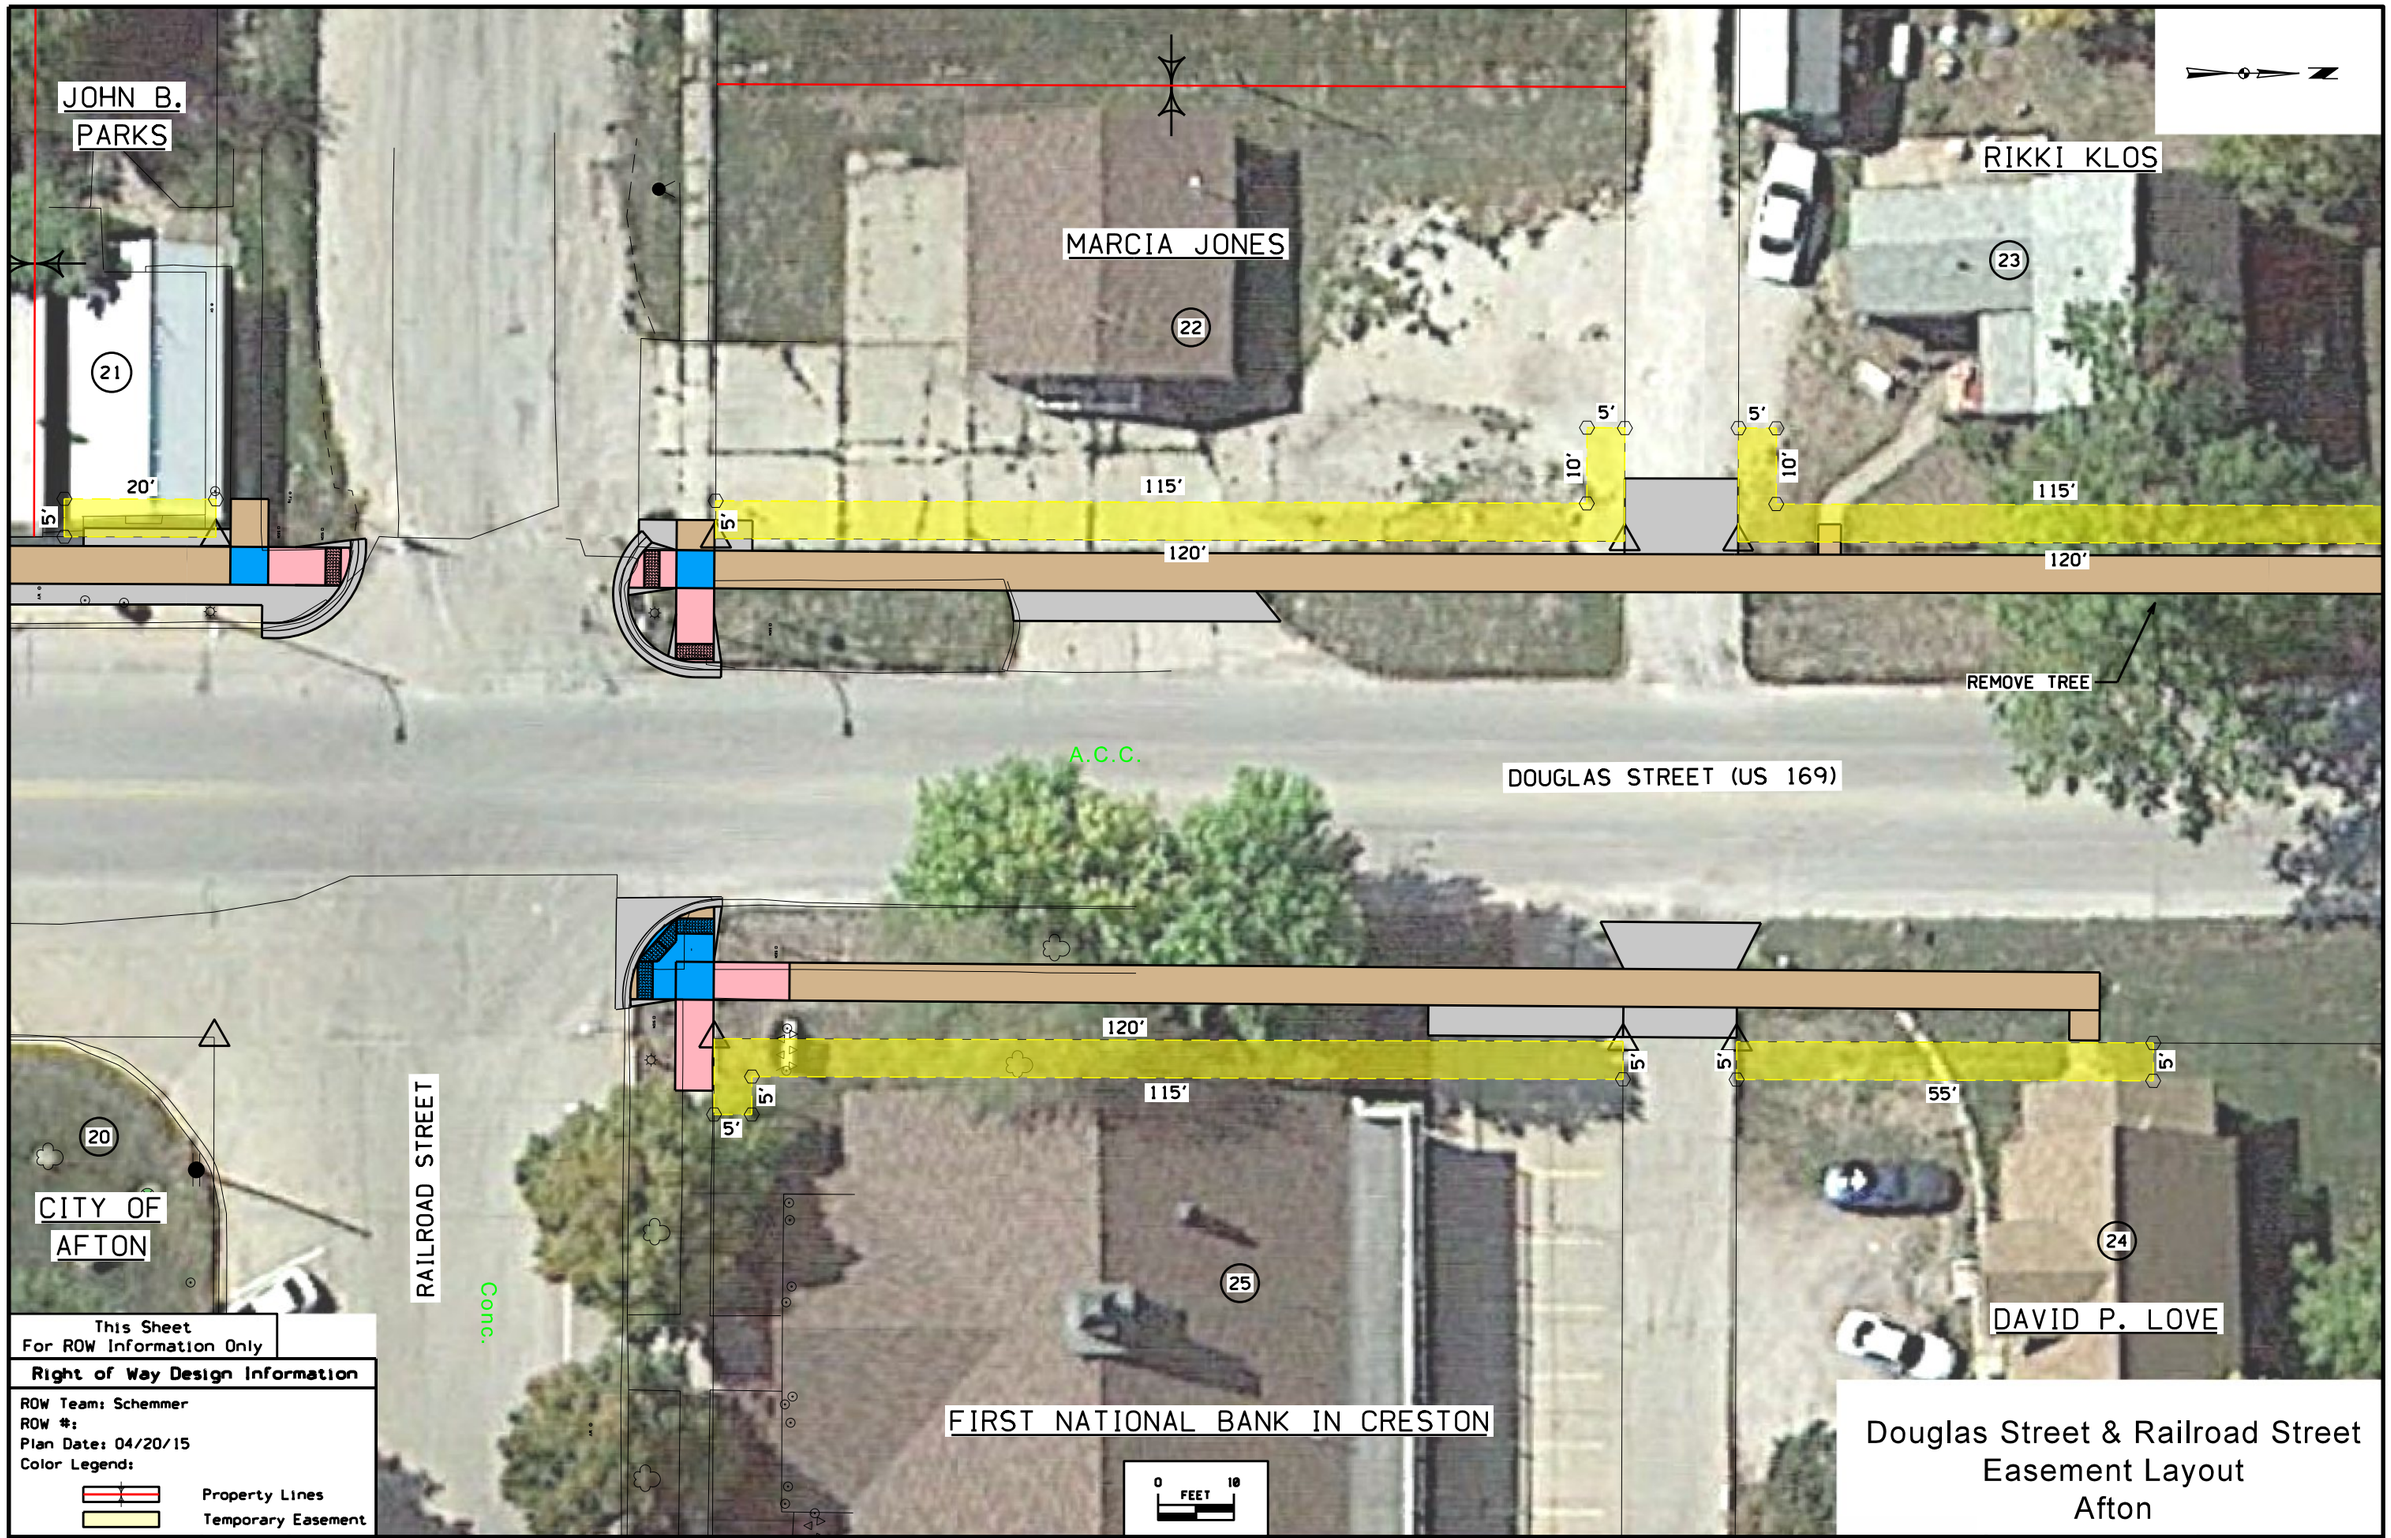

FILE NO.	ENGLISH	DESIGN TEAM IowaDOT/Schemmer	Union COUNTY	PROJECT NUMBER NHSN-000-S(655)--2R-00	SHEET NUMBER H.4

10:00:08 AM 4/20/2015 tlerdahl P:\06440002\0000003012\Design\0000003012h01.sht

Douglas Street & Railroad Street
Easement Layout
Afton

FILE NO.	ENGLISH	DESIGN TEAM IowaDOT/Schemmer	Union COUNTY	PROJECT NUMBER NHSN-000-S(655)--2R-00	SHEET NUMBER H.5

10:00:55 AM 4/20/2015 tlerdahl P:\06440002\0000003012\Design\0000003012h01.sht

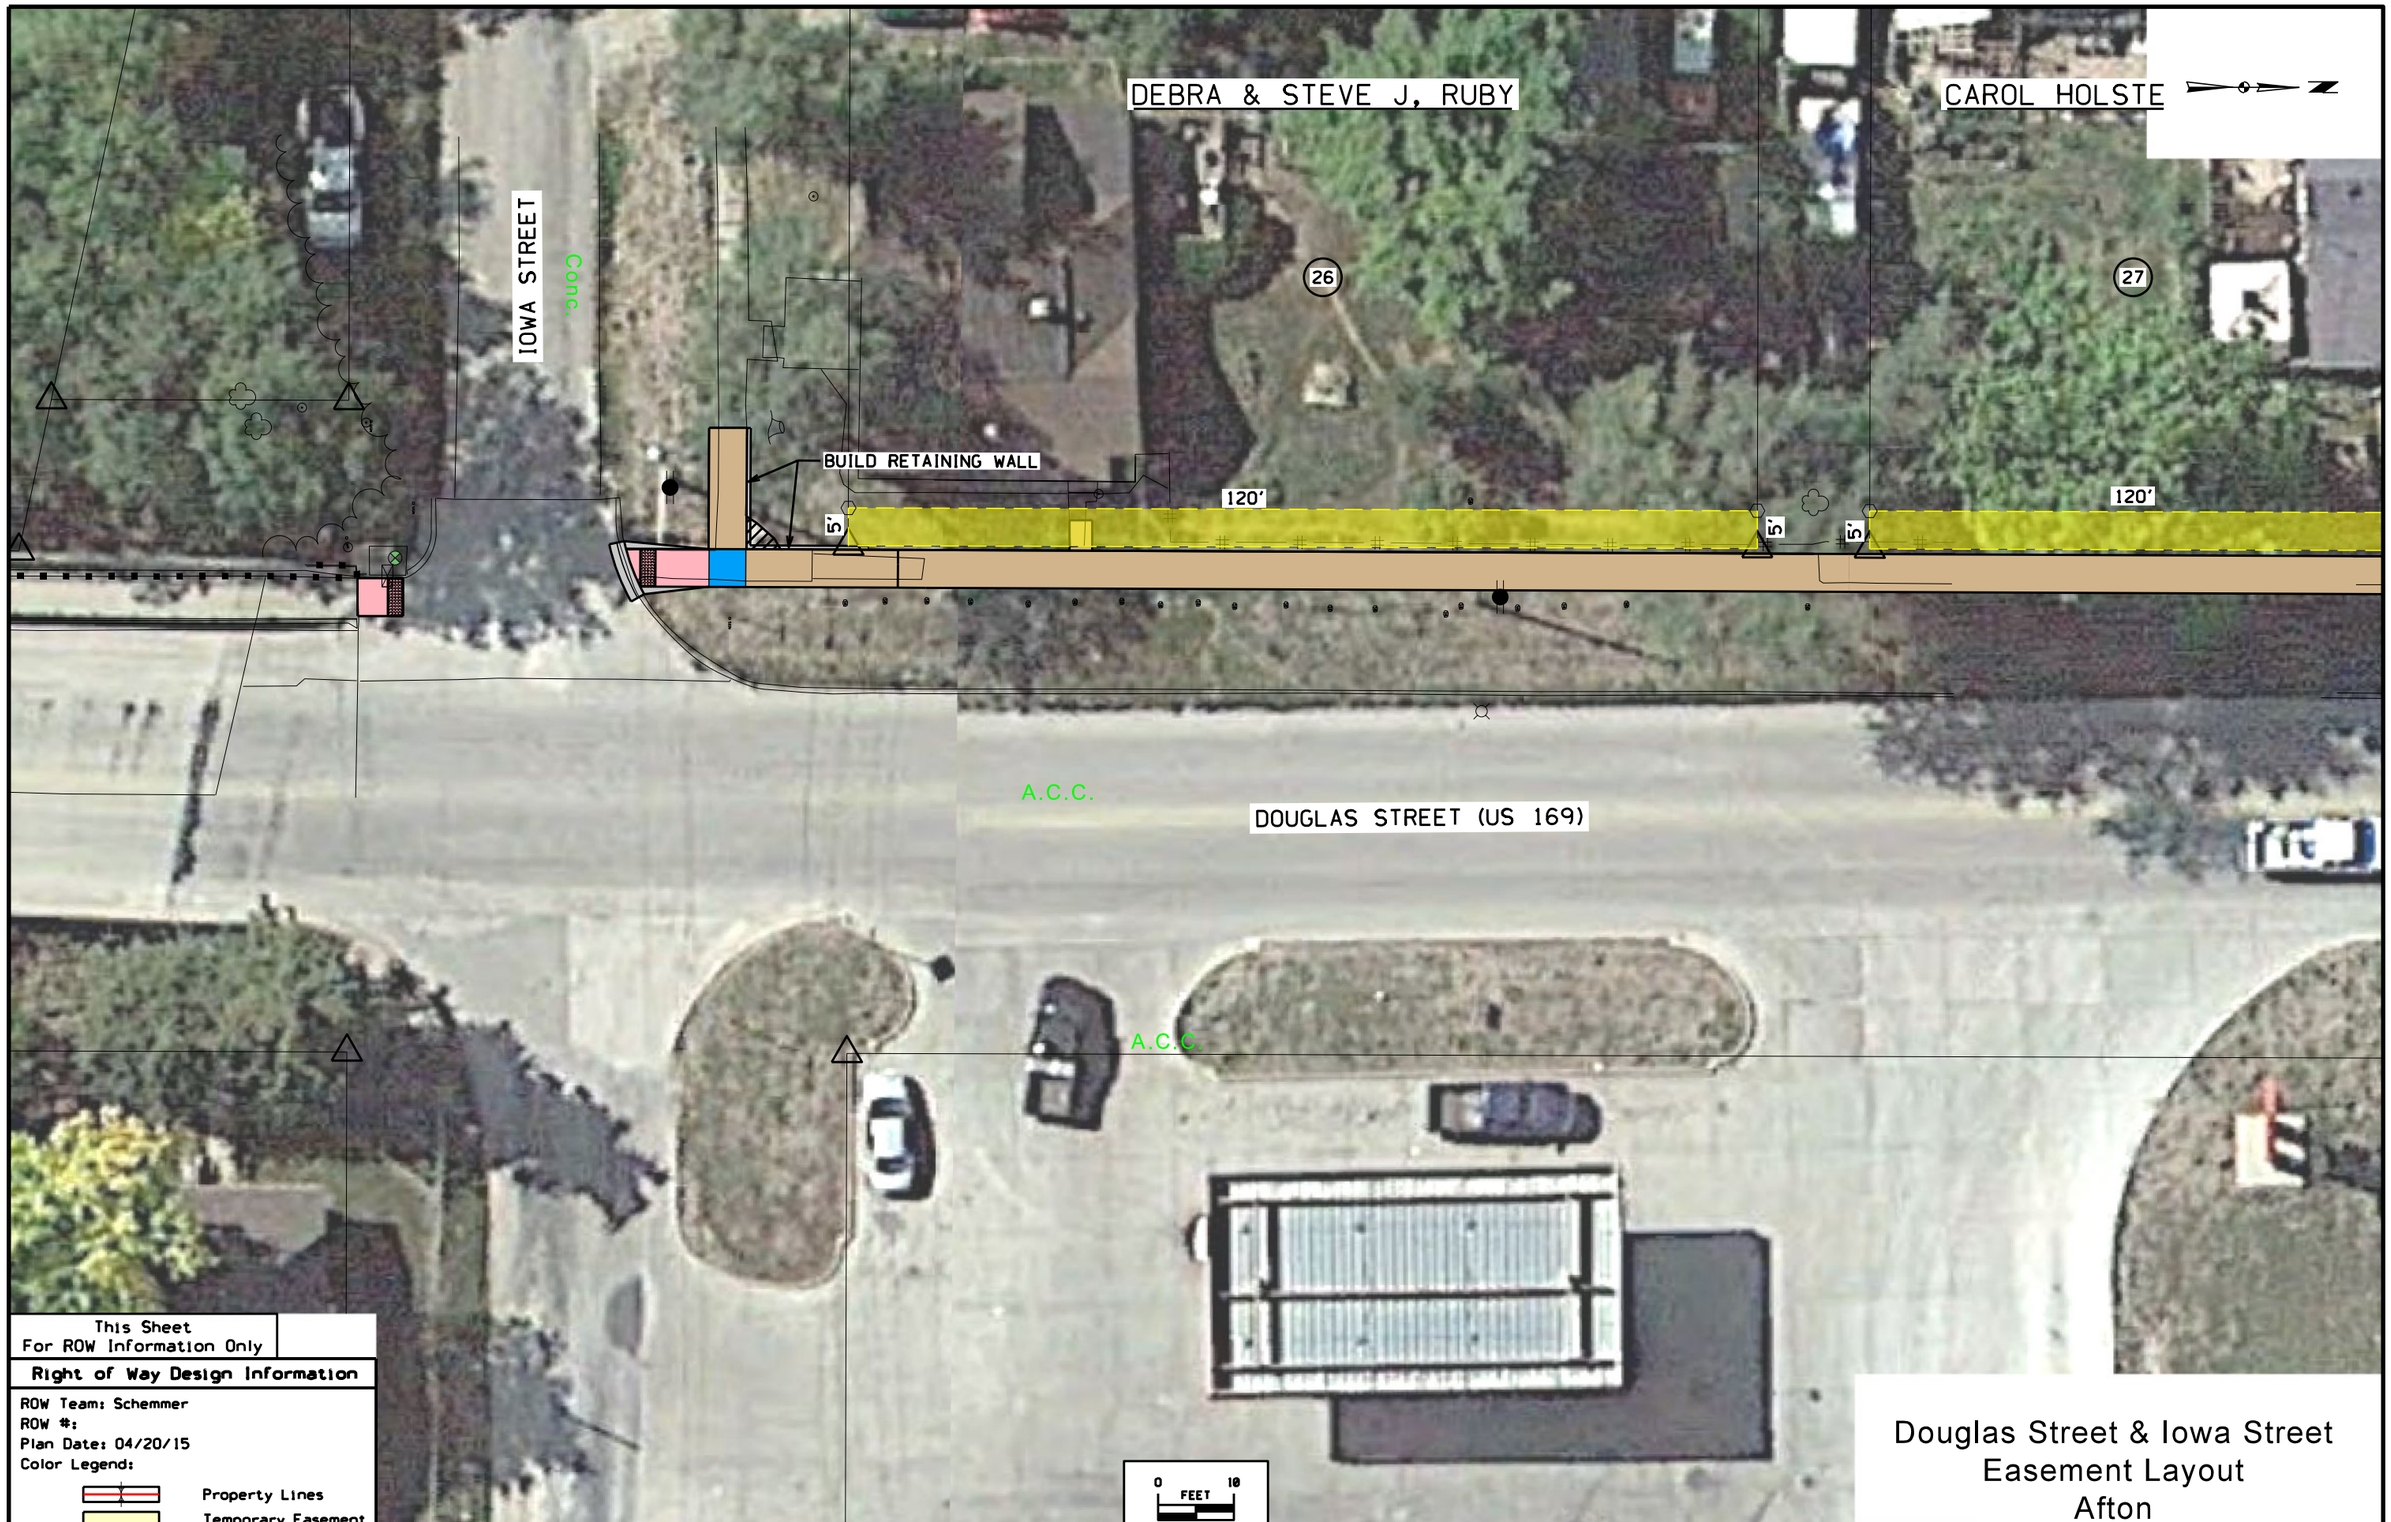

This Sheet
For ROW Information Only

Right of Way Design Information

ROW Team: Schemmer
ROW #:
Plan Date: 04/20/15
Color Legend:

Property Lines
Temporary Easement

Douglas Street & Iowa Street
Easement Layout
Afton

FILE NO.	ENGLISH	DESIGN TEAM IowaDOT/Schemmer	Union COUNTY	PROJECT NUMBER NHSN-000-S(655)--2R-00	SHEET NUMBER H.6

10:01:25 AM 4/20/2015 tlerdahl P:\06440002\0000003012\Design\0000003012h01.sht

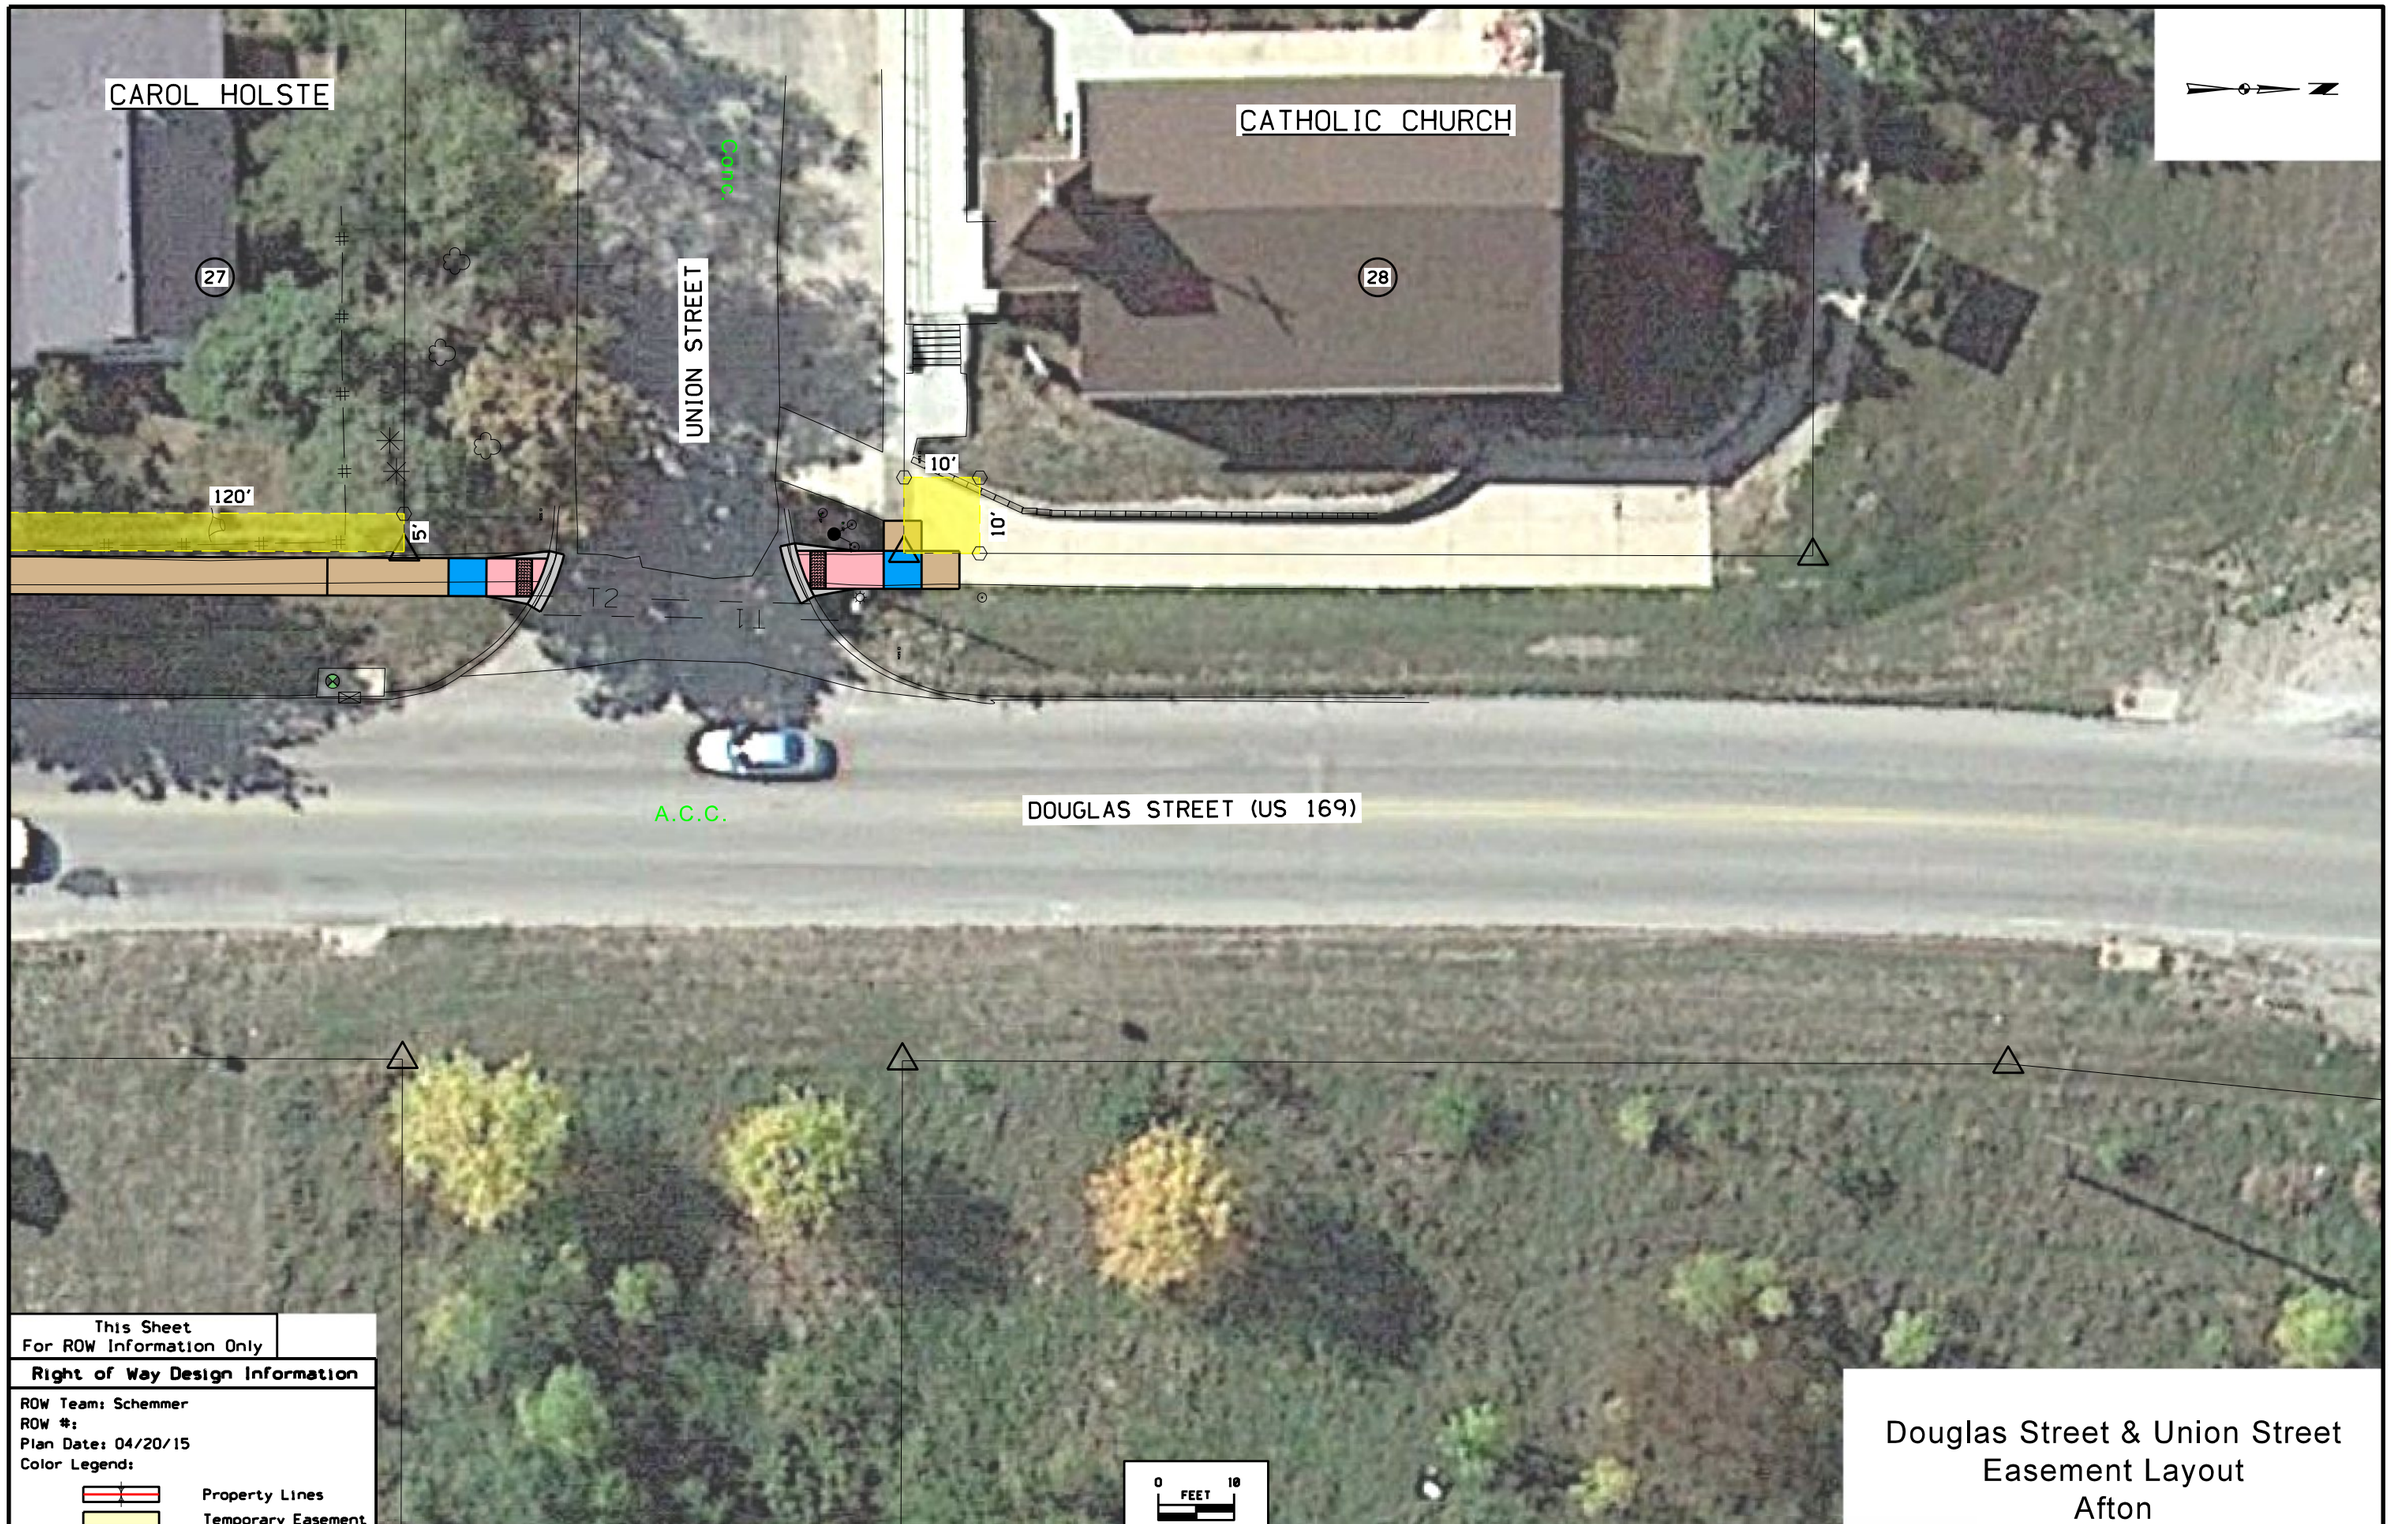

This Sheet
For ROW Information Only

Right of Way Design Information

ROW Team: Schemmer
ROW #:
Plan Date: 04/20/15
Color Legend:

Property Lines
Temporary Easement

Douglas Street & Union Street
Easement Layout
Afton

FILE NO.	ENGLISH	DESIGN TEAM IowaDOT/Schemmer	Union COUNTY	PROJECT NUMBER NHSN-000-S(655)--2R-00	SHEET NUMBER H.7

10:01:59 AM 4/20/2015 tlerdahl P:\06440002\0000003012\Design\0000003012h01.sht