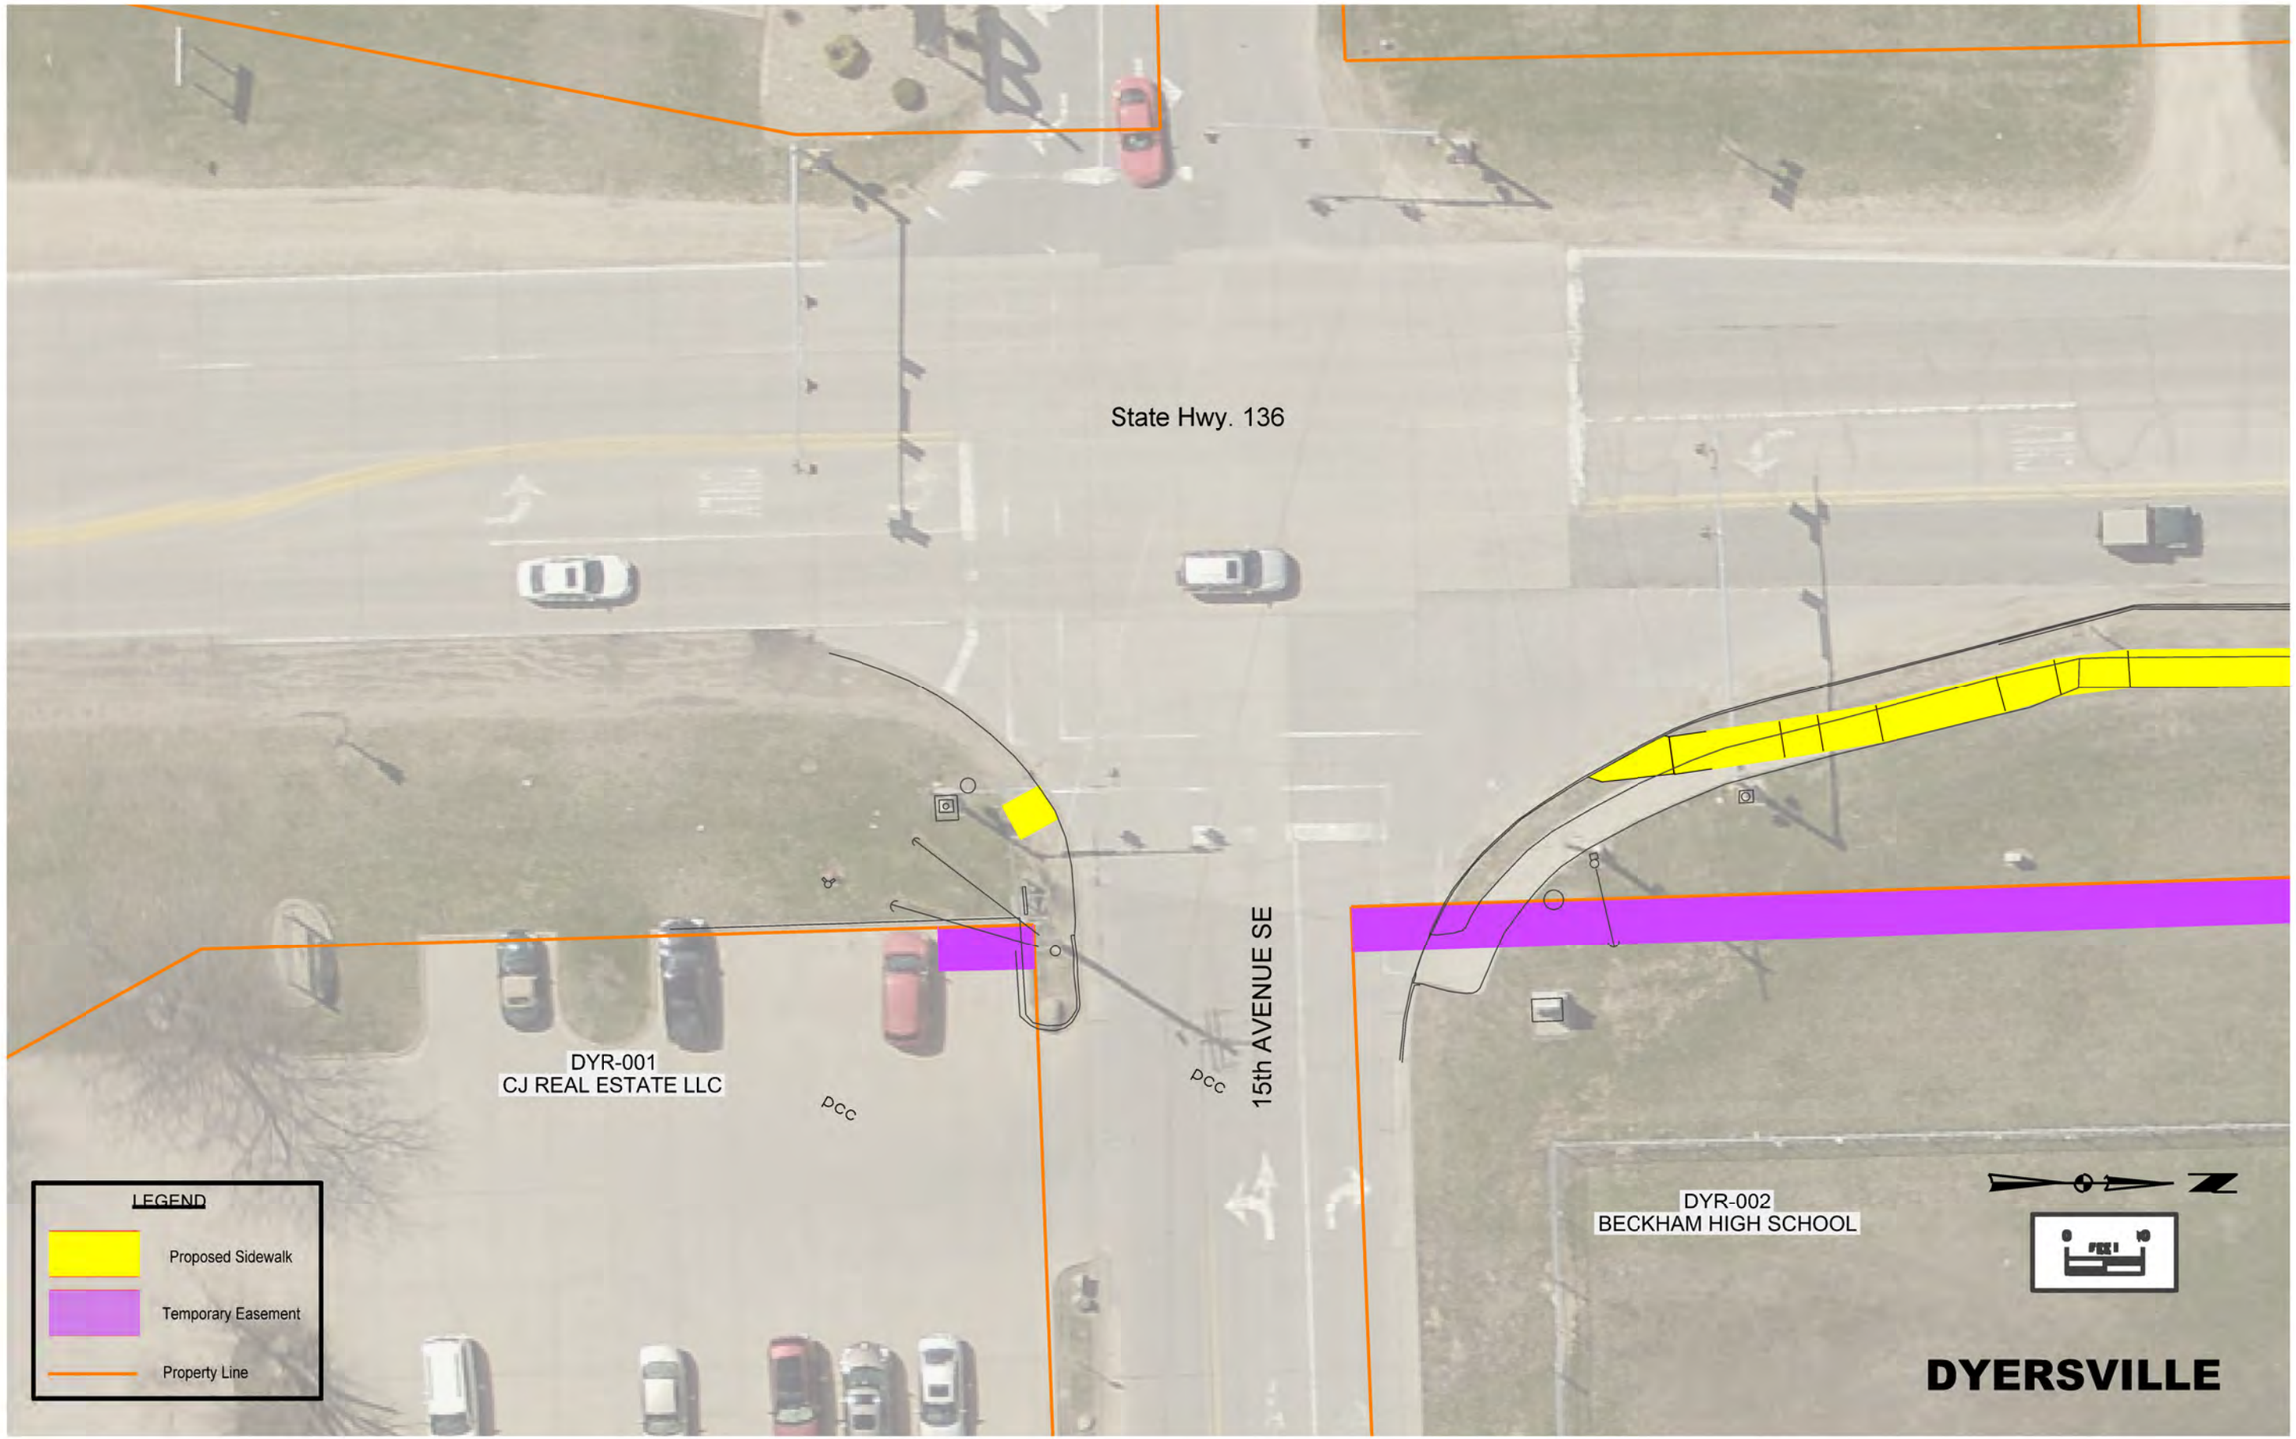

ENGLISH	IOWA DOT	DESIGN TEAM	FRENCH-RENEKER-ASSOCIATES, INC.	DUBUQUE COUNTY	PROJECT NUMBER NHSN-000-S(846)--2R-00	SHEET NUMBER H-01	REVISED

SYSTEMTIME USERNAME DGNSPEC

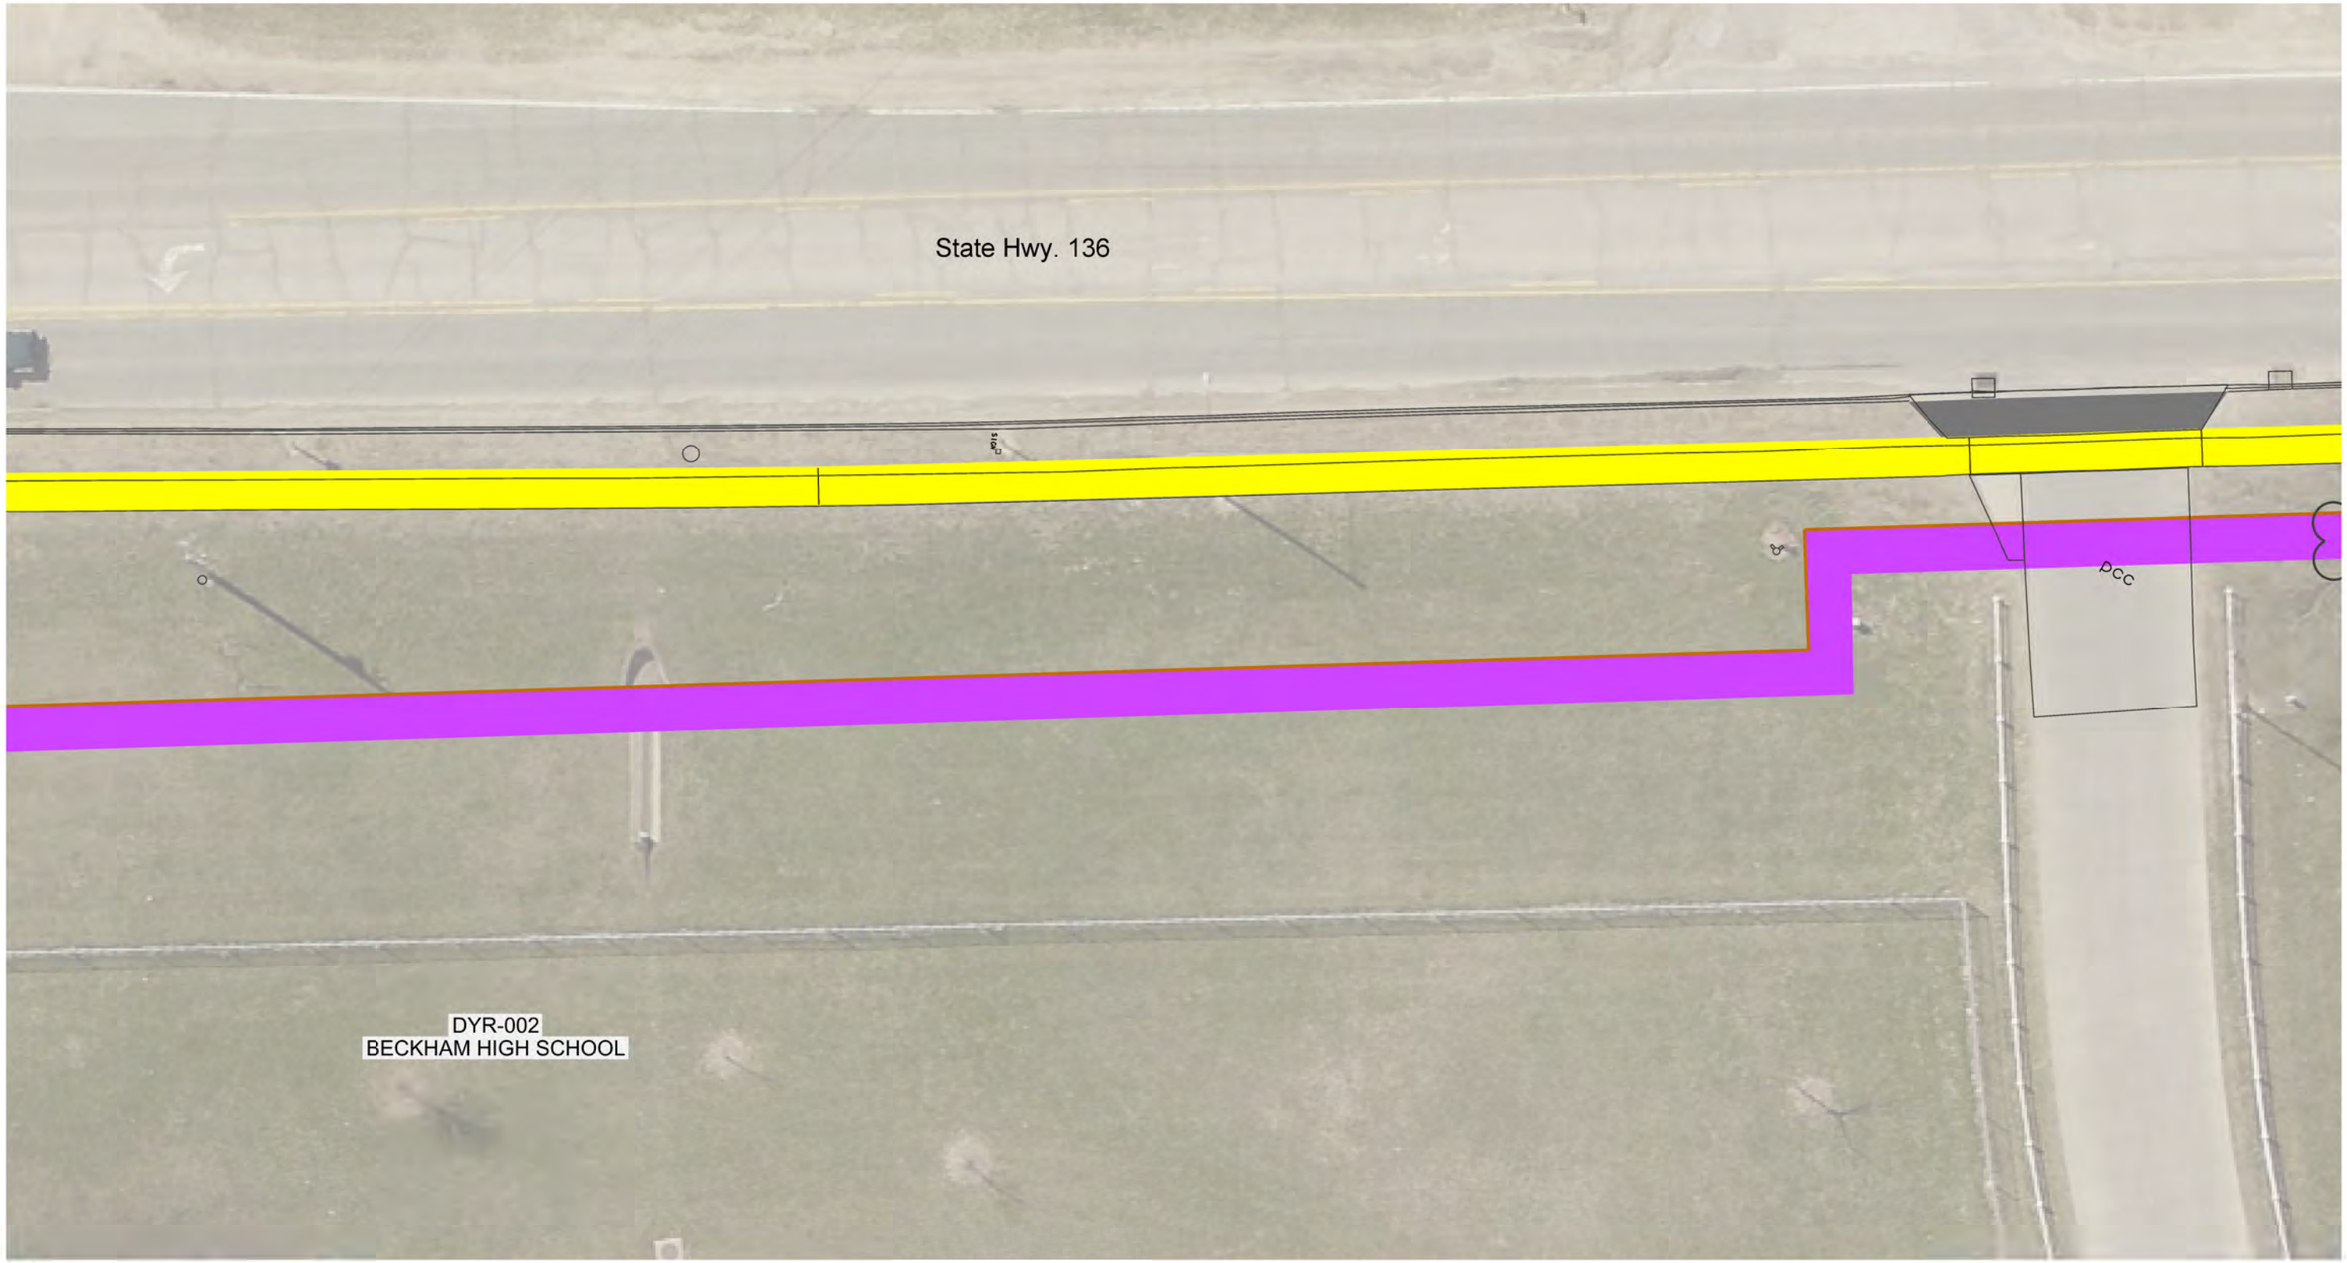

LEGEND

- Proposed Sidewalk
- Temporary Easement
- Property Line

0 FEET 10

DYERSVILLE

ENGLISH	IOWA DOT	DESIGN TEAM	FRENCH-RENEKER-ASSOCIATES, INC.	DUBUQUE	COUNTY	PROJECT NUMBER	NHSN-000-S(846)–2R-00	SHEET NUMBER	H-02	REVISED

SYSTEMTIME USERNAME DGNSPEC

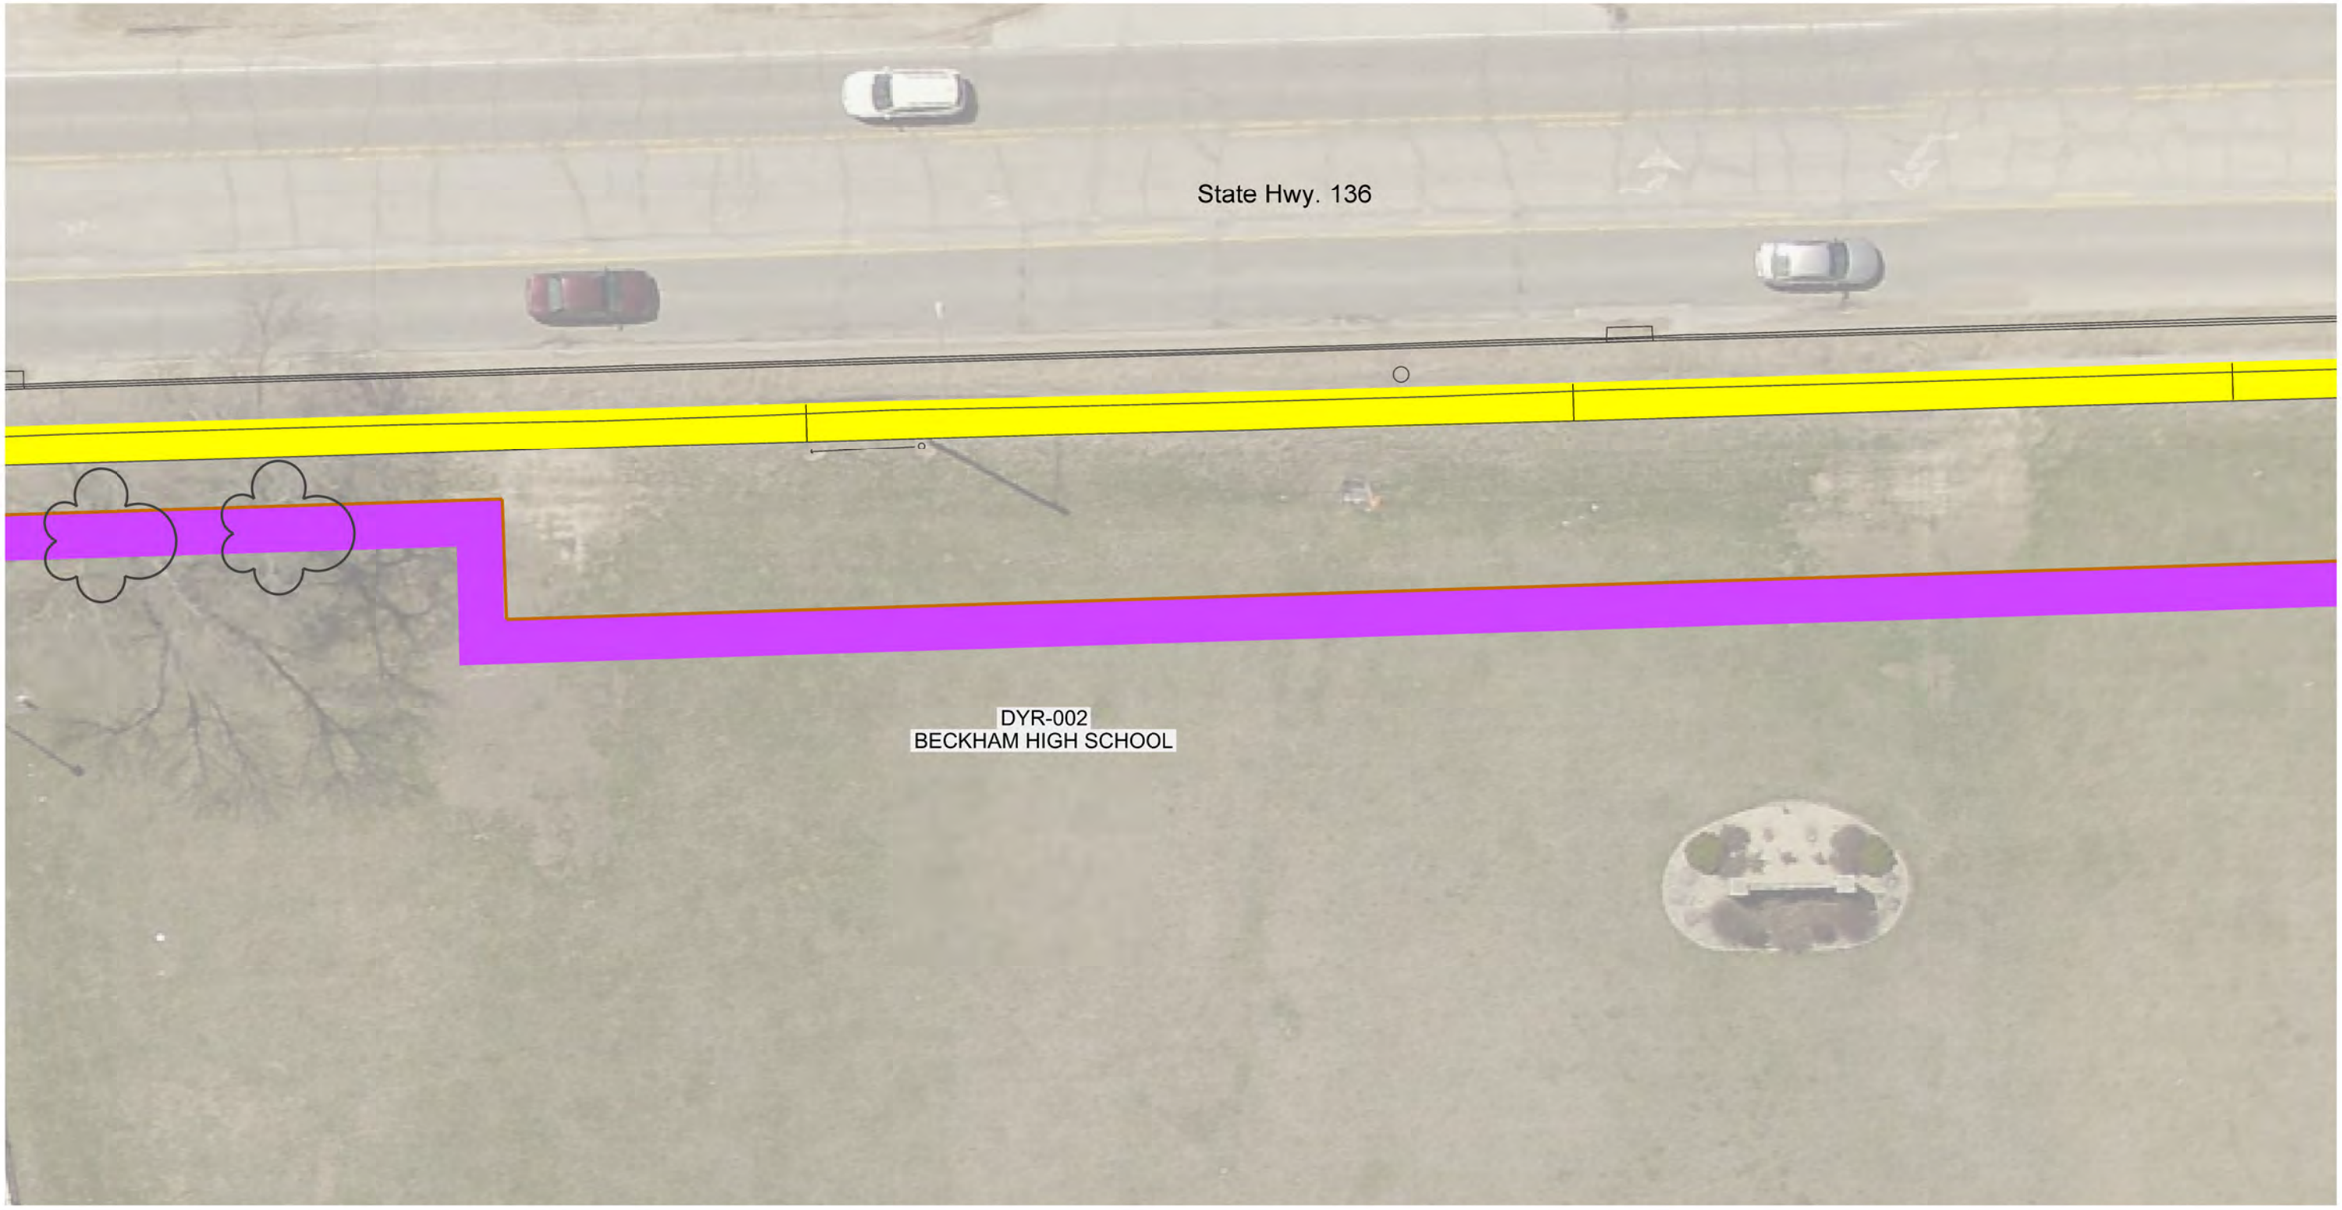

LEGEND

- Proposed Sidewalk
- Temporary Easement
- Property Line

N

FEET 10

DYERSVILLE

ENGLISH	IOWA DOT	DESIGN TEAM	FRENCH-RENEKER-ASSOCIATES, INC.	DUBUQUE COUNTY	PROJECT NUMBER NHSN-000-S(846)--2R-00	SHEET NUMBER H-03	REVISED

SYSTEMTIME USERNAME DGNSPEC

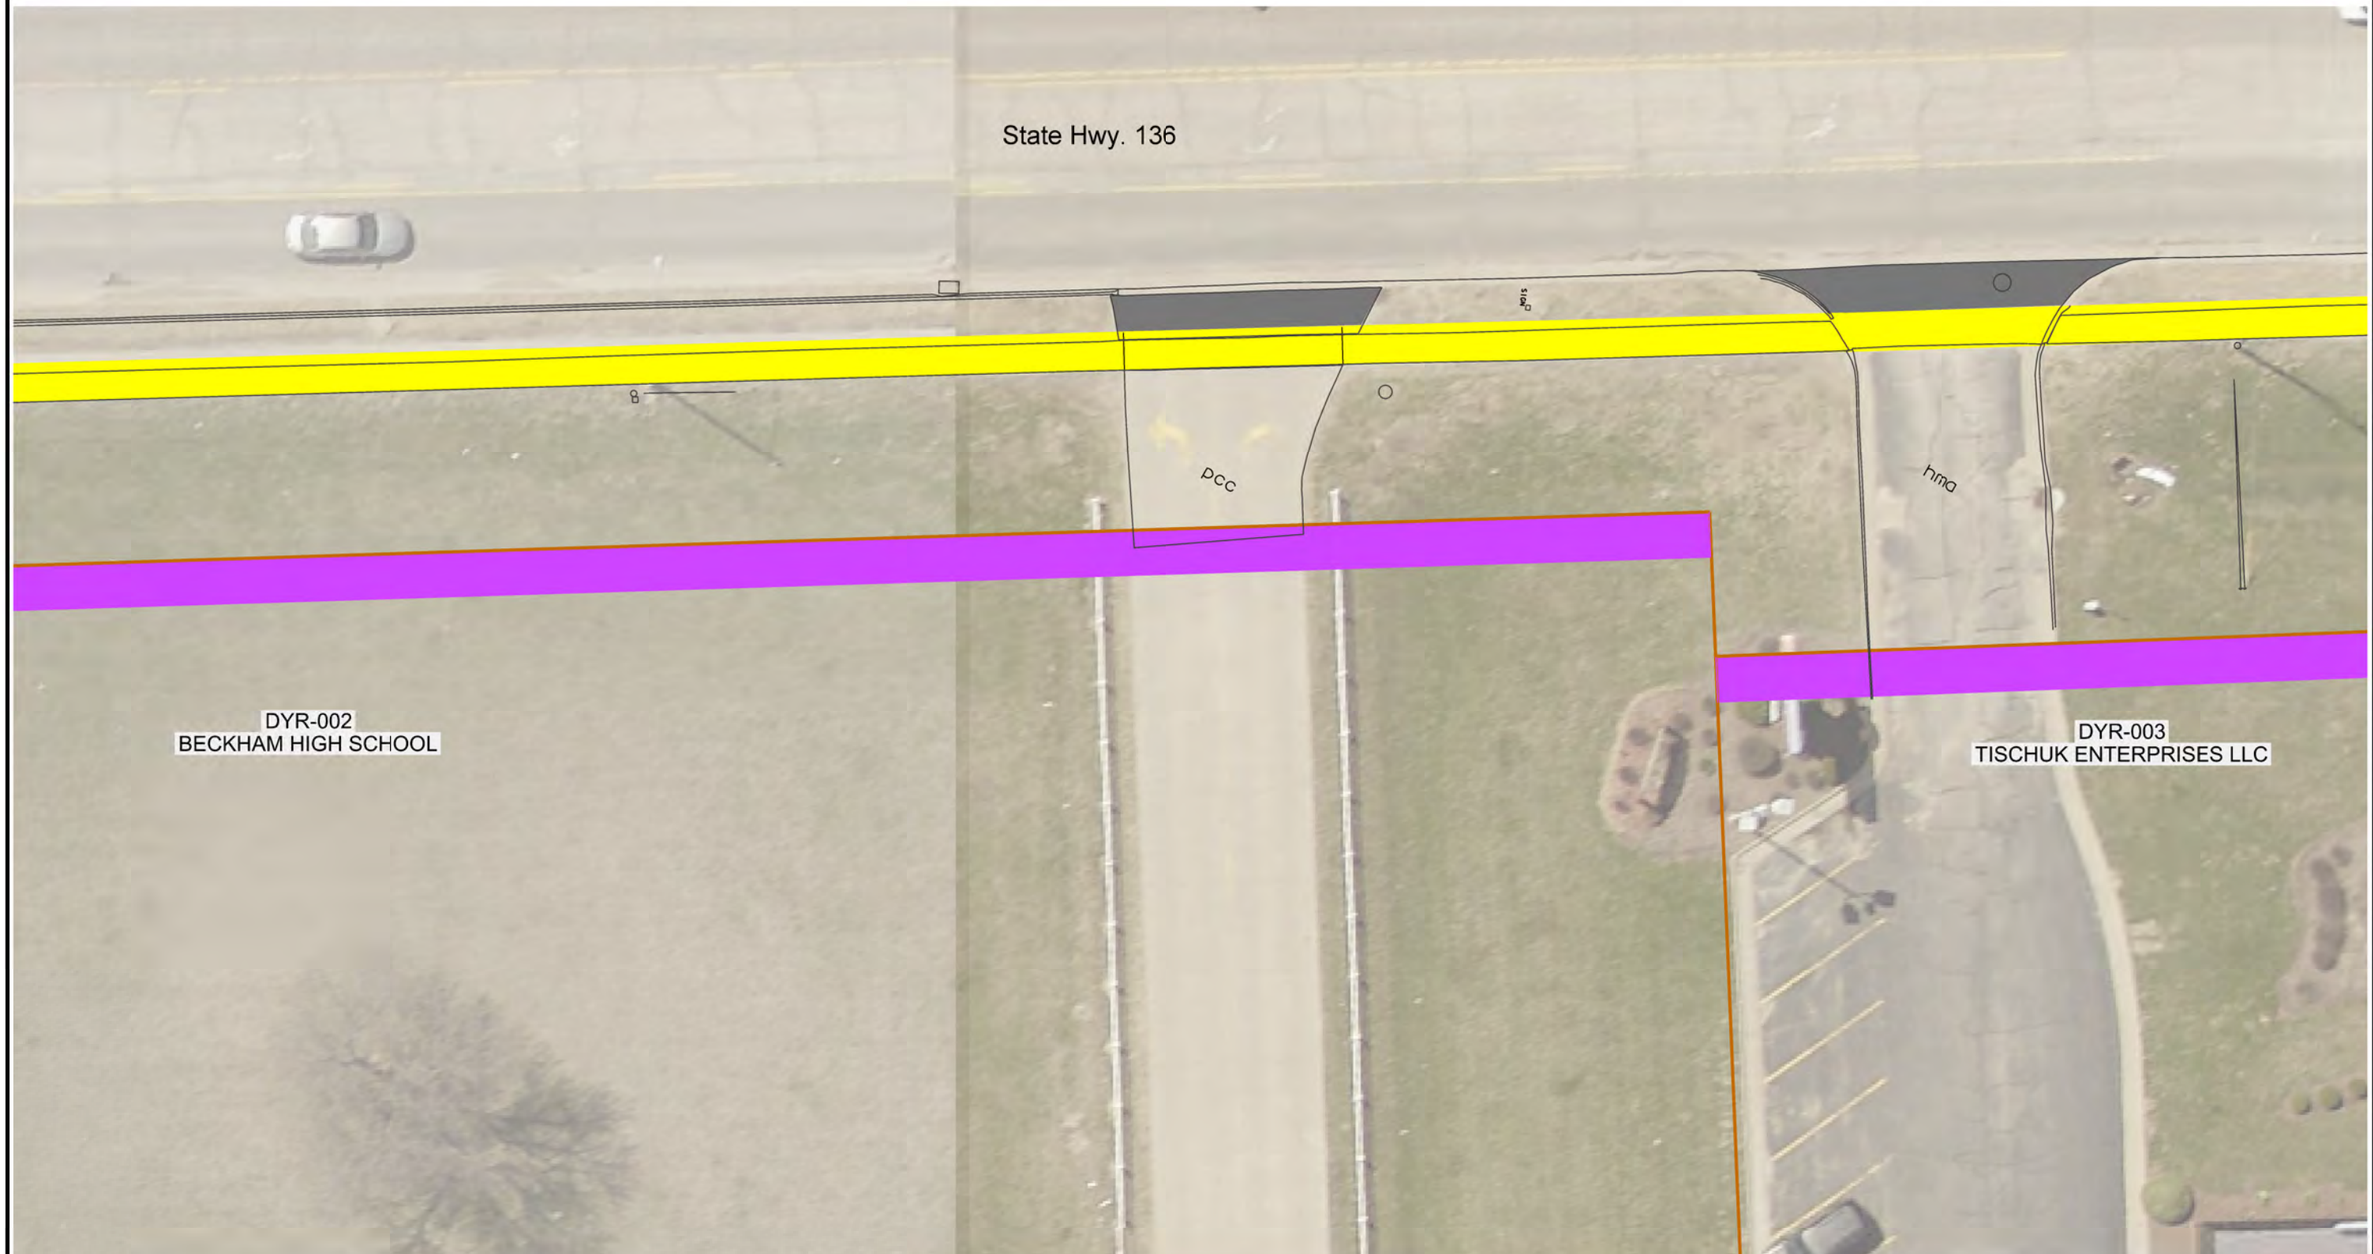

LEGEND

- Proposed Sidewalk
- Temporary Easement
- Property Line

DYERSVILLE

ENGLISH	IOWA DOT	DESIGN TEAM	FRENCH-RENEKER-ASSOCIATES, INC.	DUBUQUE COUNTY	PROJECT NUMBER NHSN-000-S(846)--2R-00	SHEET NUMBER H-04	REVISED

SYSTEMTIME USERNAME DGNSPEC

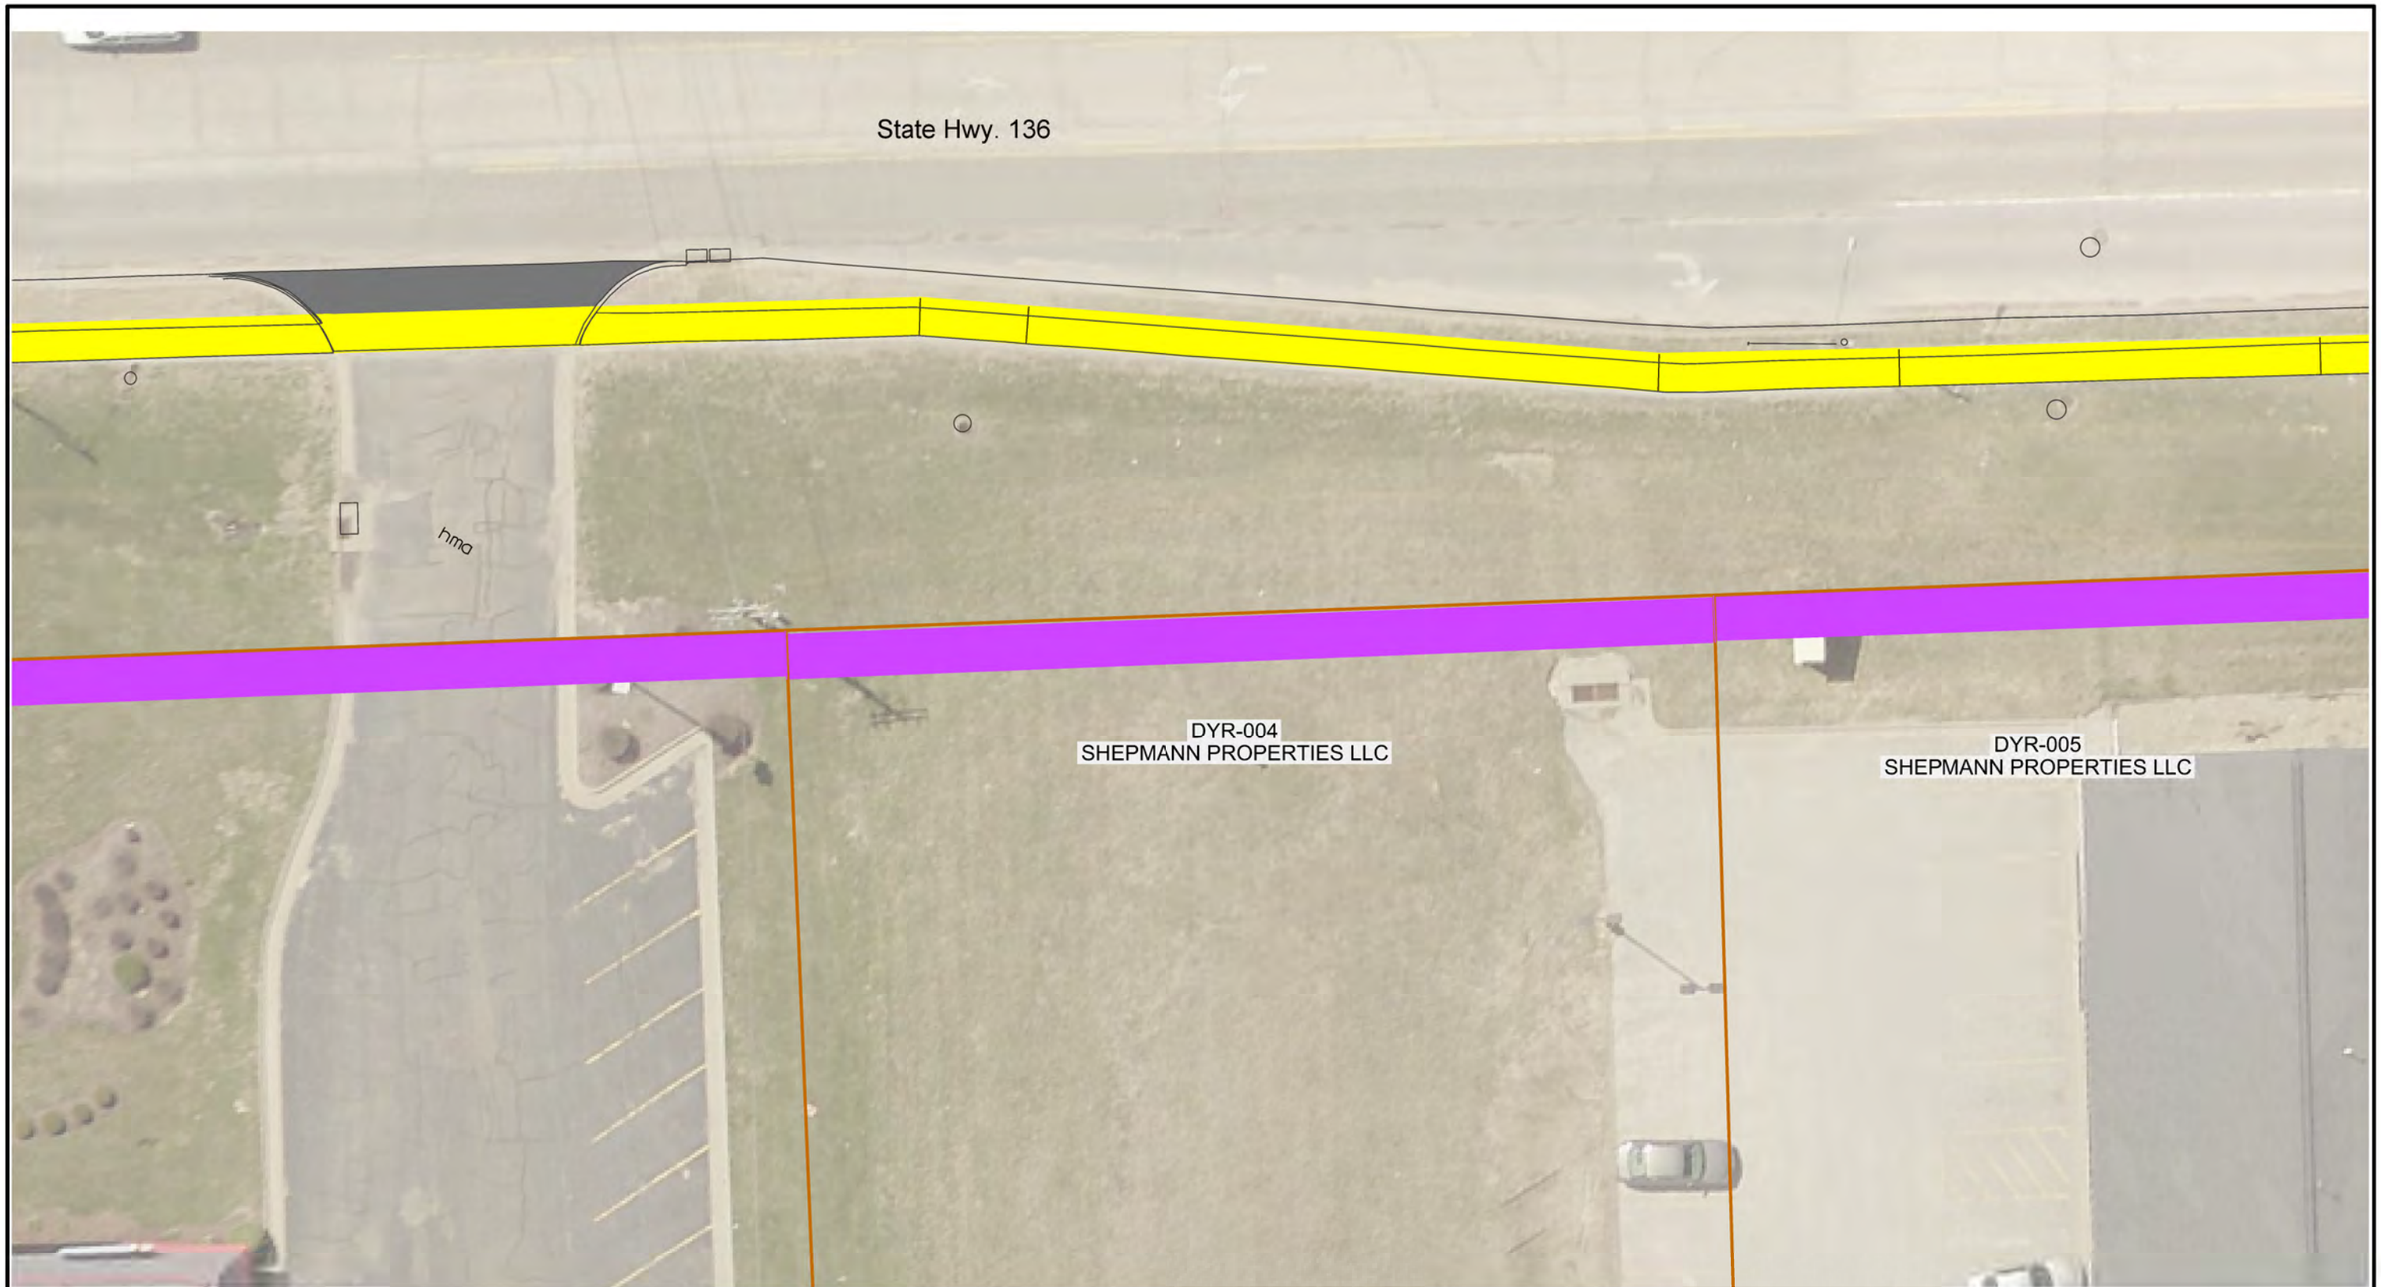

LEGEND

- Proposed Sidewalk
- Temporary Easement
- Property Line

0 FEET 10

DYERSVILLE

ENGLISH	IOWA DOT	DESIGN TEAM	FRENCH-RENEKER-ASSOCIATES, INC.	DUBUQUE	COUNTY	PROJECT NUMBER	NHSN-000-S(846)–2R-00	SHEET NUMBER	H-05	REVISED

SYSTEMTIME USERNAME DGNSPEC

State Hwy. 136

12th AVENUE SE

pcc

DNLY

gravel

DYR-005
SHEPMANN PROPERTIES LLC

DYR-006
GERALD A REVOCABLE TRUST

LEGEND

Proposed Sidewalk

Temporary Easement

Property Line

DYERSVILLE

ENGLISH	IOWA DOT	DESIGN TEAM	FRENCH-RENEKER-ASSOCIATES, INC.	DUBUQUE COUNTY	PROJECT NUMBER NHSN-000-S(846)--2R-00	SHEET NUMBER H-06	REVISED

SYSTEMTIME USERNAME DGNSPEC

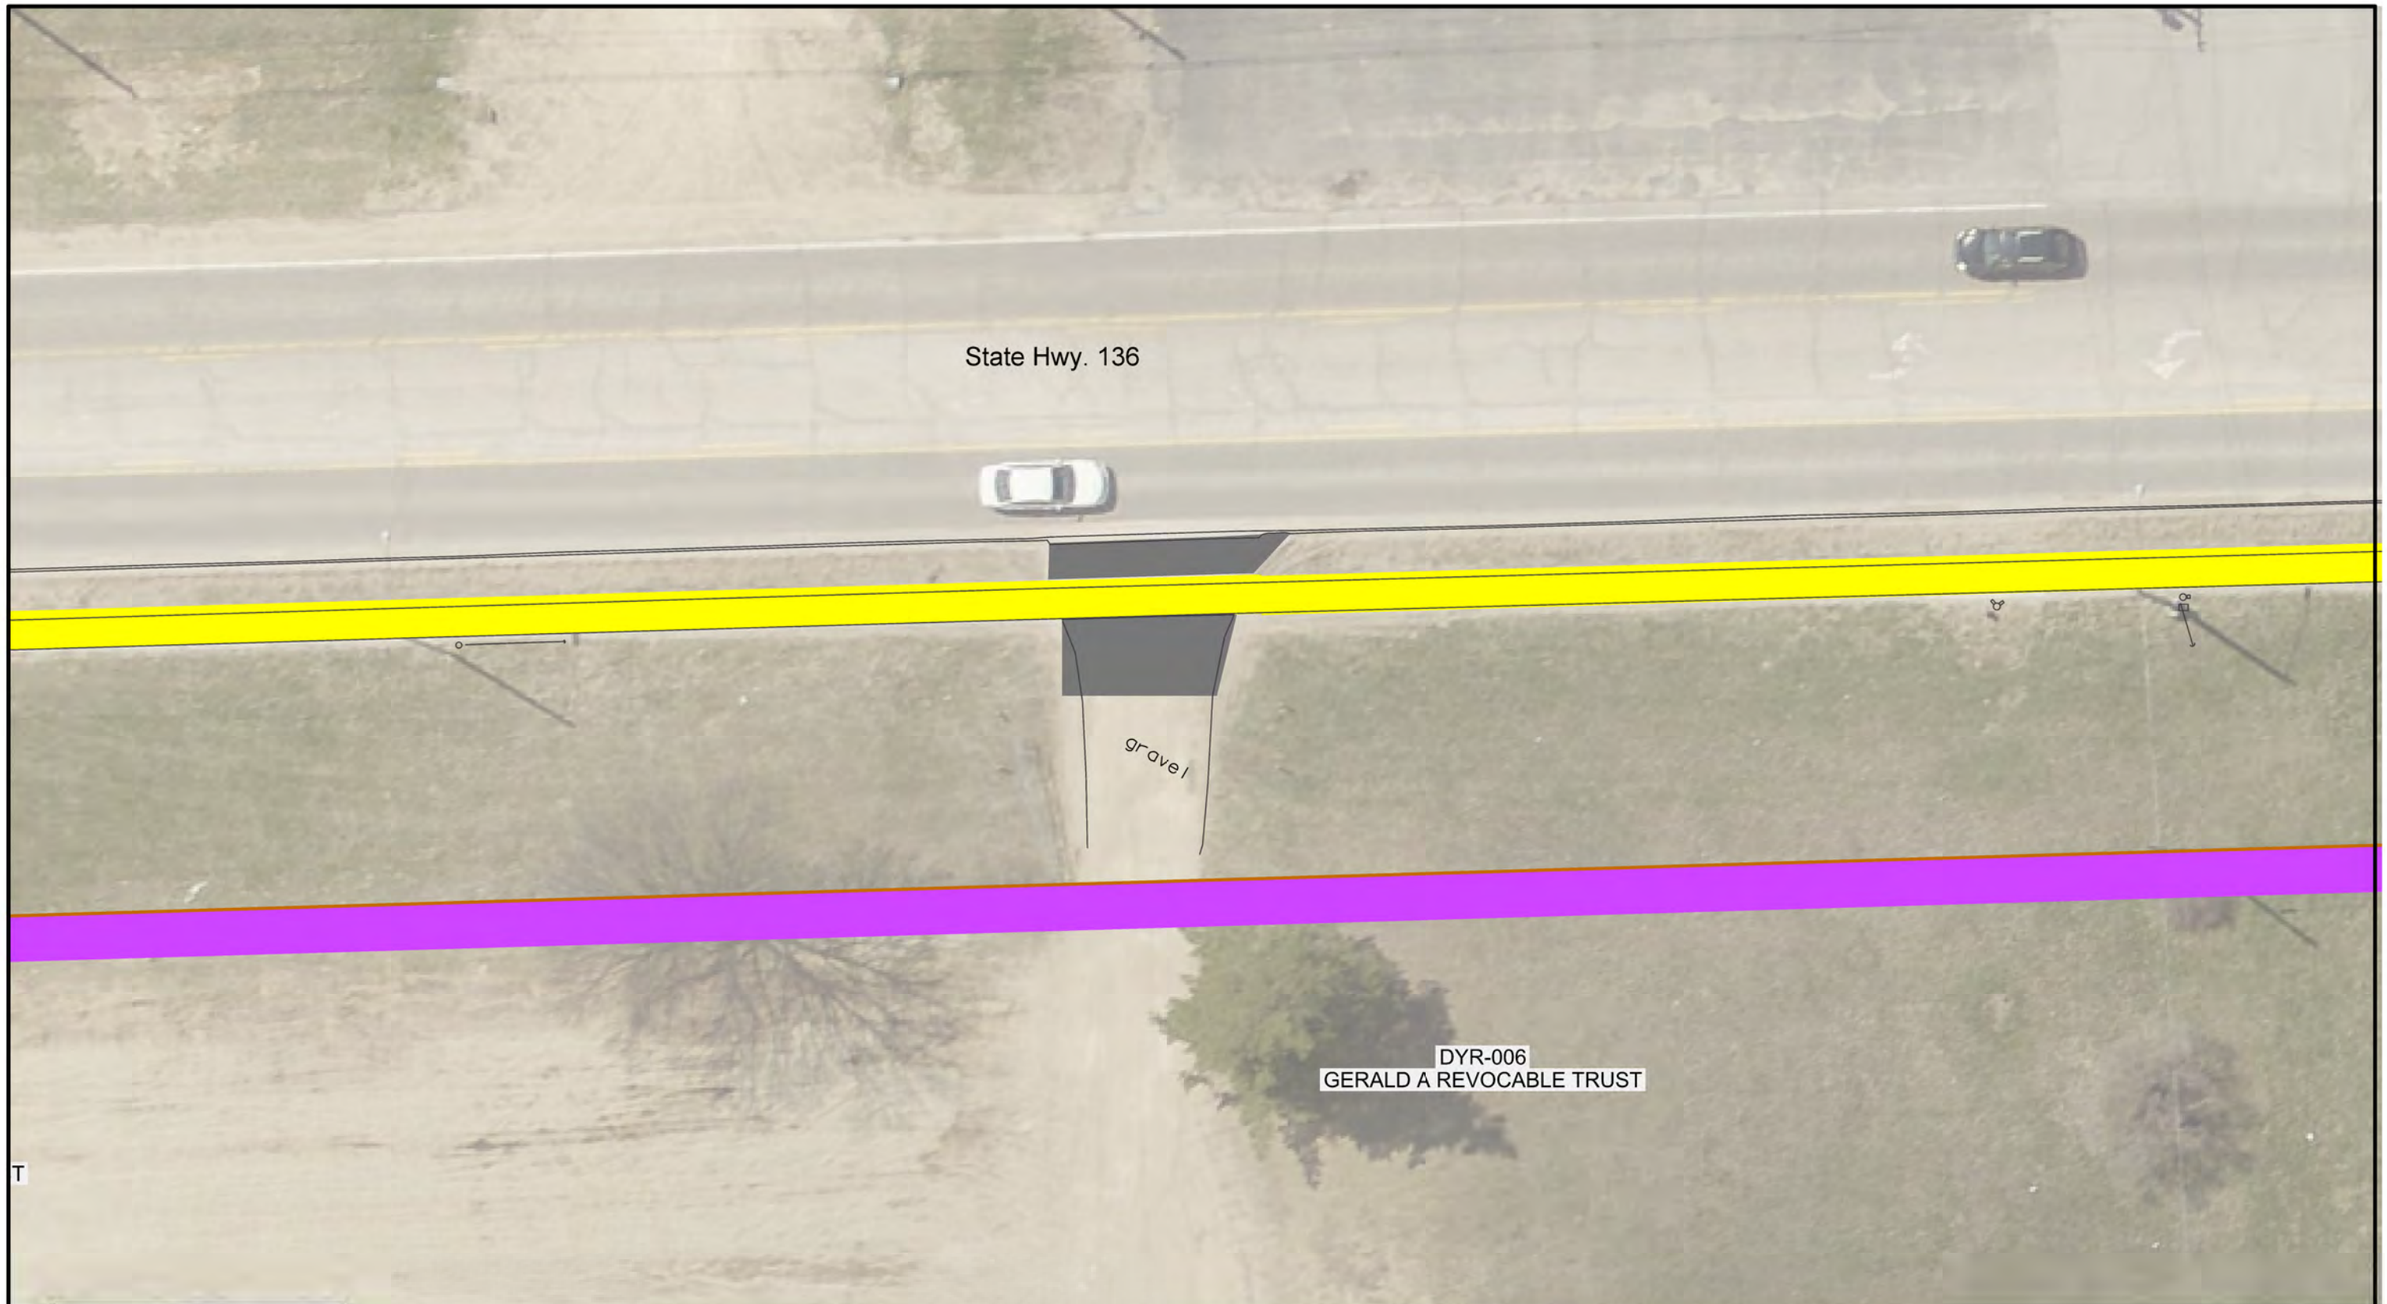

LEGEND

- Proposed Sidewalk
- Temporary Easement
- Property Line

0 FEET 10

DYERSVILLE

ENGLISH	IOWA DOT	DESIGN TEAM	FRENCH-RENEKER-ASSOCIATES, INC.	DUBUQUE	COUNTY	PROJECT NUMBER	NHSN-000-S(846)–2R-00	SHEET NUMBER	H-07	REVISED

SYSTEMTIME USERNAME DGNSPEC

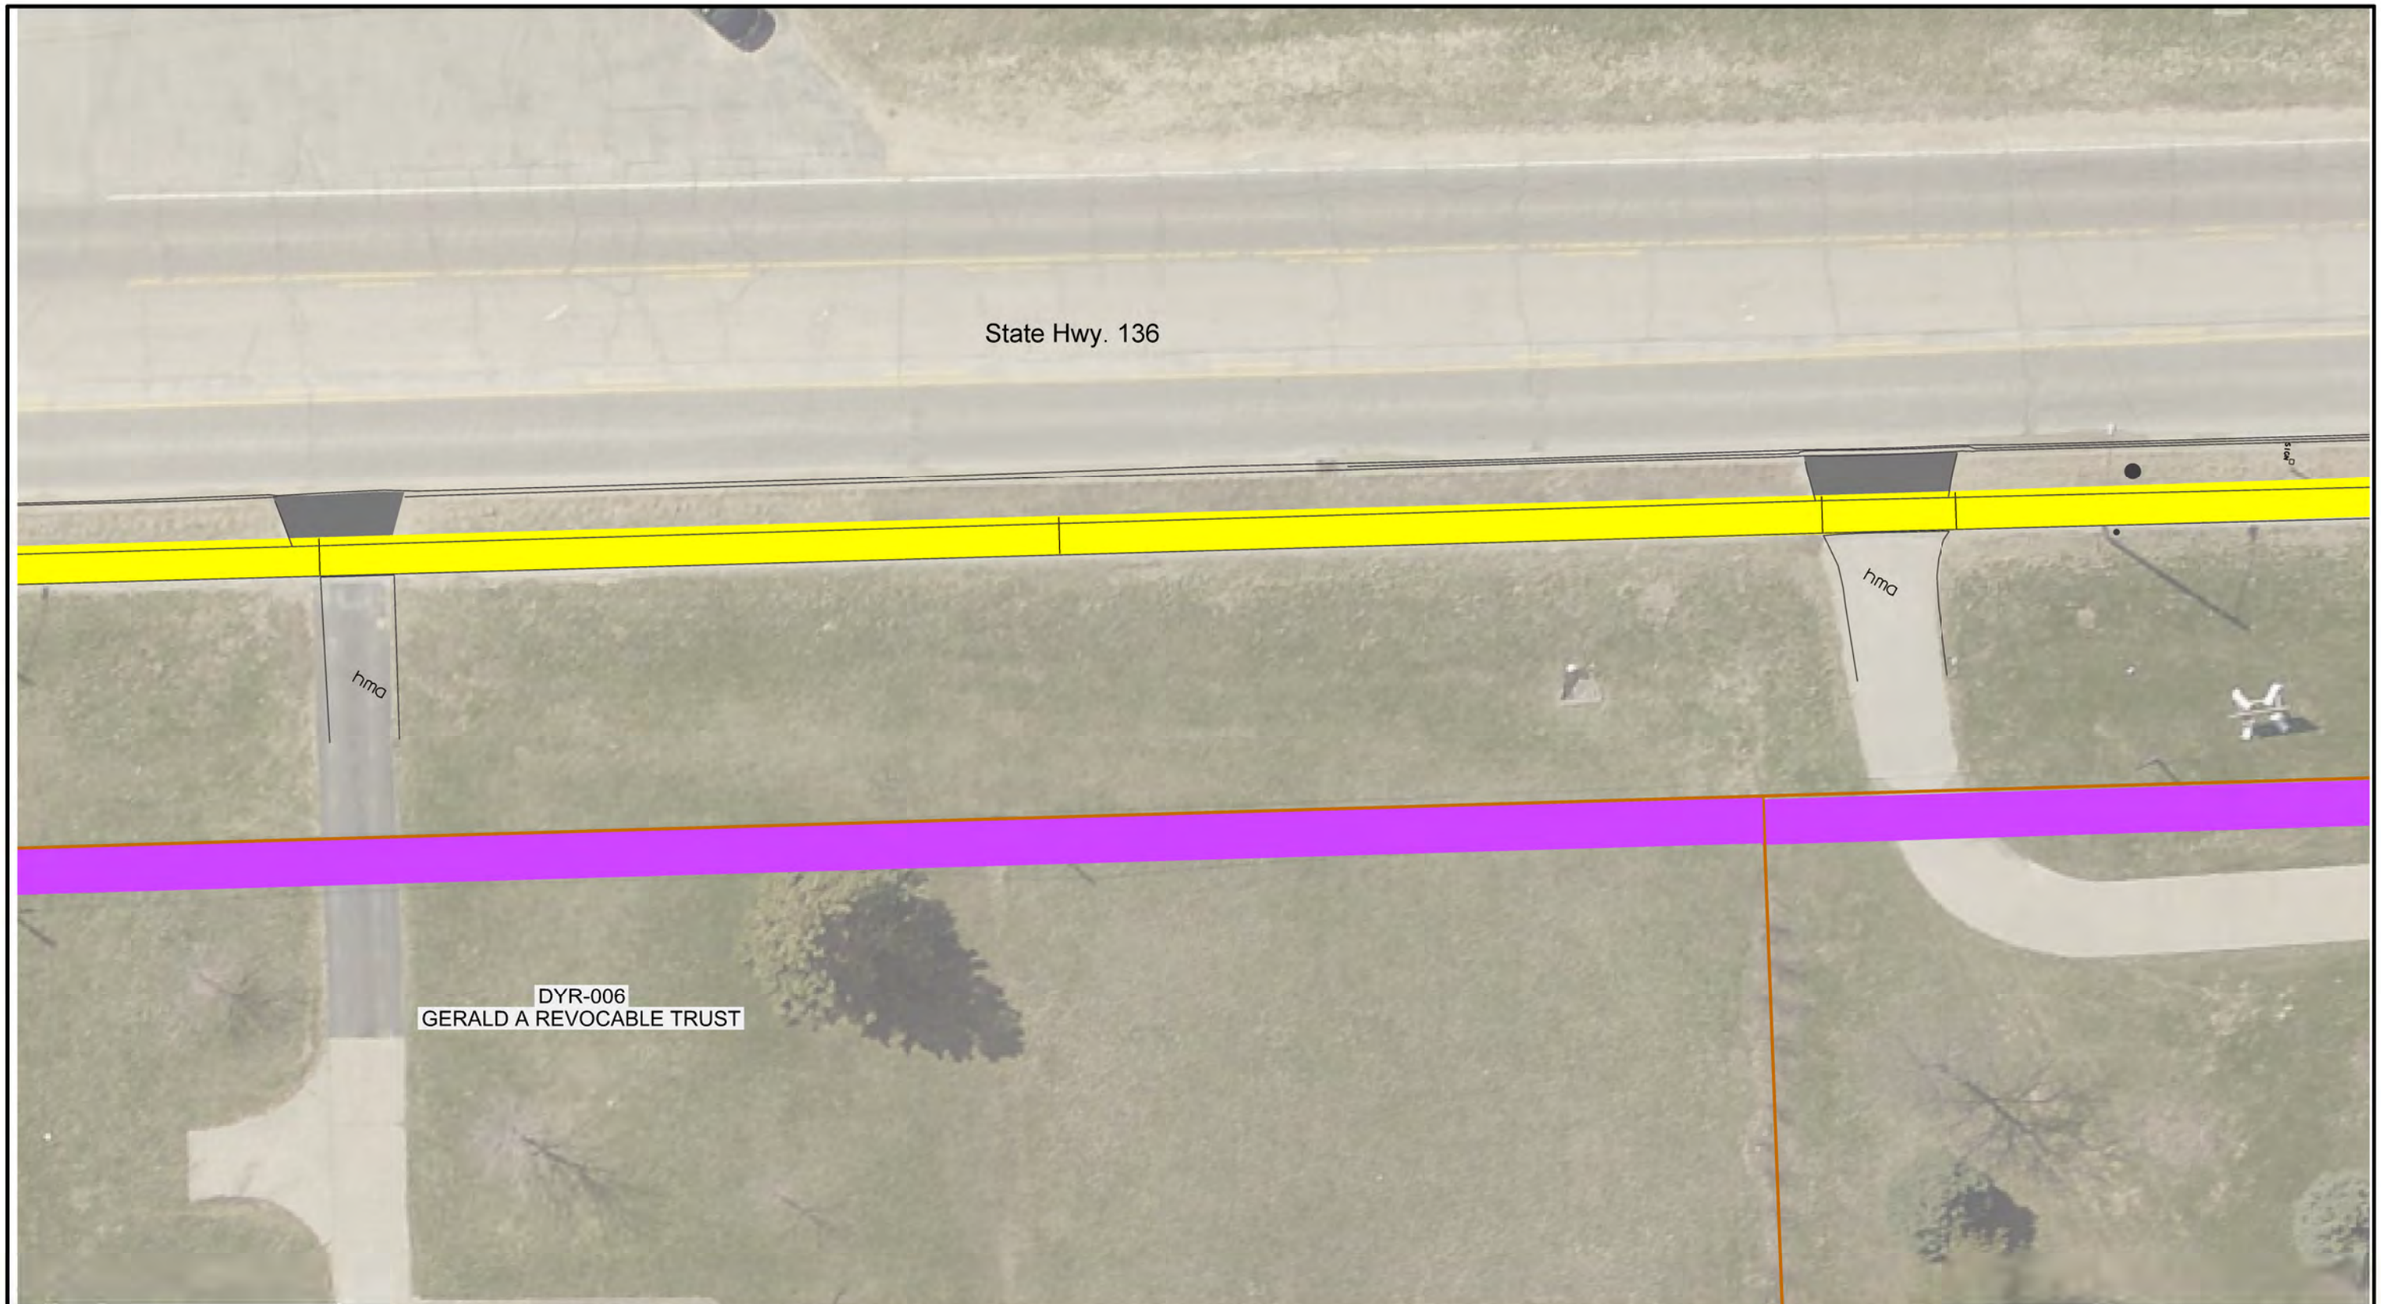

ENGLISH	IOWA DOT	DESIGN TEAM FRENCH-RENEKER-ASSOCIATES, INC.	DUBUQUE COUNTY	PROJECT NUMBER NHSN-000-S(846)–2R-00	SHEET NUMBER H-08	REVISED

SYSTEMTIME USERNAME DGNSPEC

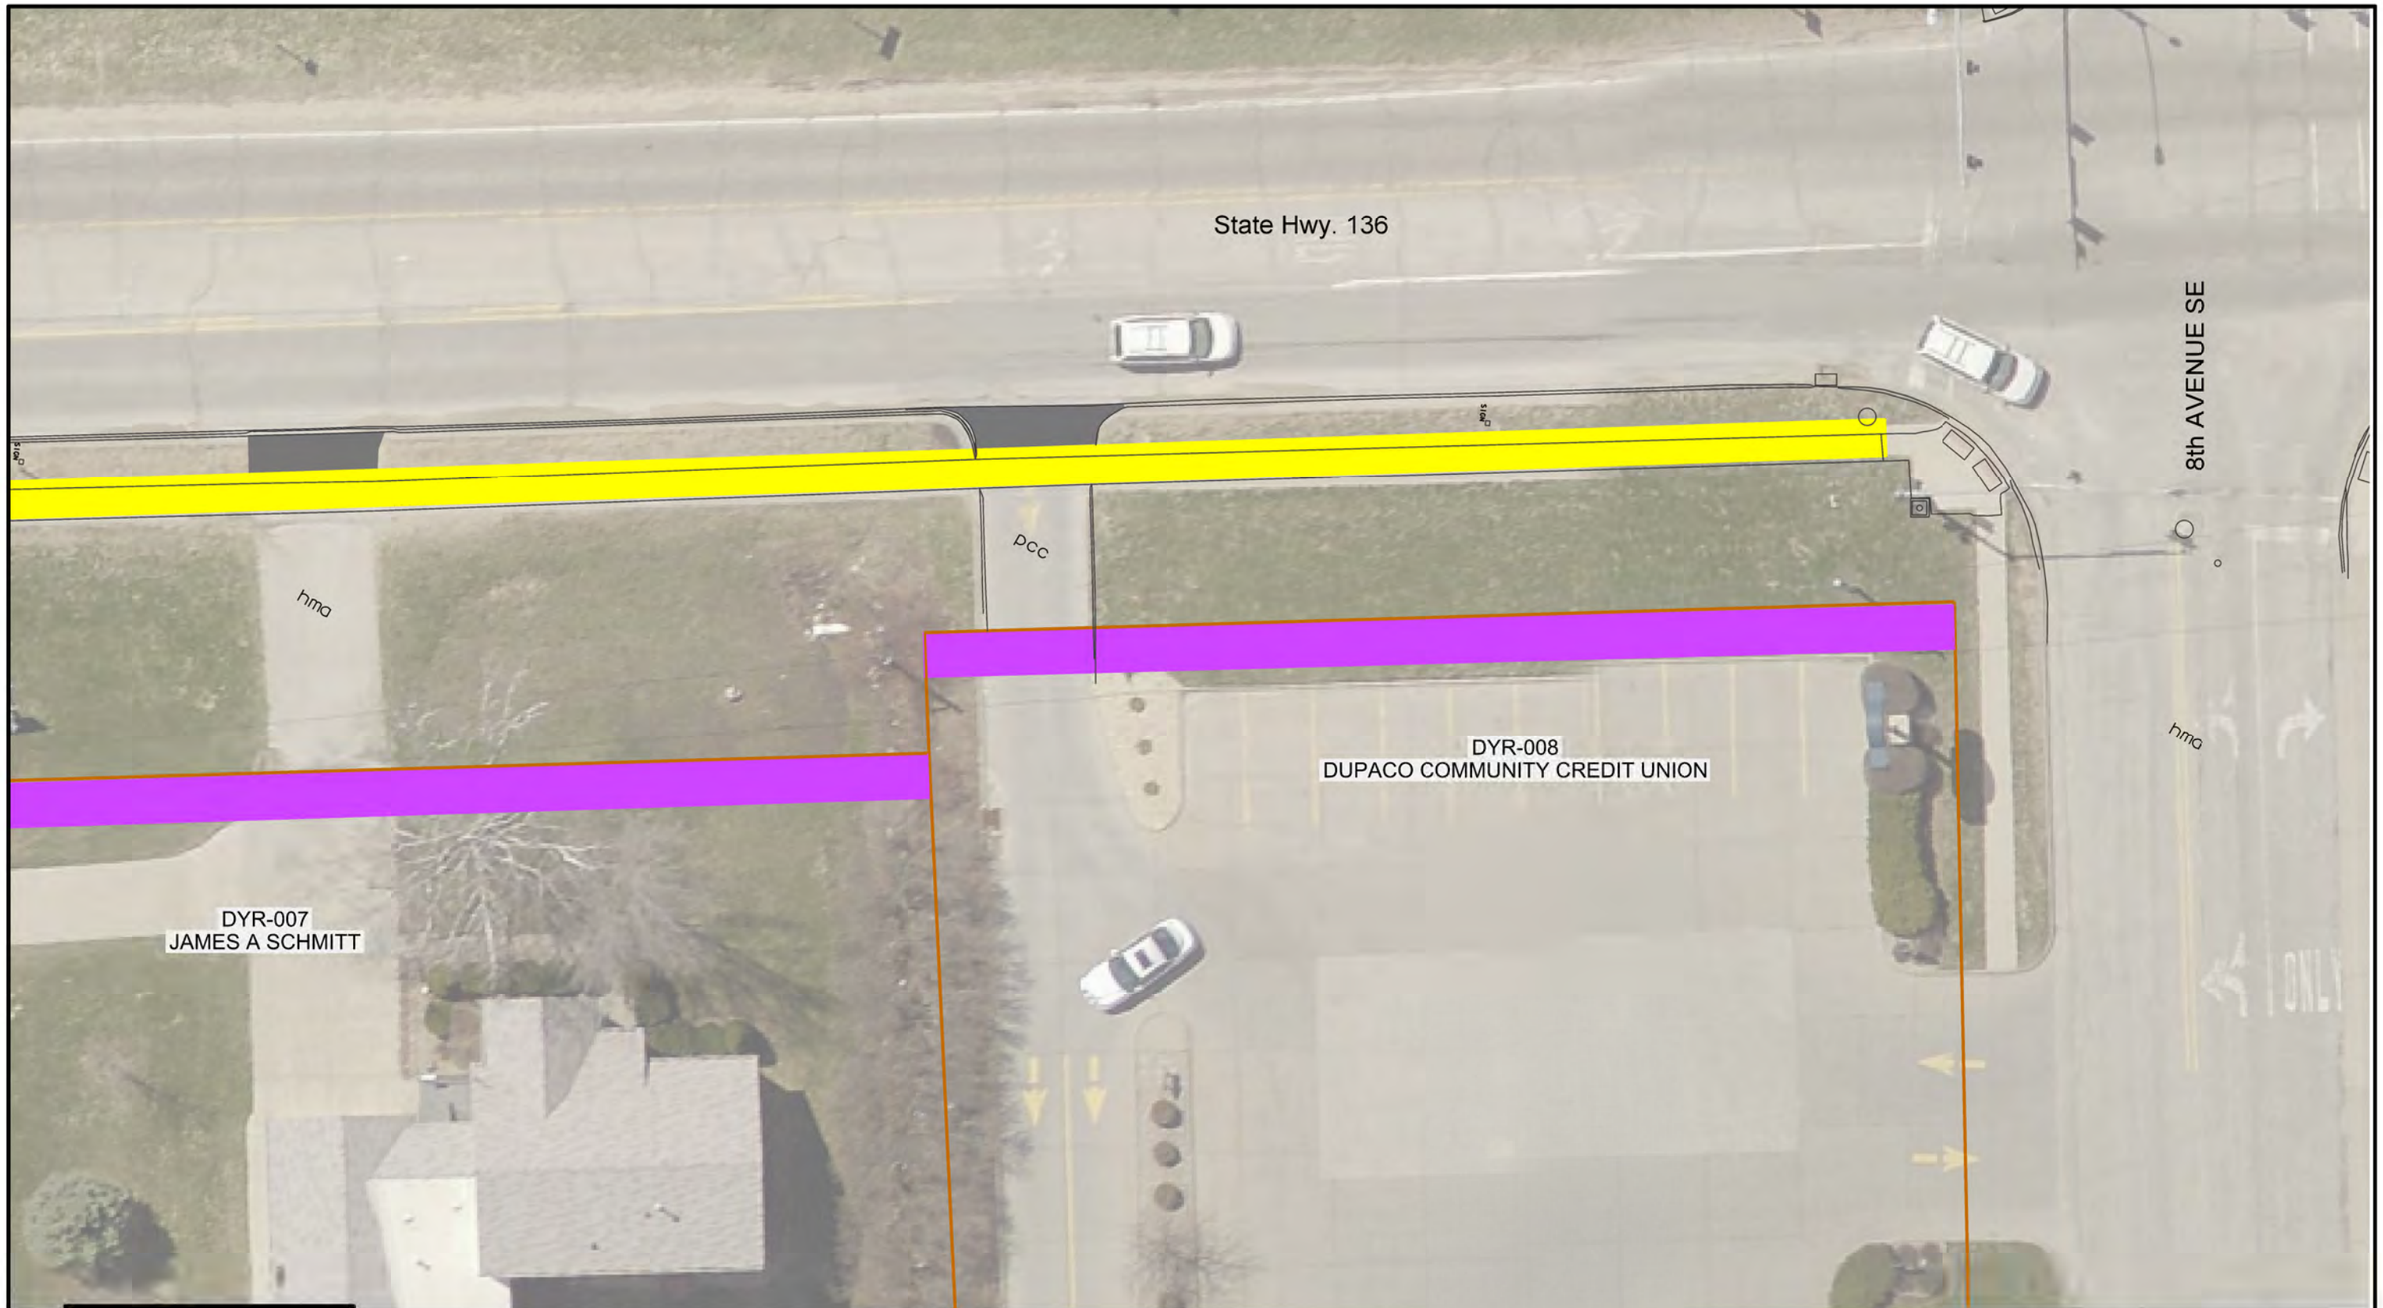

LEGEND

- Proposed Sidewalk
- Temporary Easement
- Property Line

N

0 FEET 10

DYERSVILLE

ENGLISH	IOWA DOT	DESIGN TEAM	FRENCH-RENEKER-ASSOCIATES, INC.	DUBUQUE COUNTY	PROJECT NUMBER NHSN-000-S(846)--2R-00	SHEET NUMBER H.09	REVISED

SYSTEMTIME USERNAME DGNSPEC

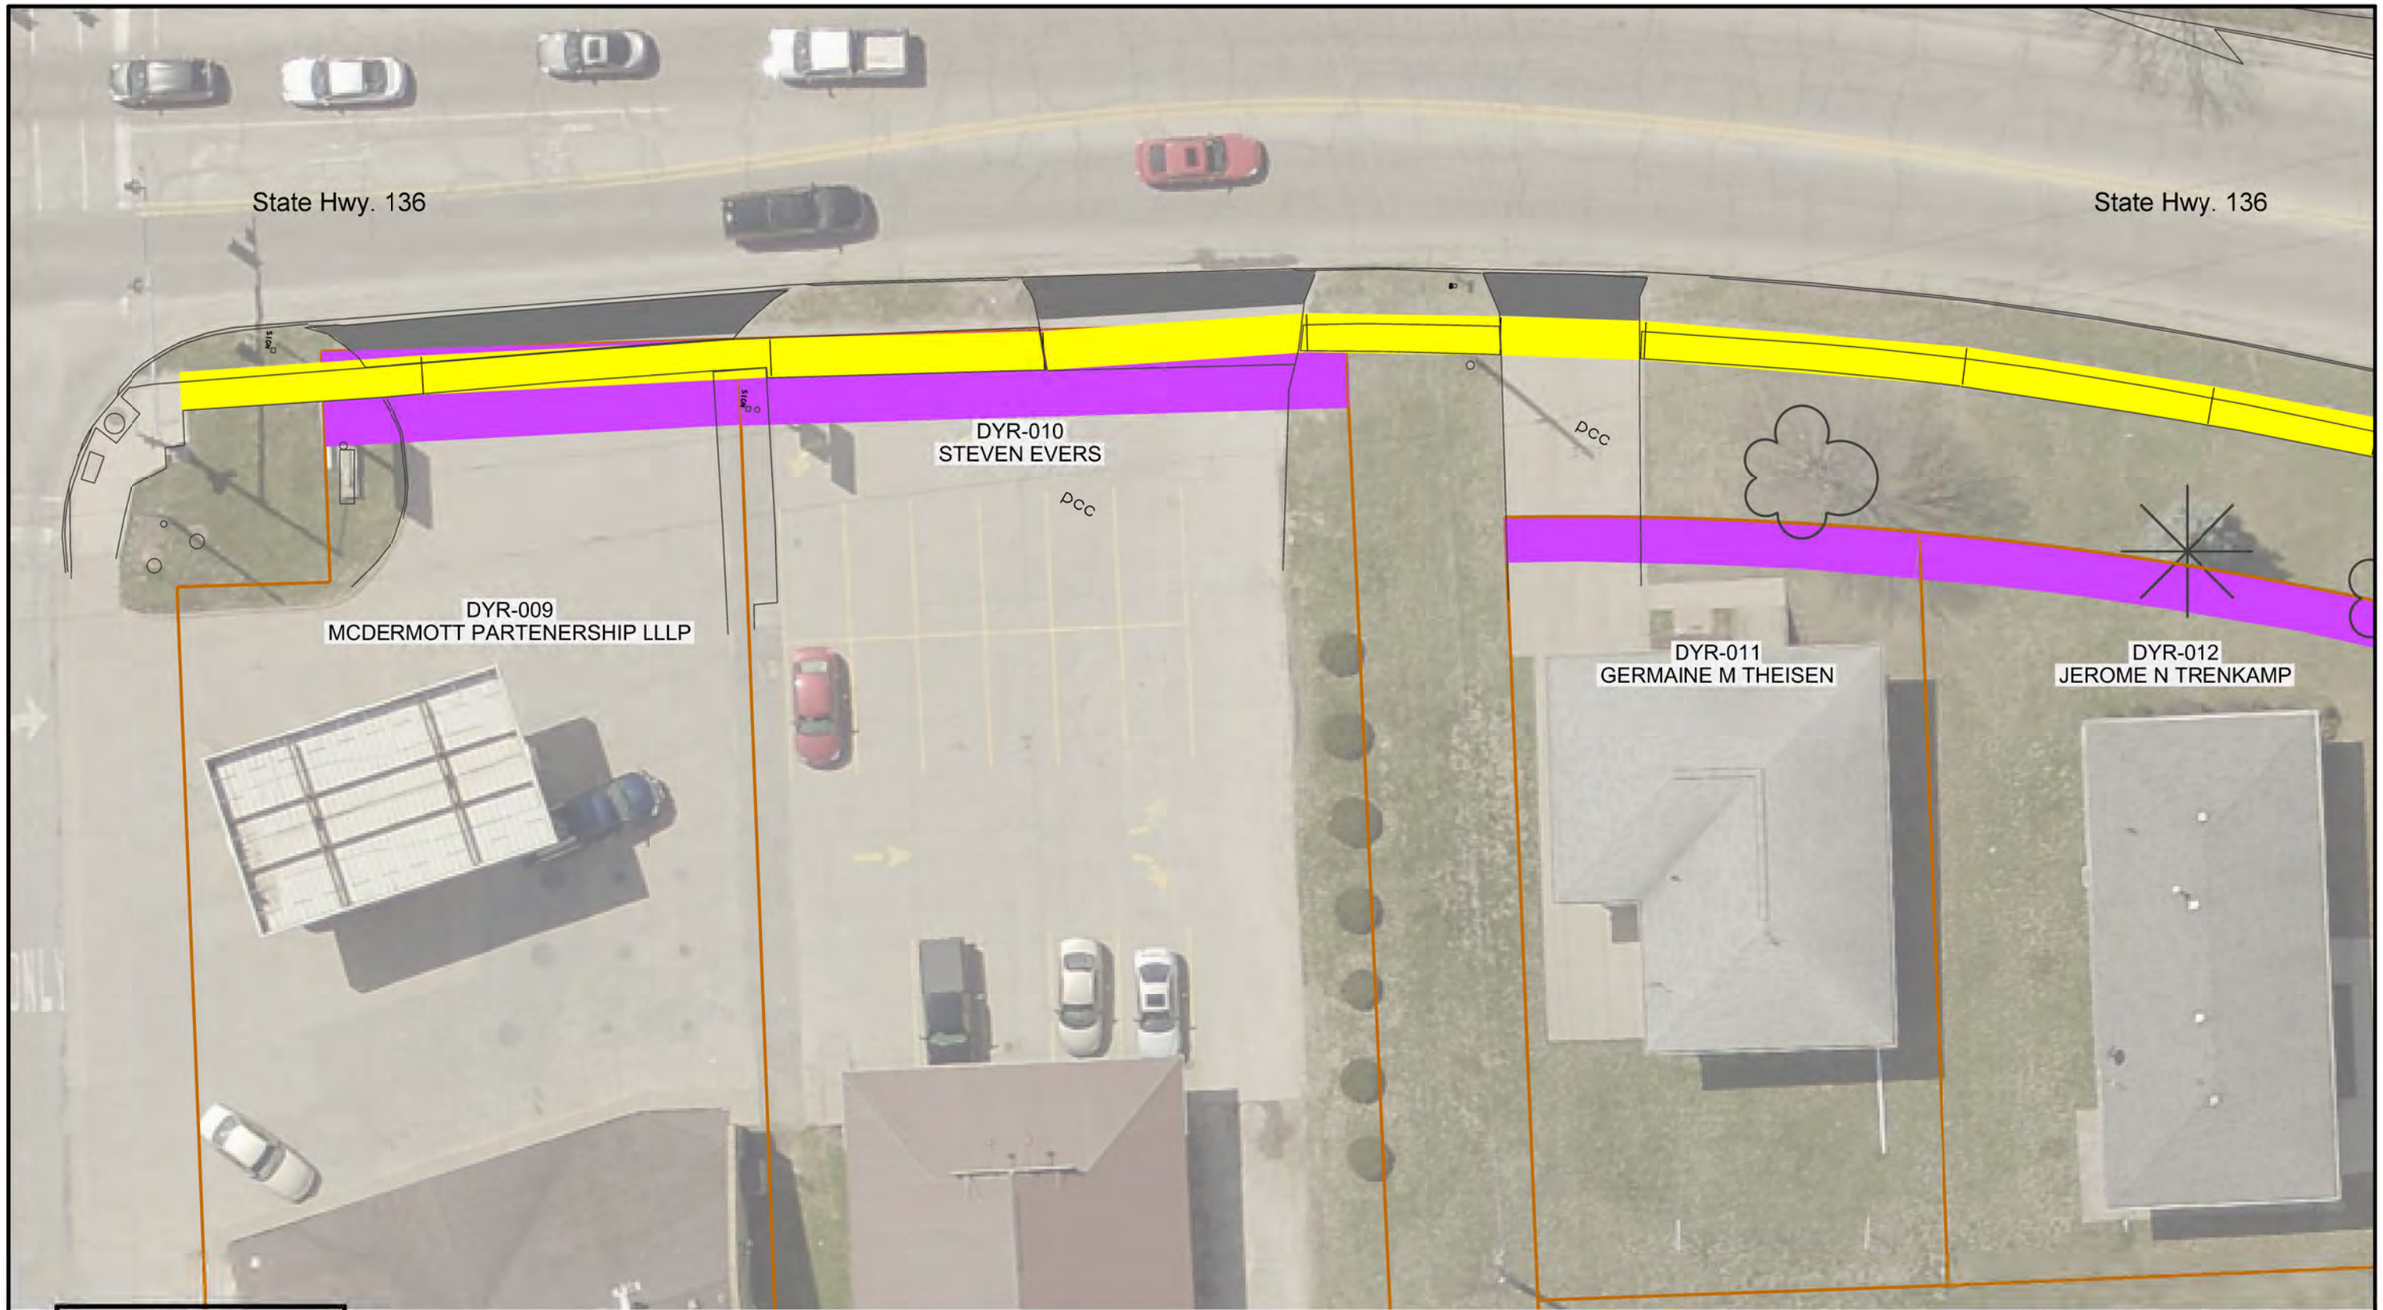

LEGEND

- Proposed Sidewalk
- Temporary Easement
- Property Line

N

0 FEET 10

DYERSVILLE

ENGLISH	IOWA DOT	DESIGN TEAM	FRENCH-RENEKER-ASSOCIATES, INC.	DUBUQUE COUNTY	PROJECT NUMBER NHSN-000-S(846)--2R-00	SHEET NUMBER H.10	REVISED

SYSTEMTIME USERNAME DGNSPEC

DYR-026
SARAH A BAGUSS

gravel

hma

gravel

State Hwy. 136

7th AVENUE SE

hma

DYR-013
MICHAEL A RUSSELL

DYR-014
JUSTIN J BURDS

hma
hma

pcc

DYR-015
NEIL EDWARD NECKER
KAREN JEAN NECKER

DYR-016
KARLA SUE KNIPPER

LEGEND

Proposed Sidewalk

Temporary Easement

Property Line

FEET 10

DYERSVILLE

ENGLISH	IOWA DOT	DESIGN TEAM	FRENCH-RENEKER-ASSOCIATES, INC.	DUBUQUE COUNTY	PROJECT NUMBER NHSN-000-S(846)--2R-00	SHEET NUMBER H.11	REVISED

SYSTEMTIME USERNAME DGNSPEC

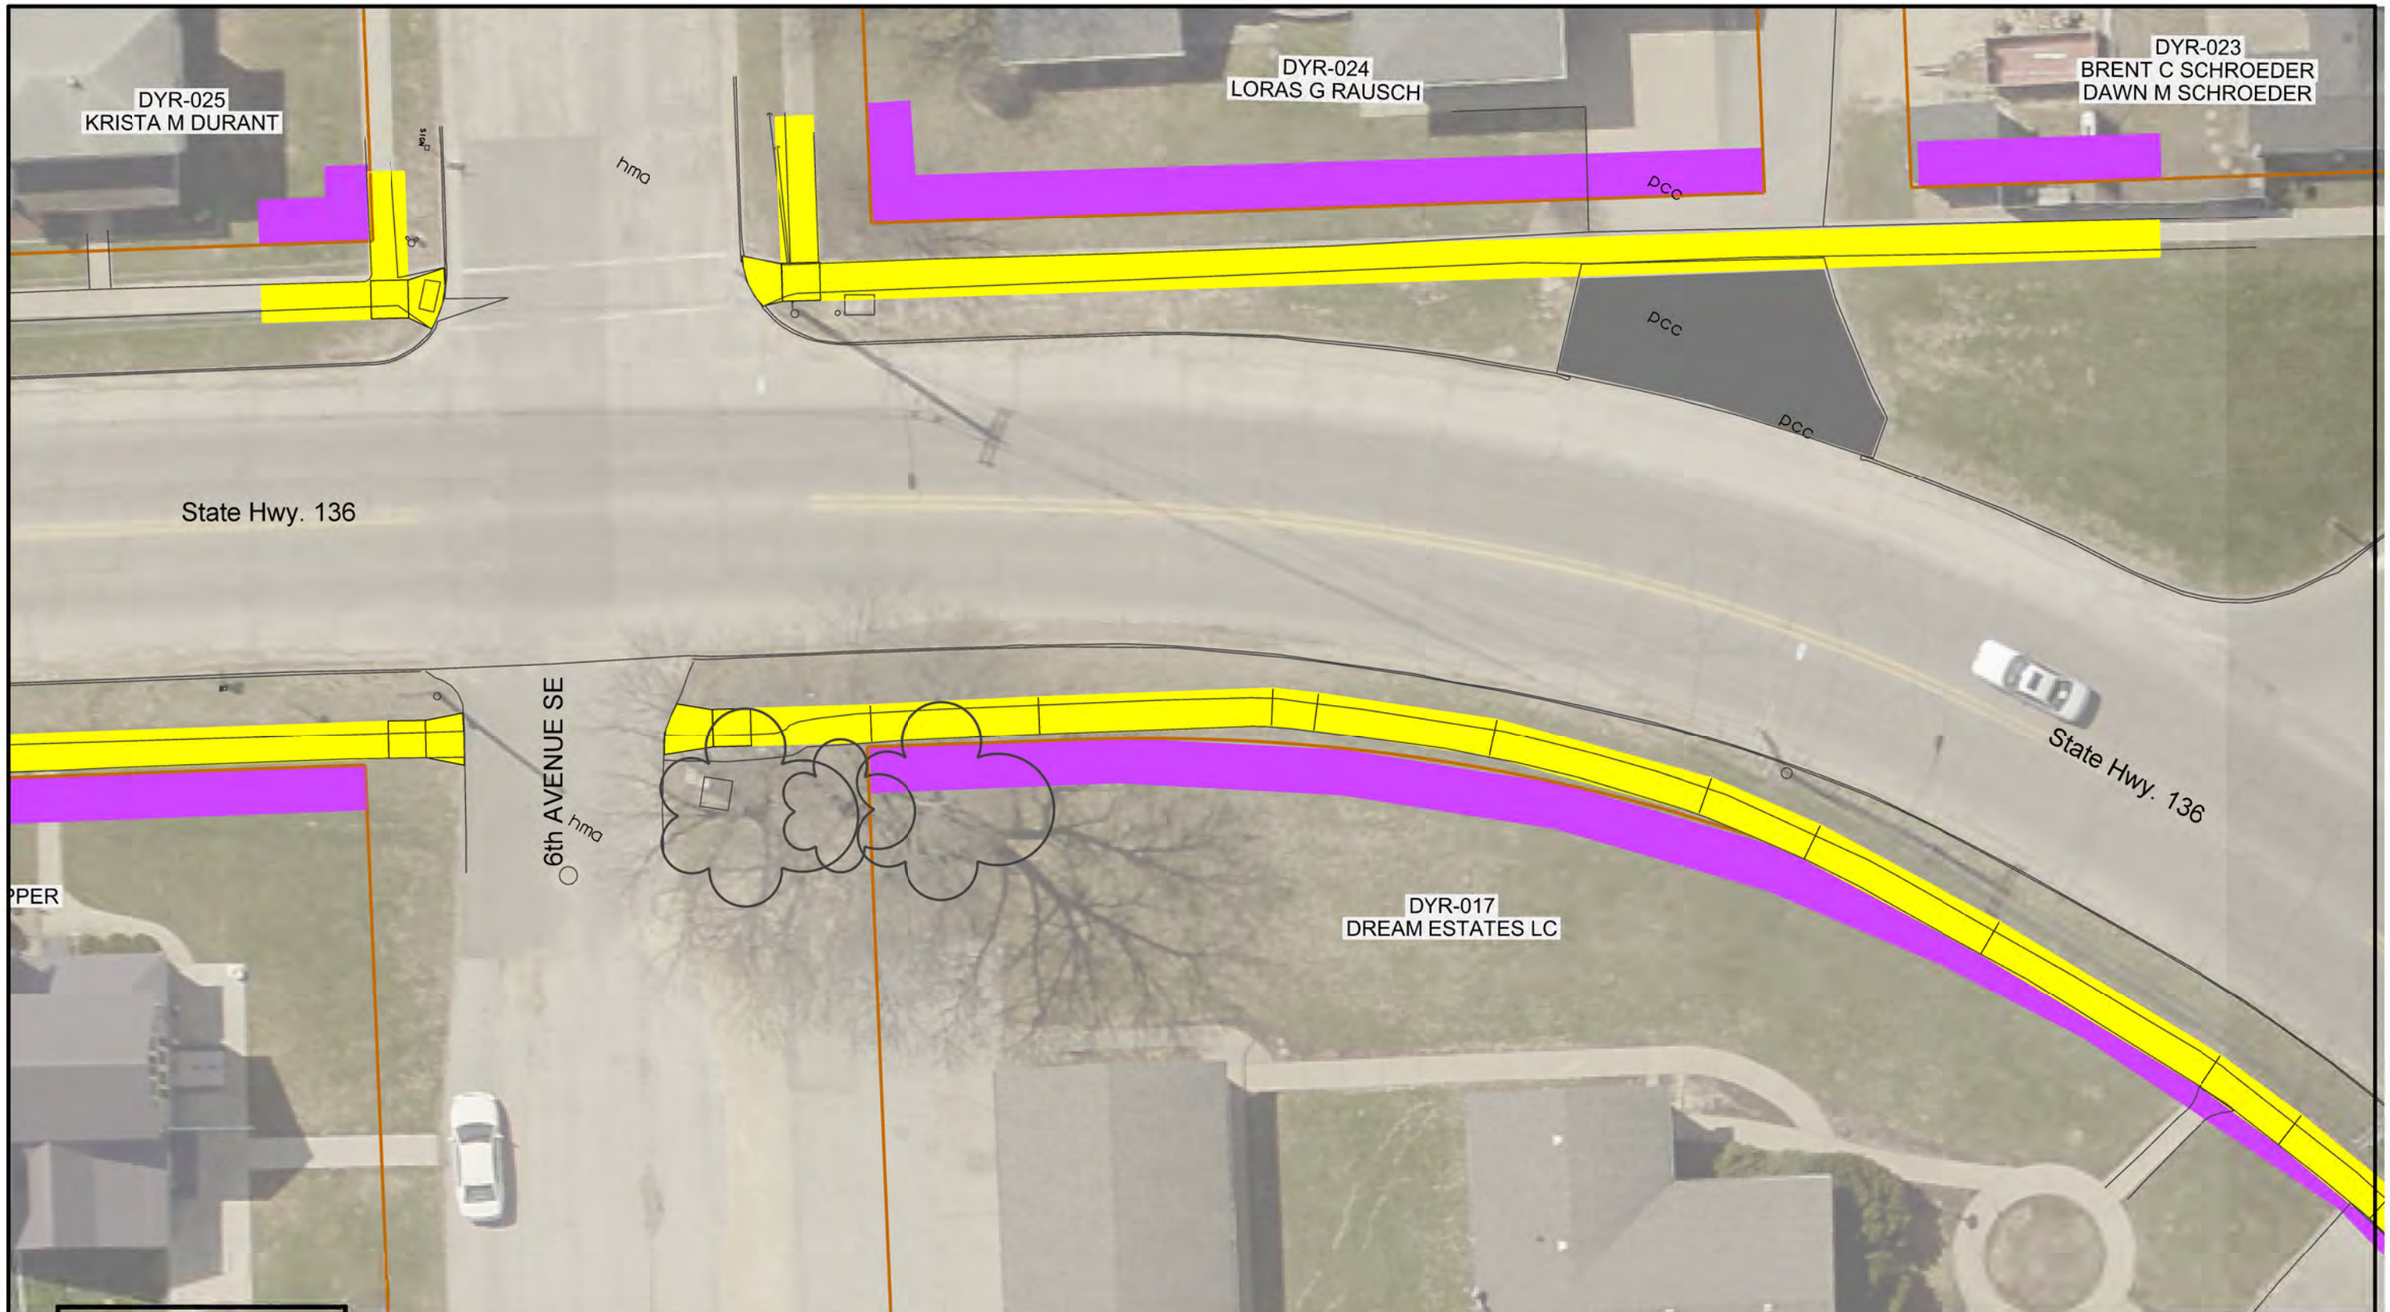

ENGLISH	IOWA DOT	DESIGN TEAM	FRENCH-RENEKER-ASSOCIATES, INC.	DUBUQUE	COUNTY	PROJECT NUMBER	NHSN-000-S(846)–2R-00	SHEET NUMBER	H.12	REVISED

SYSTEMTIME USERNAME DGNSPEC

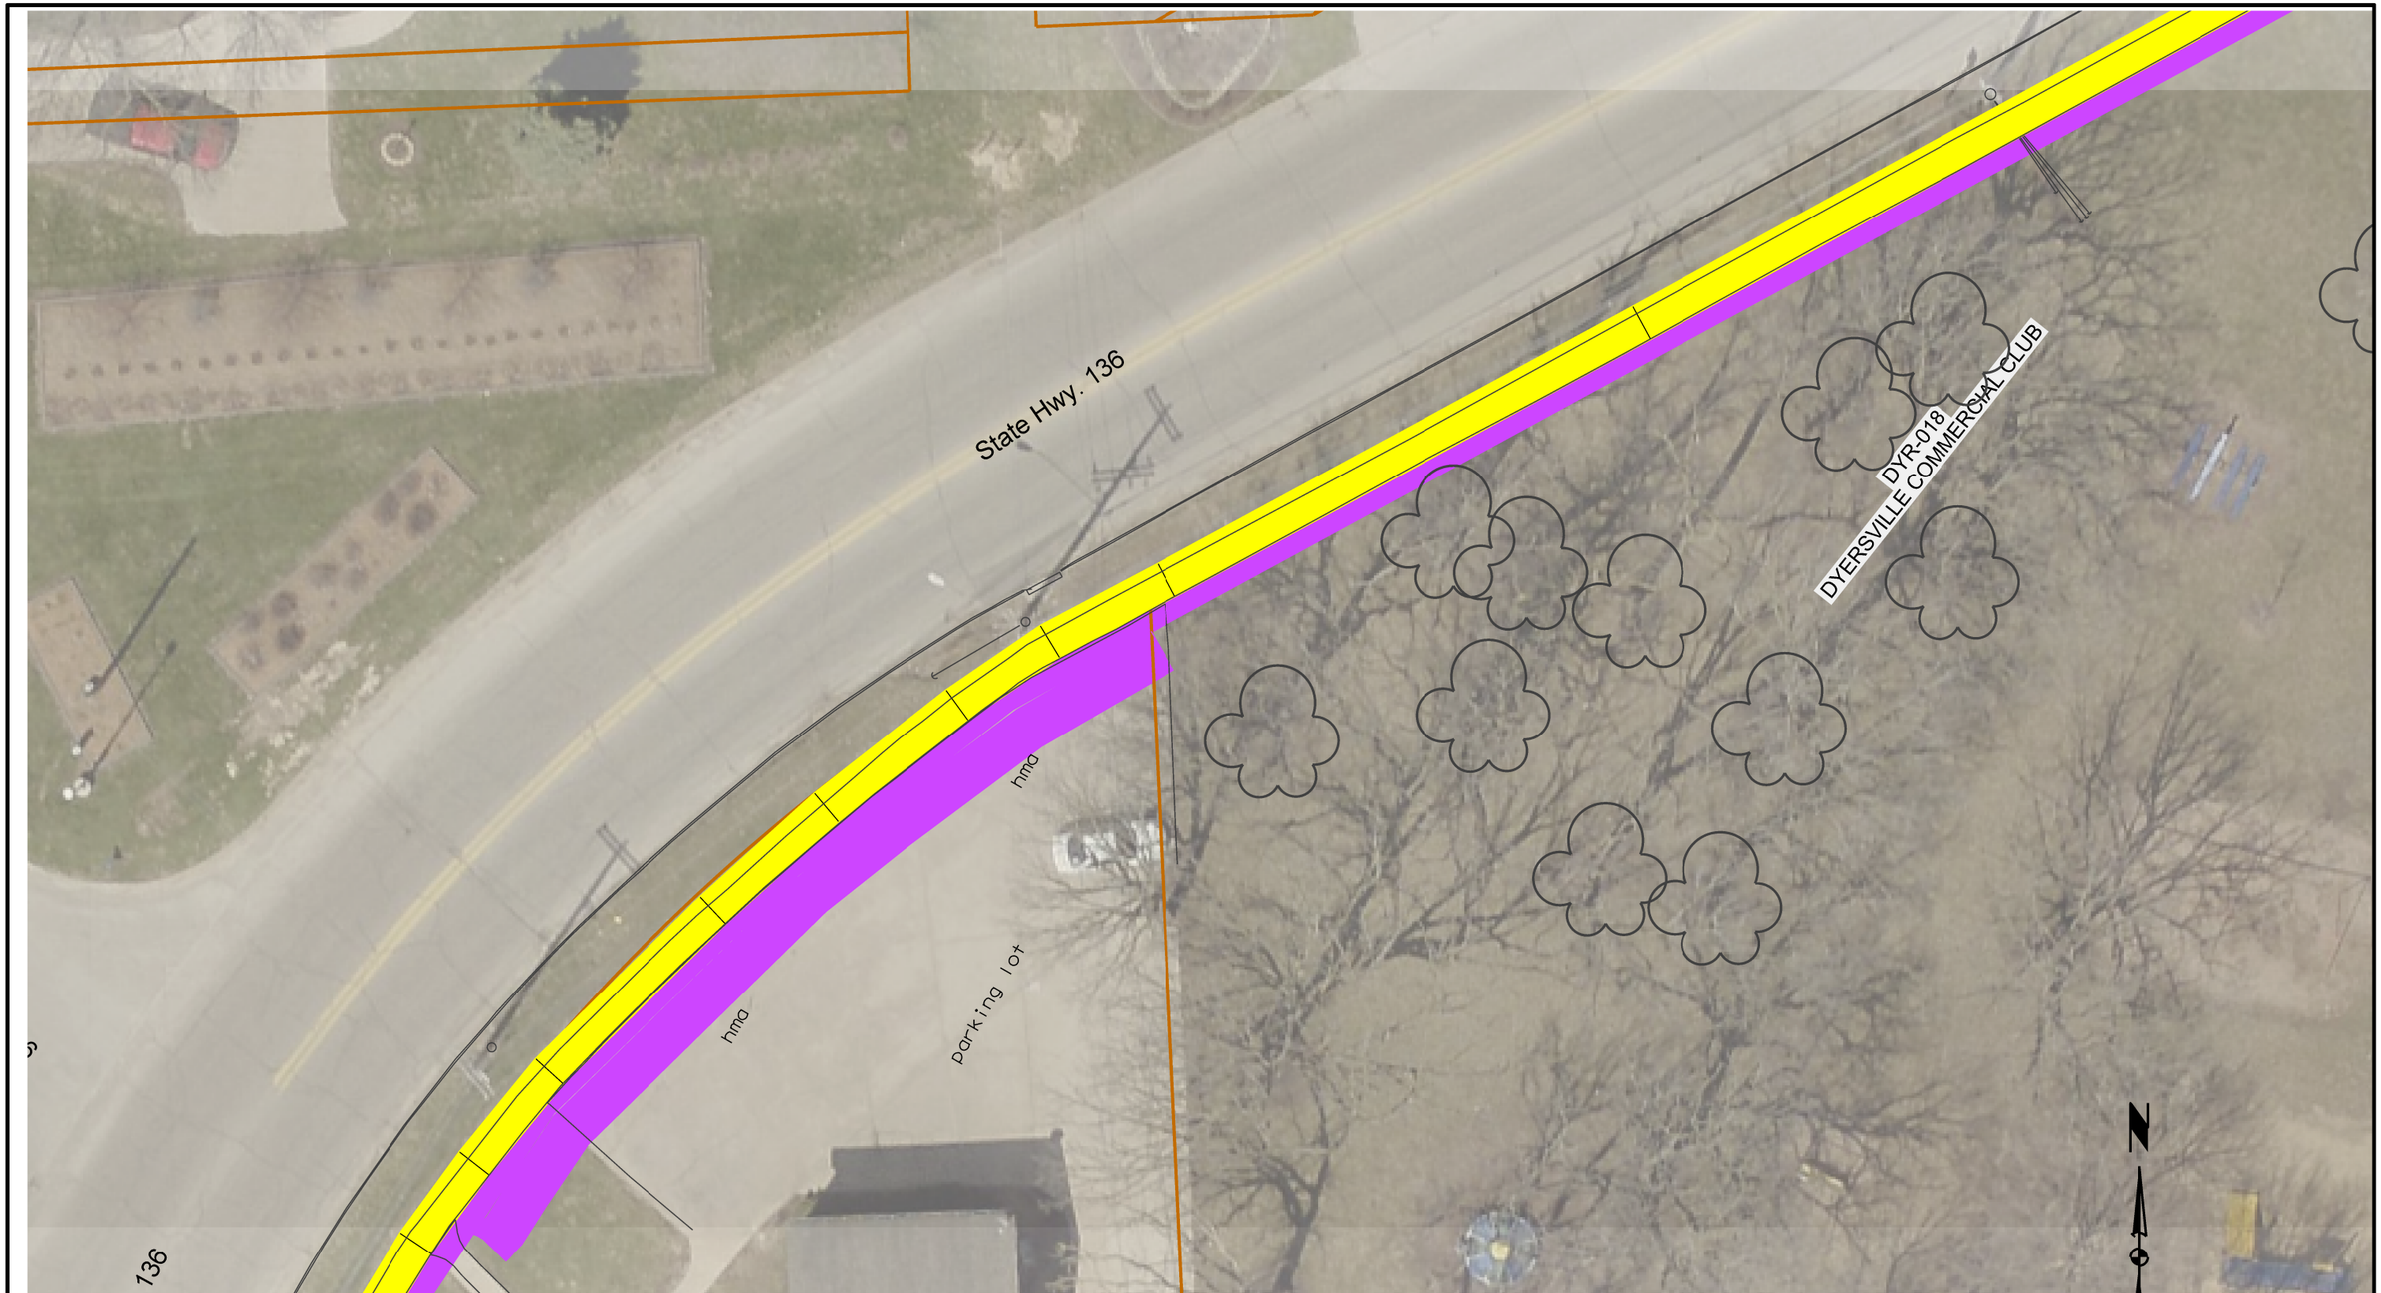

LEGEND

- Proposed Sidewalk
- Temporary Easement
- Property Line

0 FEET 10

DYERSVILLE

ENGLISH	IOWA DOT	DESIGN TEAM	FRENCH-RENEKER-ASSOCIATES, INC.	DUBUQUE COUNTY	PROJECT NUMBER NHSN-000-S(846)--2R-00	SHEET NUMBER H.13	REVISED

SYSTEMTIME USERNAME DGNSPEC

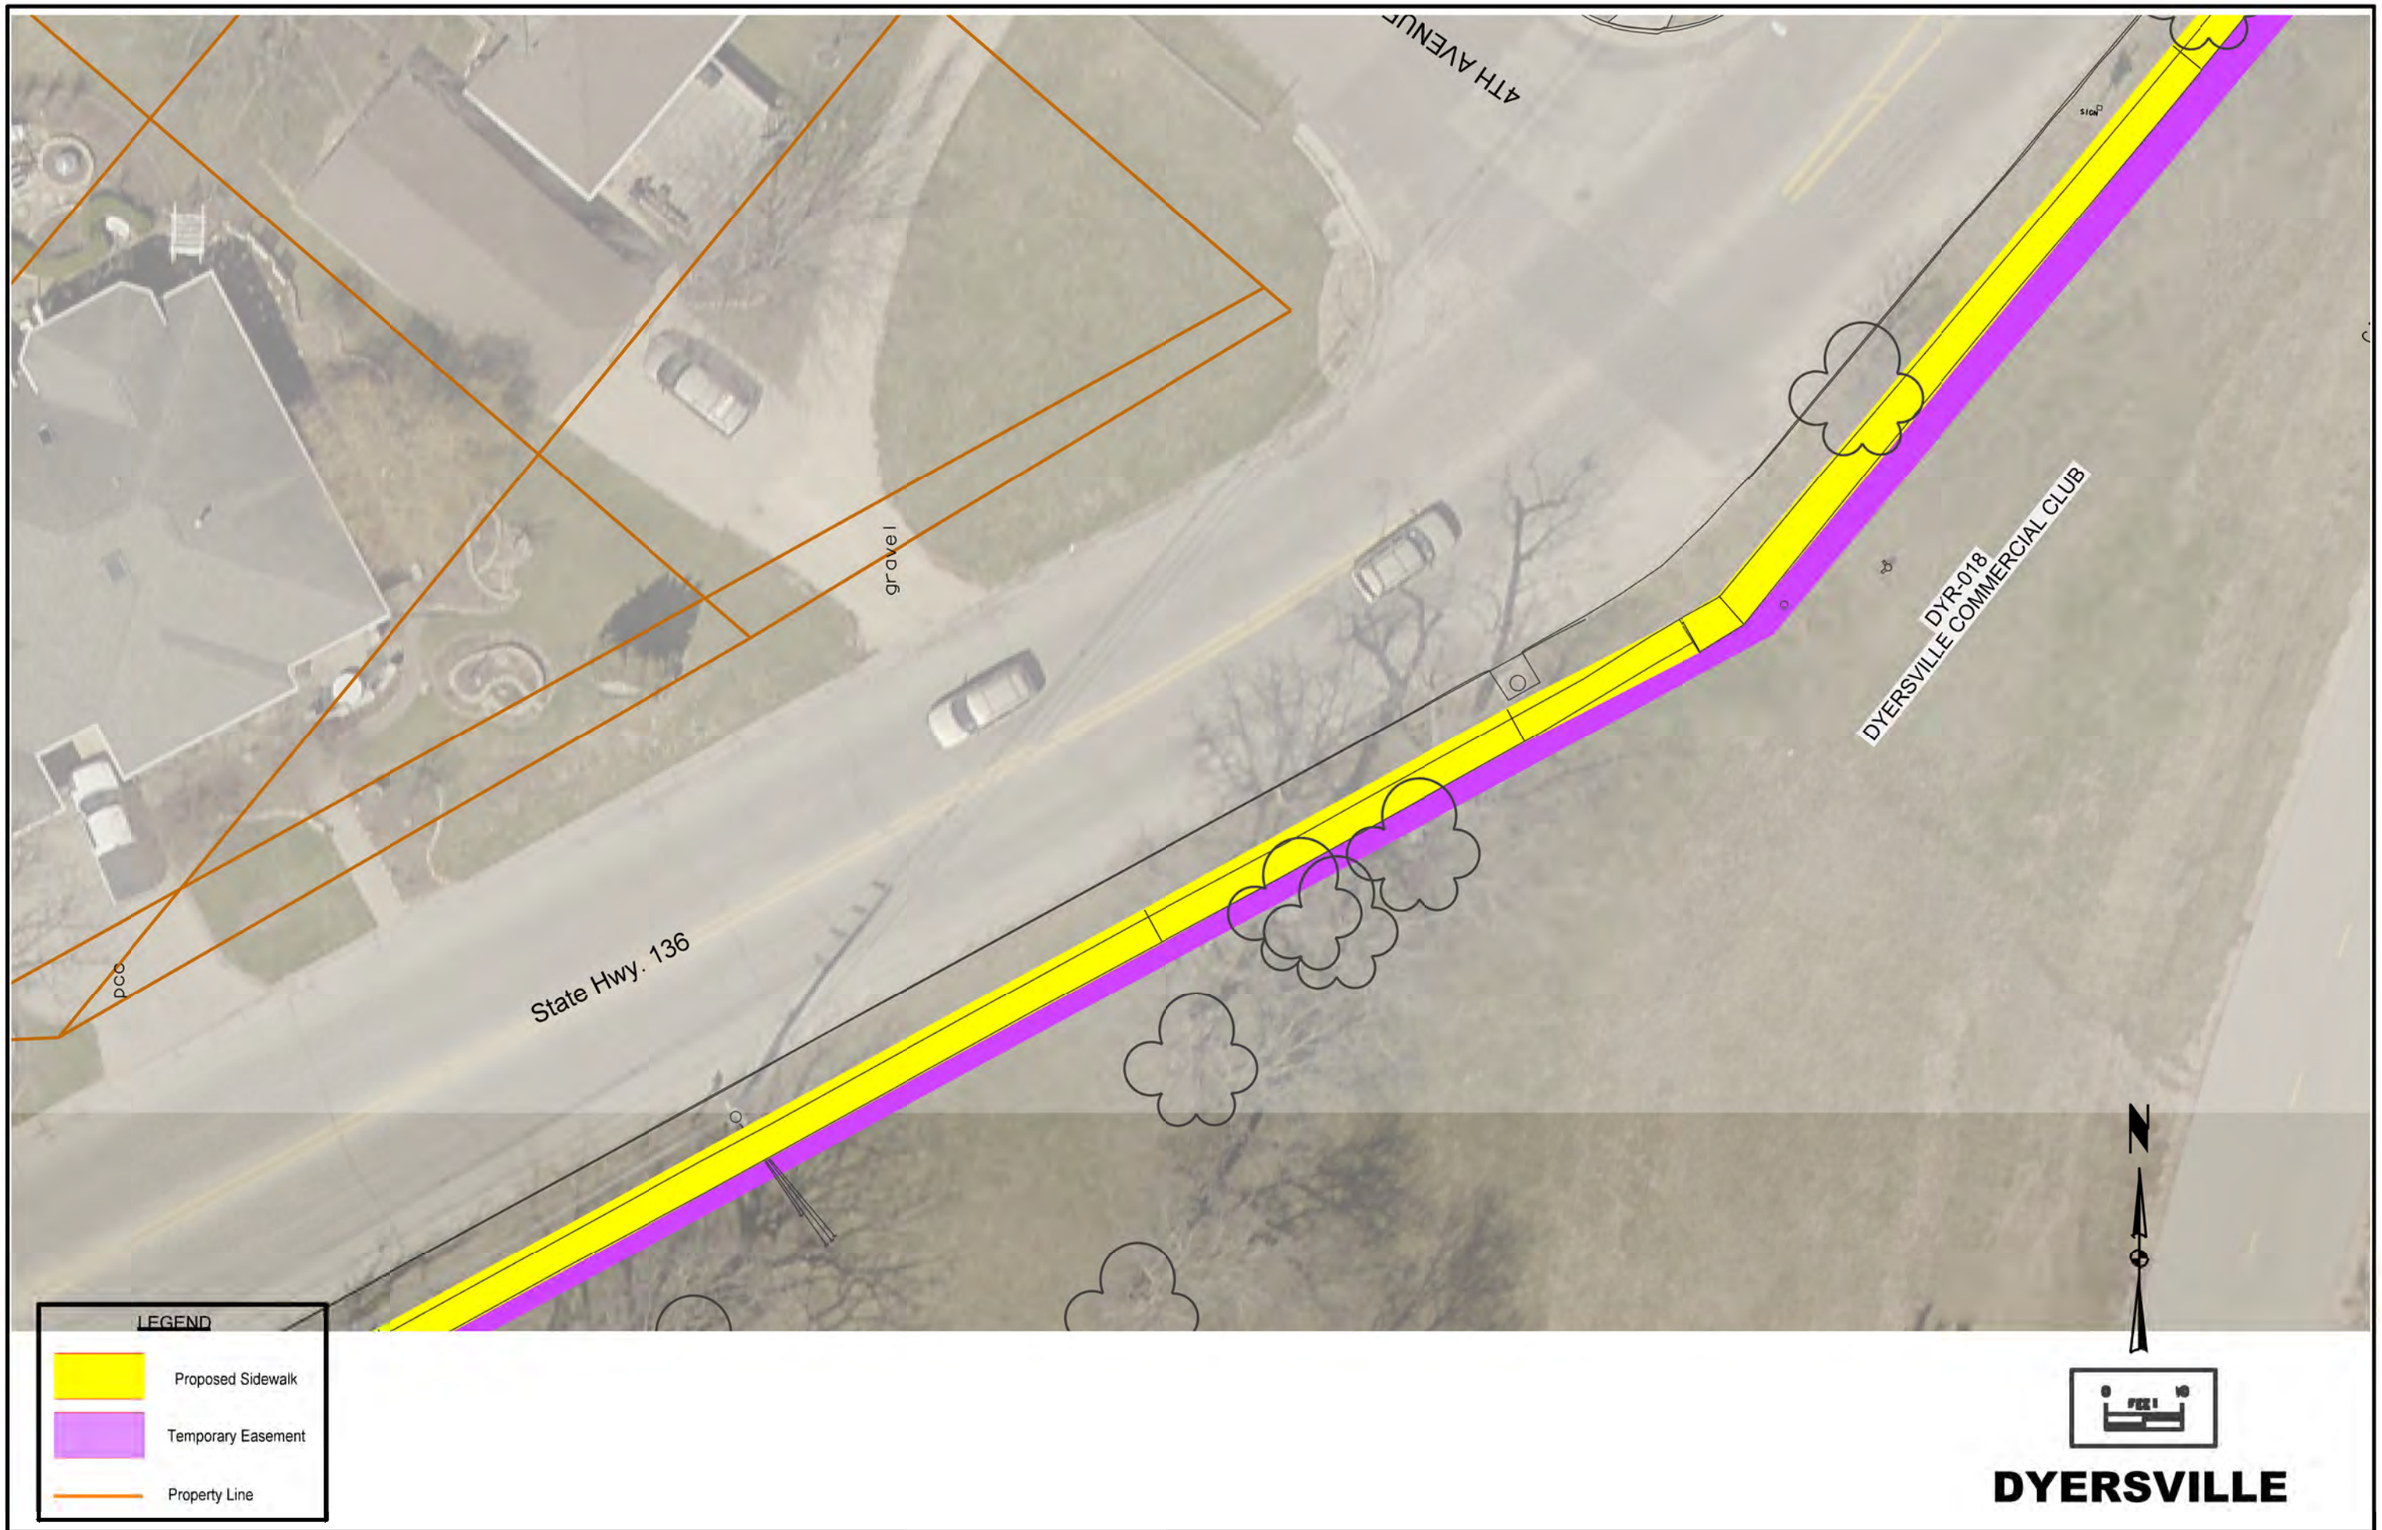

ENGLISH	IOWA DOT	DESIGN TEAM	FRENCH-RENEKER-ASSOCIATES, INC.	DUBUQUE	COUNTY	PROJECT NUMBER	NHSN-000-S(846)--2R-00	SHEET NUMBER H.14	REVISED

SYSTEMTIME USERNAME DGNSPEC

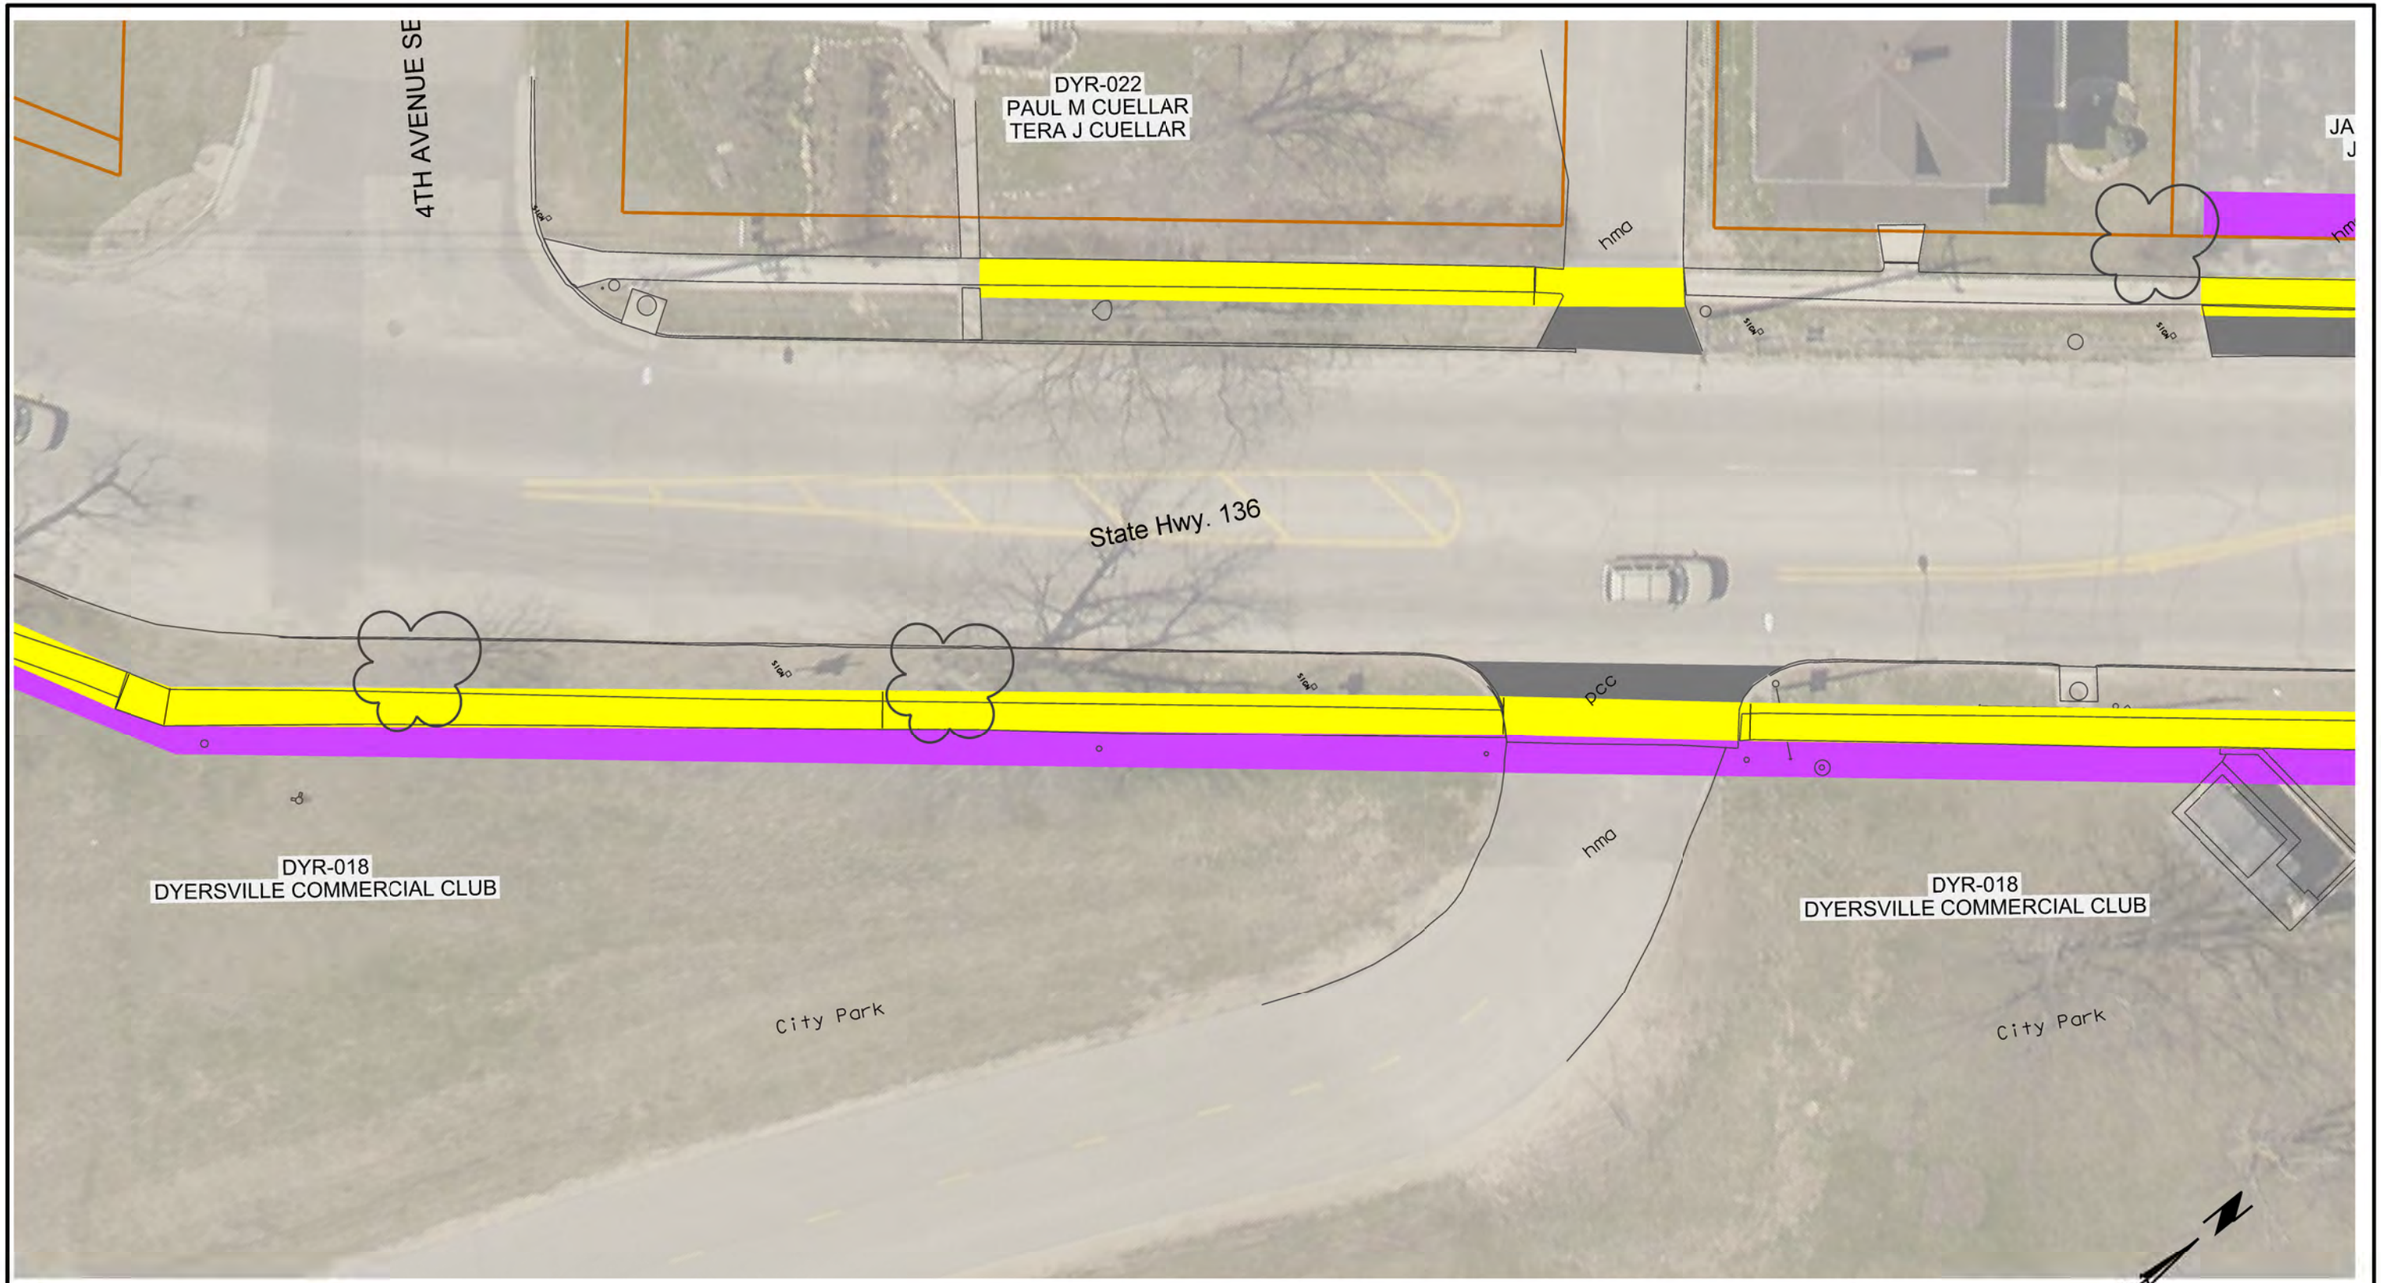

LEGEND

- Proposed Sidewalk
- Temporary Easement
- Property Line

DYERSVILLE

ENGLISH	IOWA DOT	DESIGN TEAM	FRENCH-RENEKER-ASSOCIATES, INC.	DUBUQUE COUNTY	PROJECT NUMBER NHSN-000-S(846)--2R-00	SHEET NUMBER H.15	REVISED

SYSTEMTIME USERNAME DGNSPEC

DYR-021
JASON M CONRAD
JILL A CONRAD

DYR-020
MATTHEW GOERDT

State Hwy. 136

2ND AVENUE SE

DYR-019
LLOYD F GOERDT
DONNA M GOERDT

hma

pcc

LEGEND

Proposed Sidewalk

Temporary Easement

Property Line

DYERSVILLE

ENGLISH	IOWA DOT	DESIGN TEAM	FRENCH-RENEKER-ASSOCIATES, INC.	DUBUQUE COUNTY	PROJECT NUMBER	NHSN-000-S(846)--2R-00	SHEET NUMBER H.17	REVISED

SYSTEMTIME USERNAME DGNSPEC