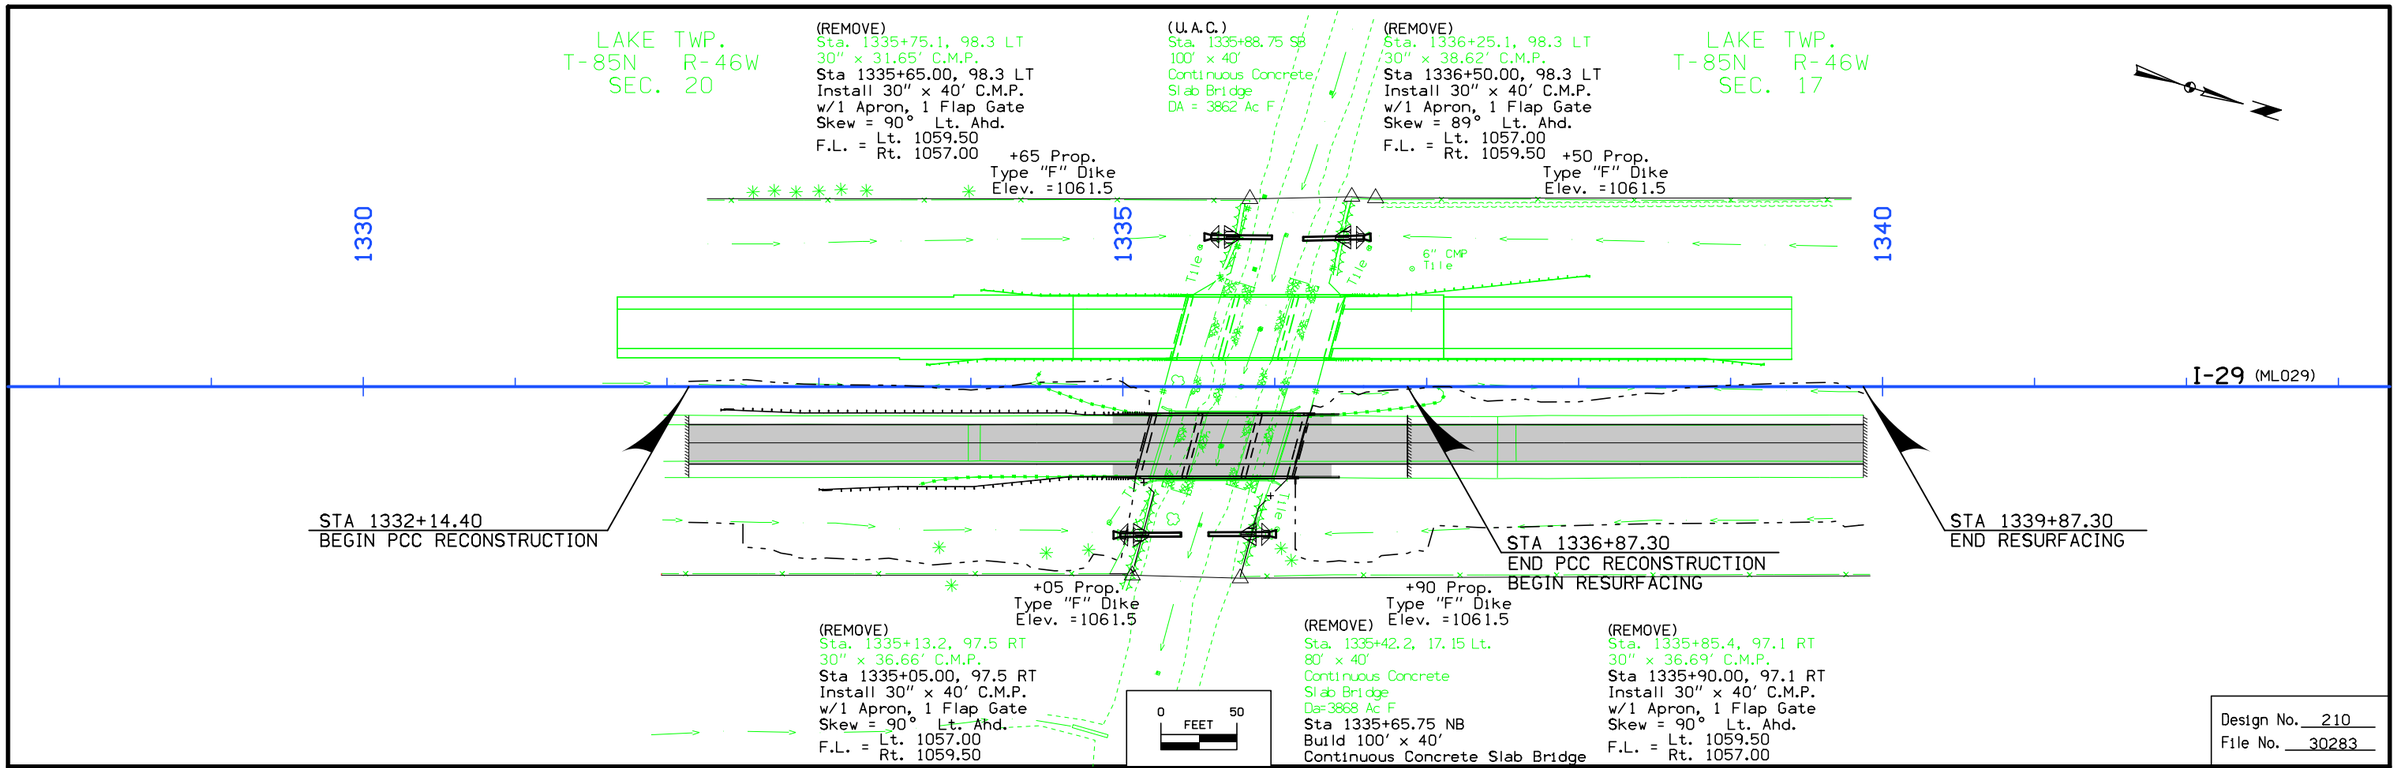

Design No. 210
File No. 30283

Class 10 Suit Cut = 713 CY
Contractor Borrow = 291 CY
1,004 CY

Fill+30% = 1,004 CY

Cut = 406 CY
Contractor Borrow = 553 CY
959 CY

Fill+30% = 959 CY

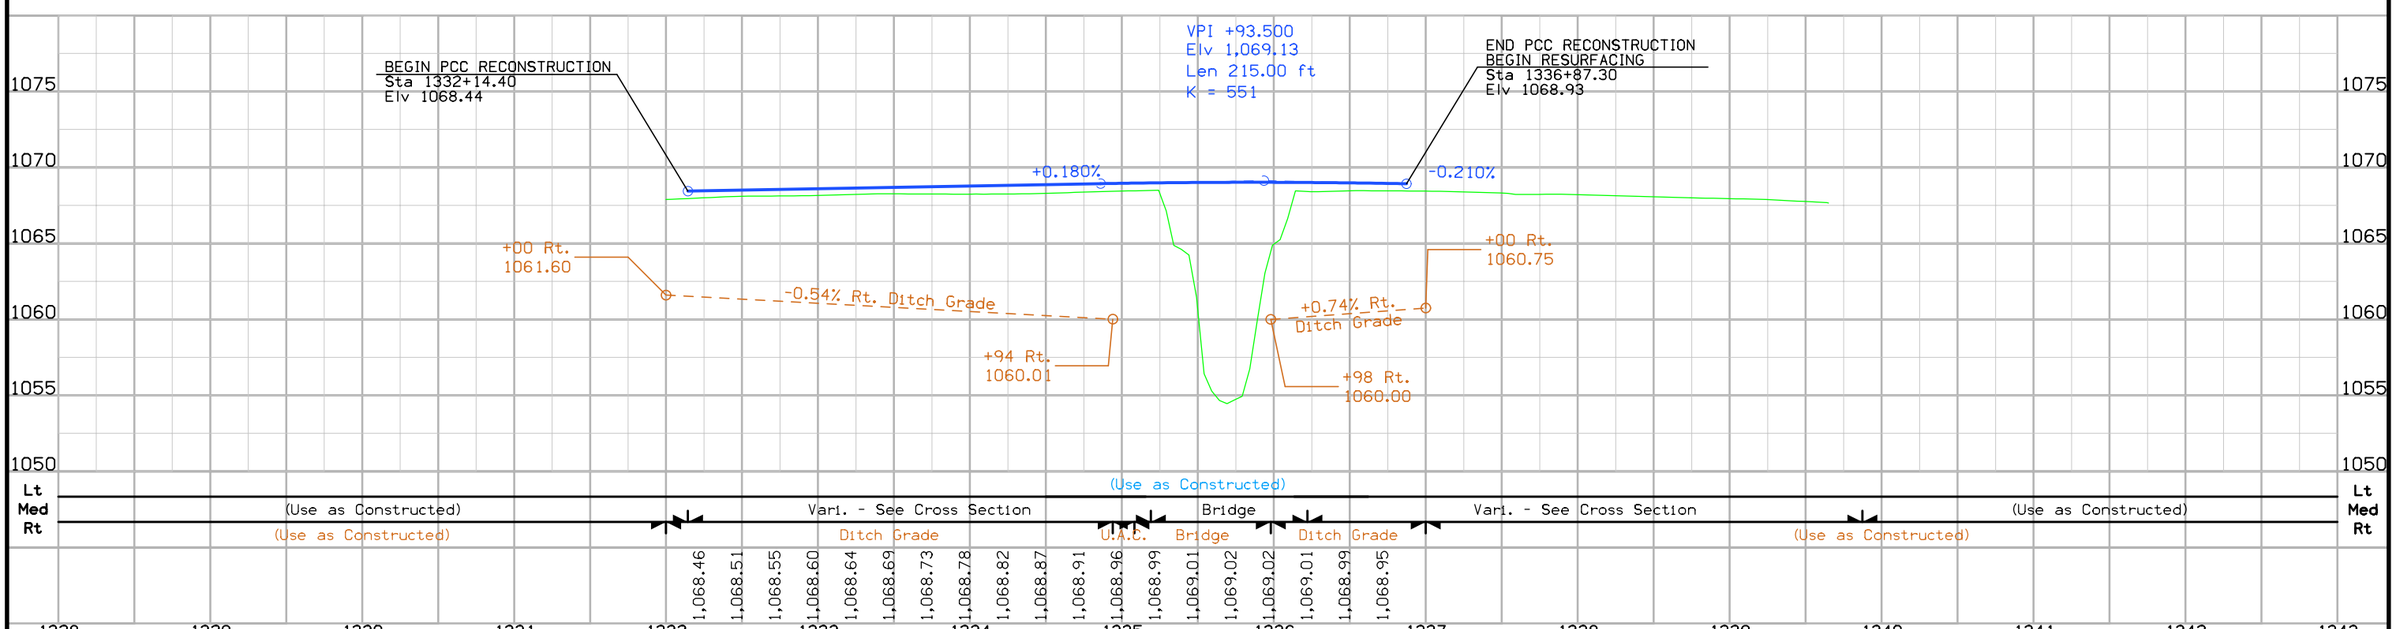

ENGLISH	IOWA DOT	DESIGN TEAM Project Manager\Designer	MONONA COUNTY	PROJECT NUMBER BRFIMX-029-6(164)124--14-67	SHEET NUMBER D.2

11:19:51 AM 6/20/2011 dmulho2 W:\Highway\Design\MethodsSection\DesignManual_Working\01f-05b_Plan and Profile Sheets_DLM\Examples\Sample Microstation Files_3. Rural Bridge Replacement\67029164D1.sht