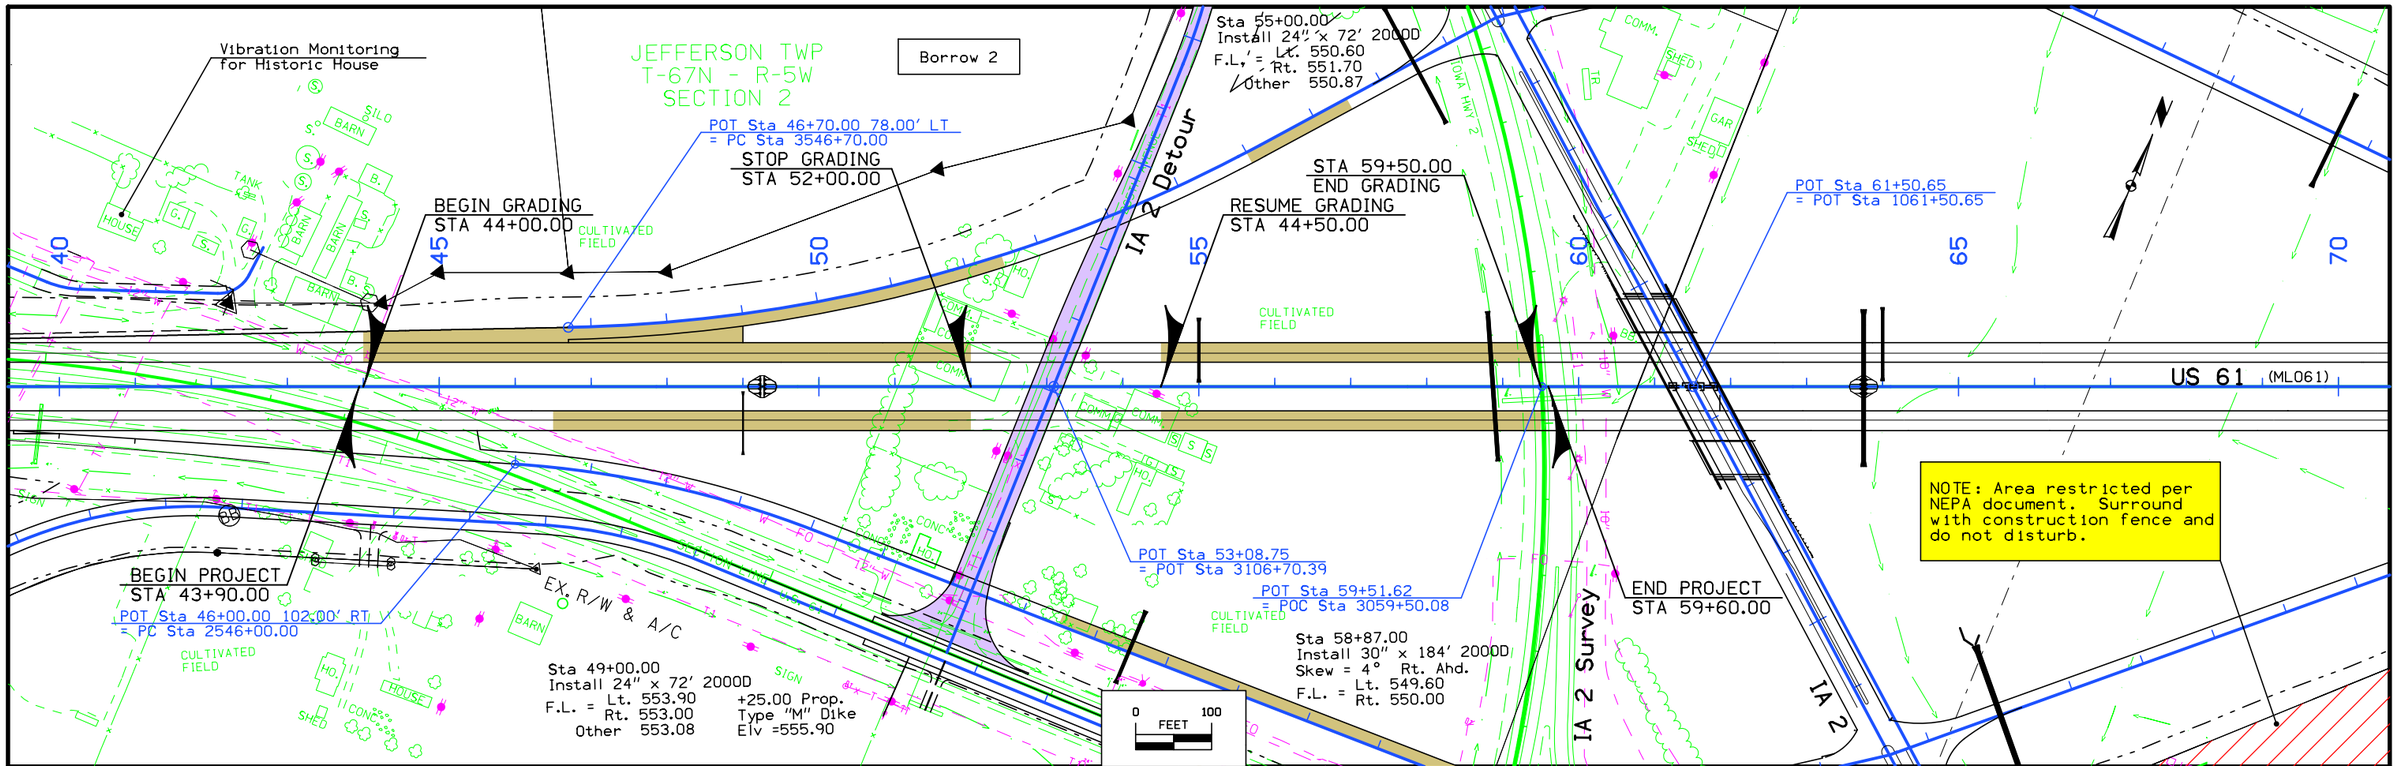

Cut = 9,618 CY
Fill+30% = 140 CY
To Co. Rd. Sta. 1016+90.00 = 8,891 CY
To Co. Rd. Sta. 2009+60.00 = 587 CY
9,618 CY

Cut = 11,225 CY
Suitable Fill+30% = 6,492 CY
Unsuitable Fill+30% = 912 CY
To Ramp C Sta. 3556+45.00 = 3,821 CY
11,225 CY

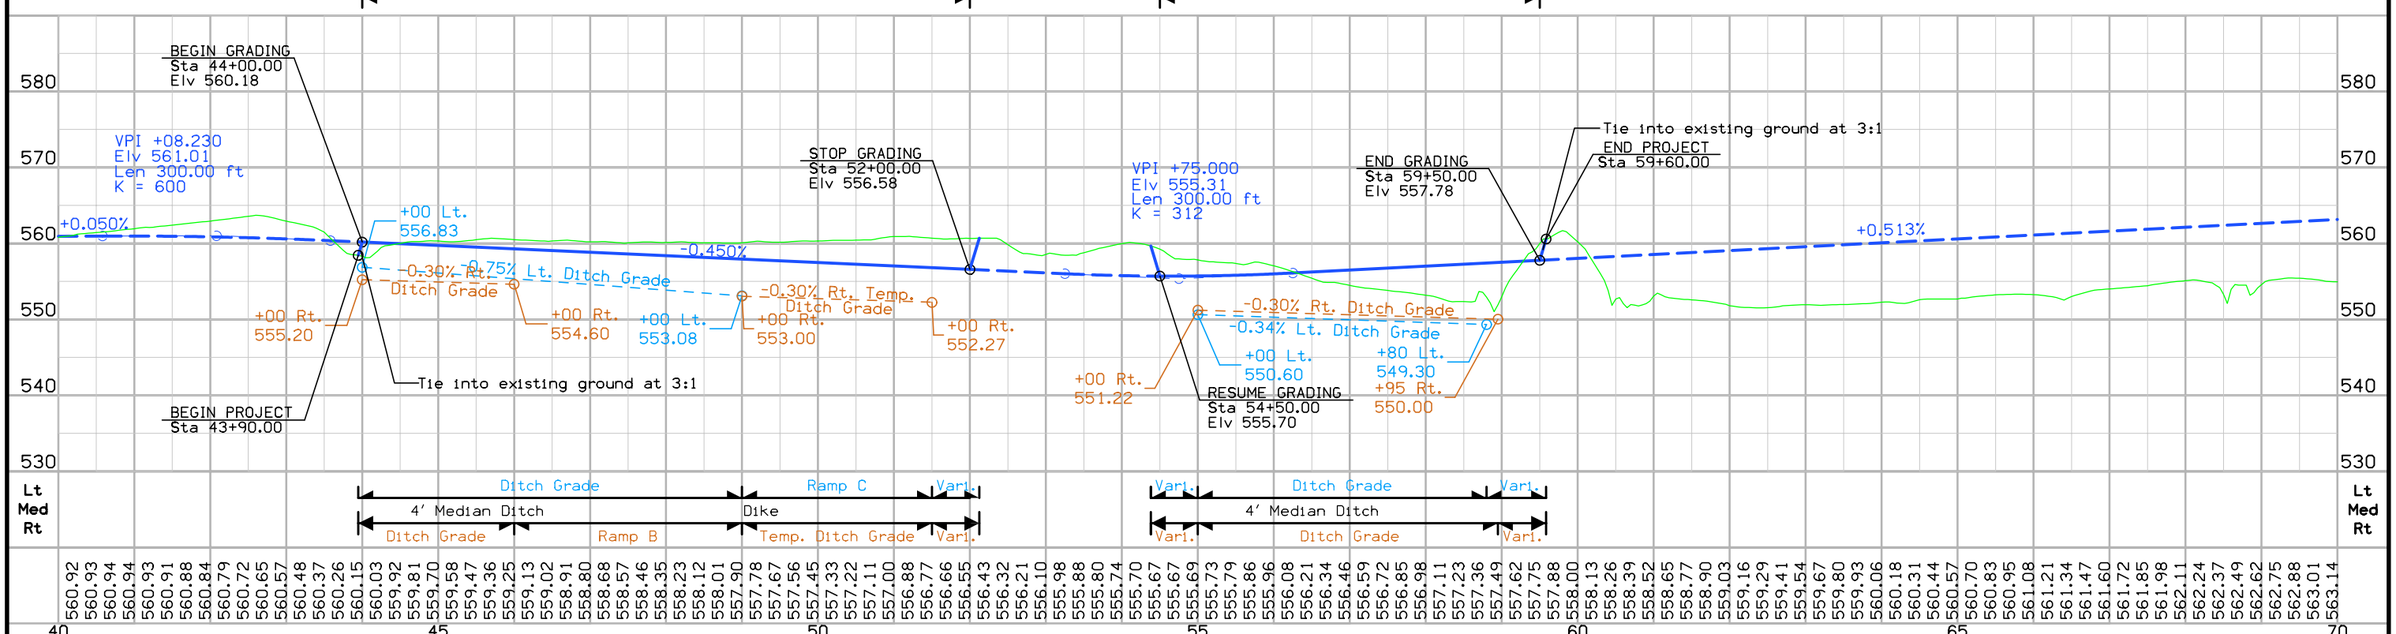

ENGLISH	IOWA DOT	DESIGN TEAM	Project Manager\Designer	LEE COUNTY	PROJECT NUMBER	NHSX-061-1(113)--3H-56	SHEET NUMBER	D.2

SYSTEMTIME SYSTEMDATE dmulho2 W:\Highway\Design\MethodsSection\DesignManual_Working\01f-05b_Plan and Profile Sheets_DLM\Examples\Sample Microstation Files_2. Rural Multi-Lane Grading Plan and Profile\56061113D02.sht