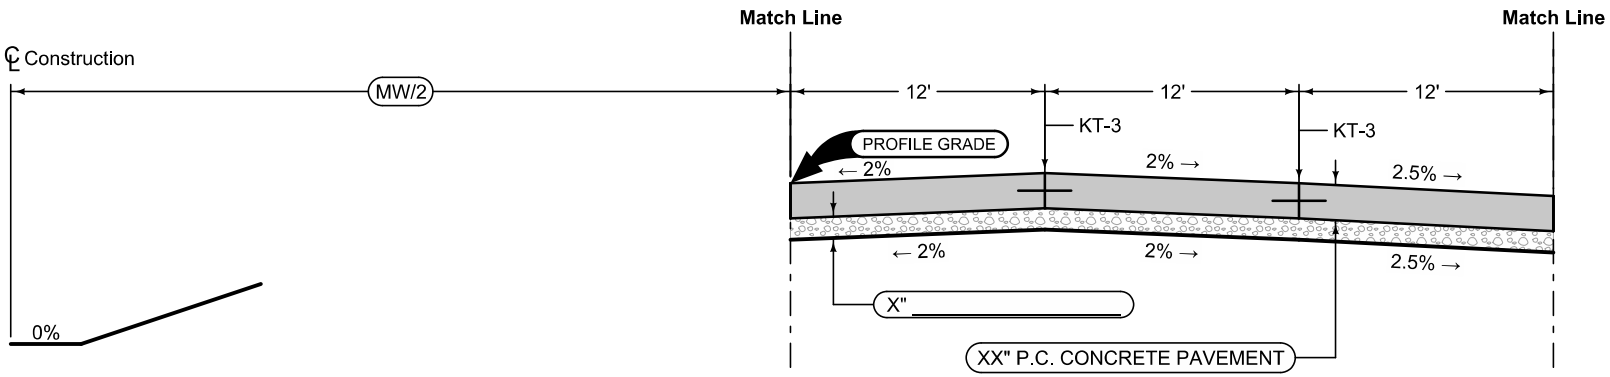

Section shown in the direction of traffic.

Mainline Jointing:
Transverse joints: CD at 20' spacing

6DP_Dprs_
04-19-11

Direction of Travel	BEGIN STATION	END STATION	MW Feet