4110
10-03-00

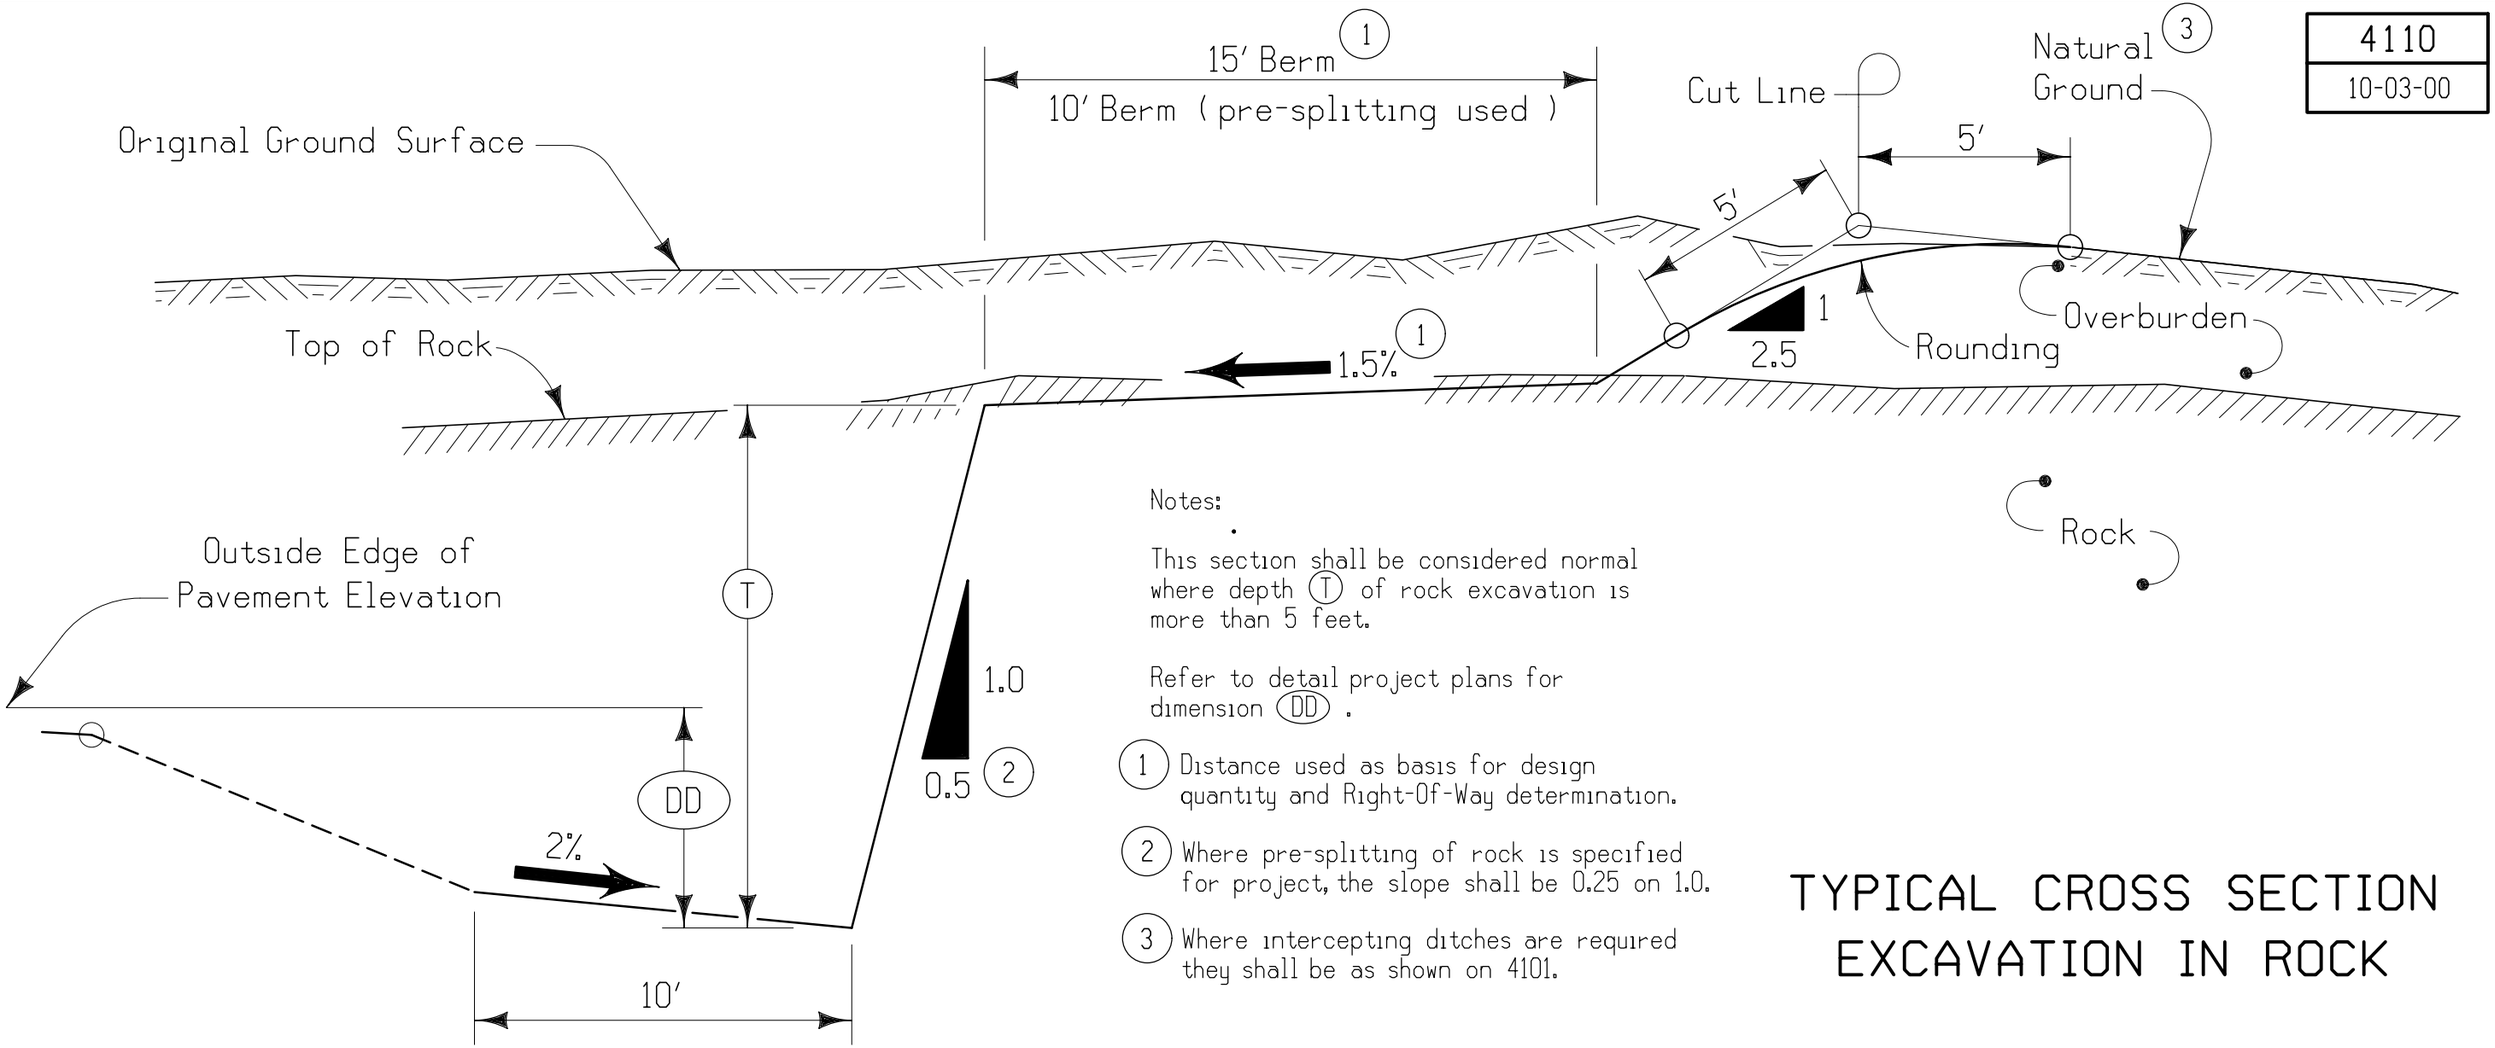

Notes:

This section shall be considered normal where depth (T) of rock excavation is more than 5 feet.

Refer to detail project plans for dimension (DD) .

(1) Distance used as basis for design quantity and Right-Of-Way determination.

(2) Where pre-splitting of rock is specified for project, the slope shall be 0.25 on 1.0.

(3) Where intercepting ditches are required they shall be as shown on 4101.

TYPICAL CROSS SECTION EXCAVATION IN ROCK