4111
10-03-00

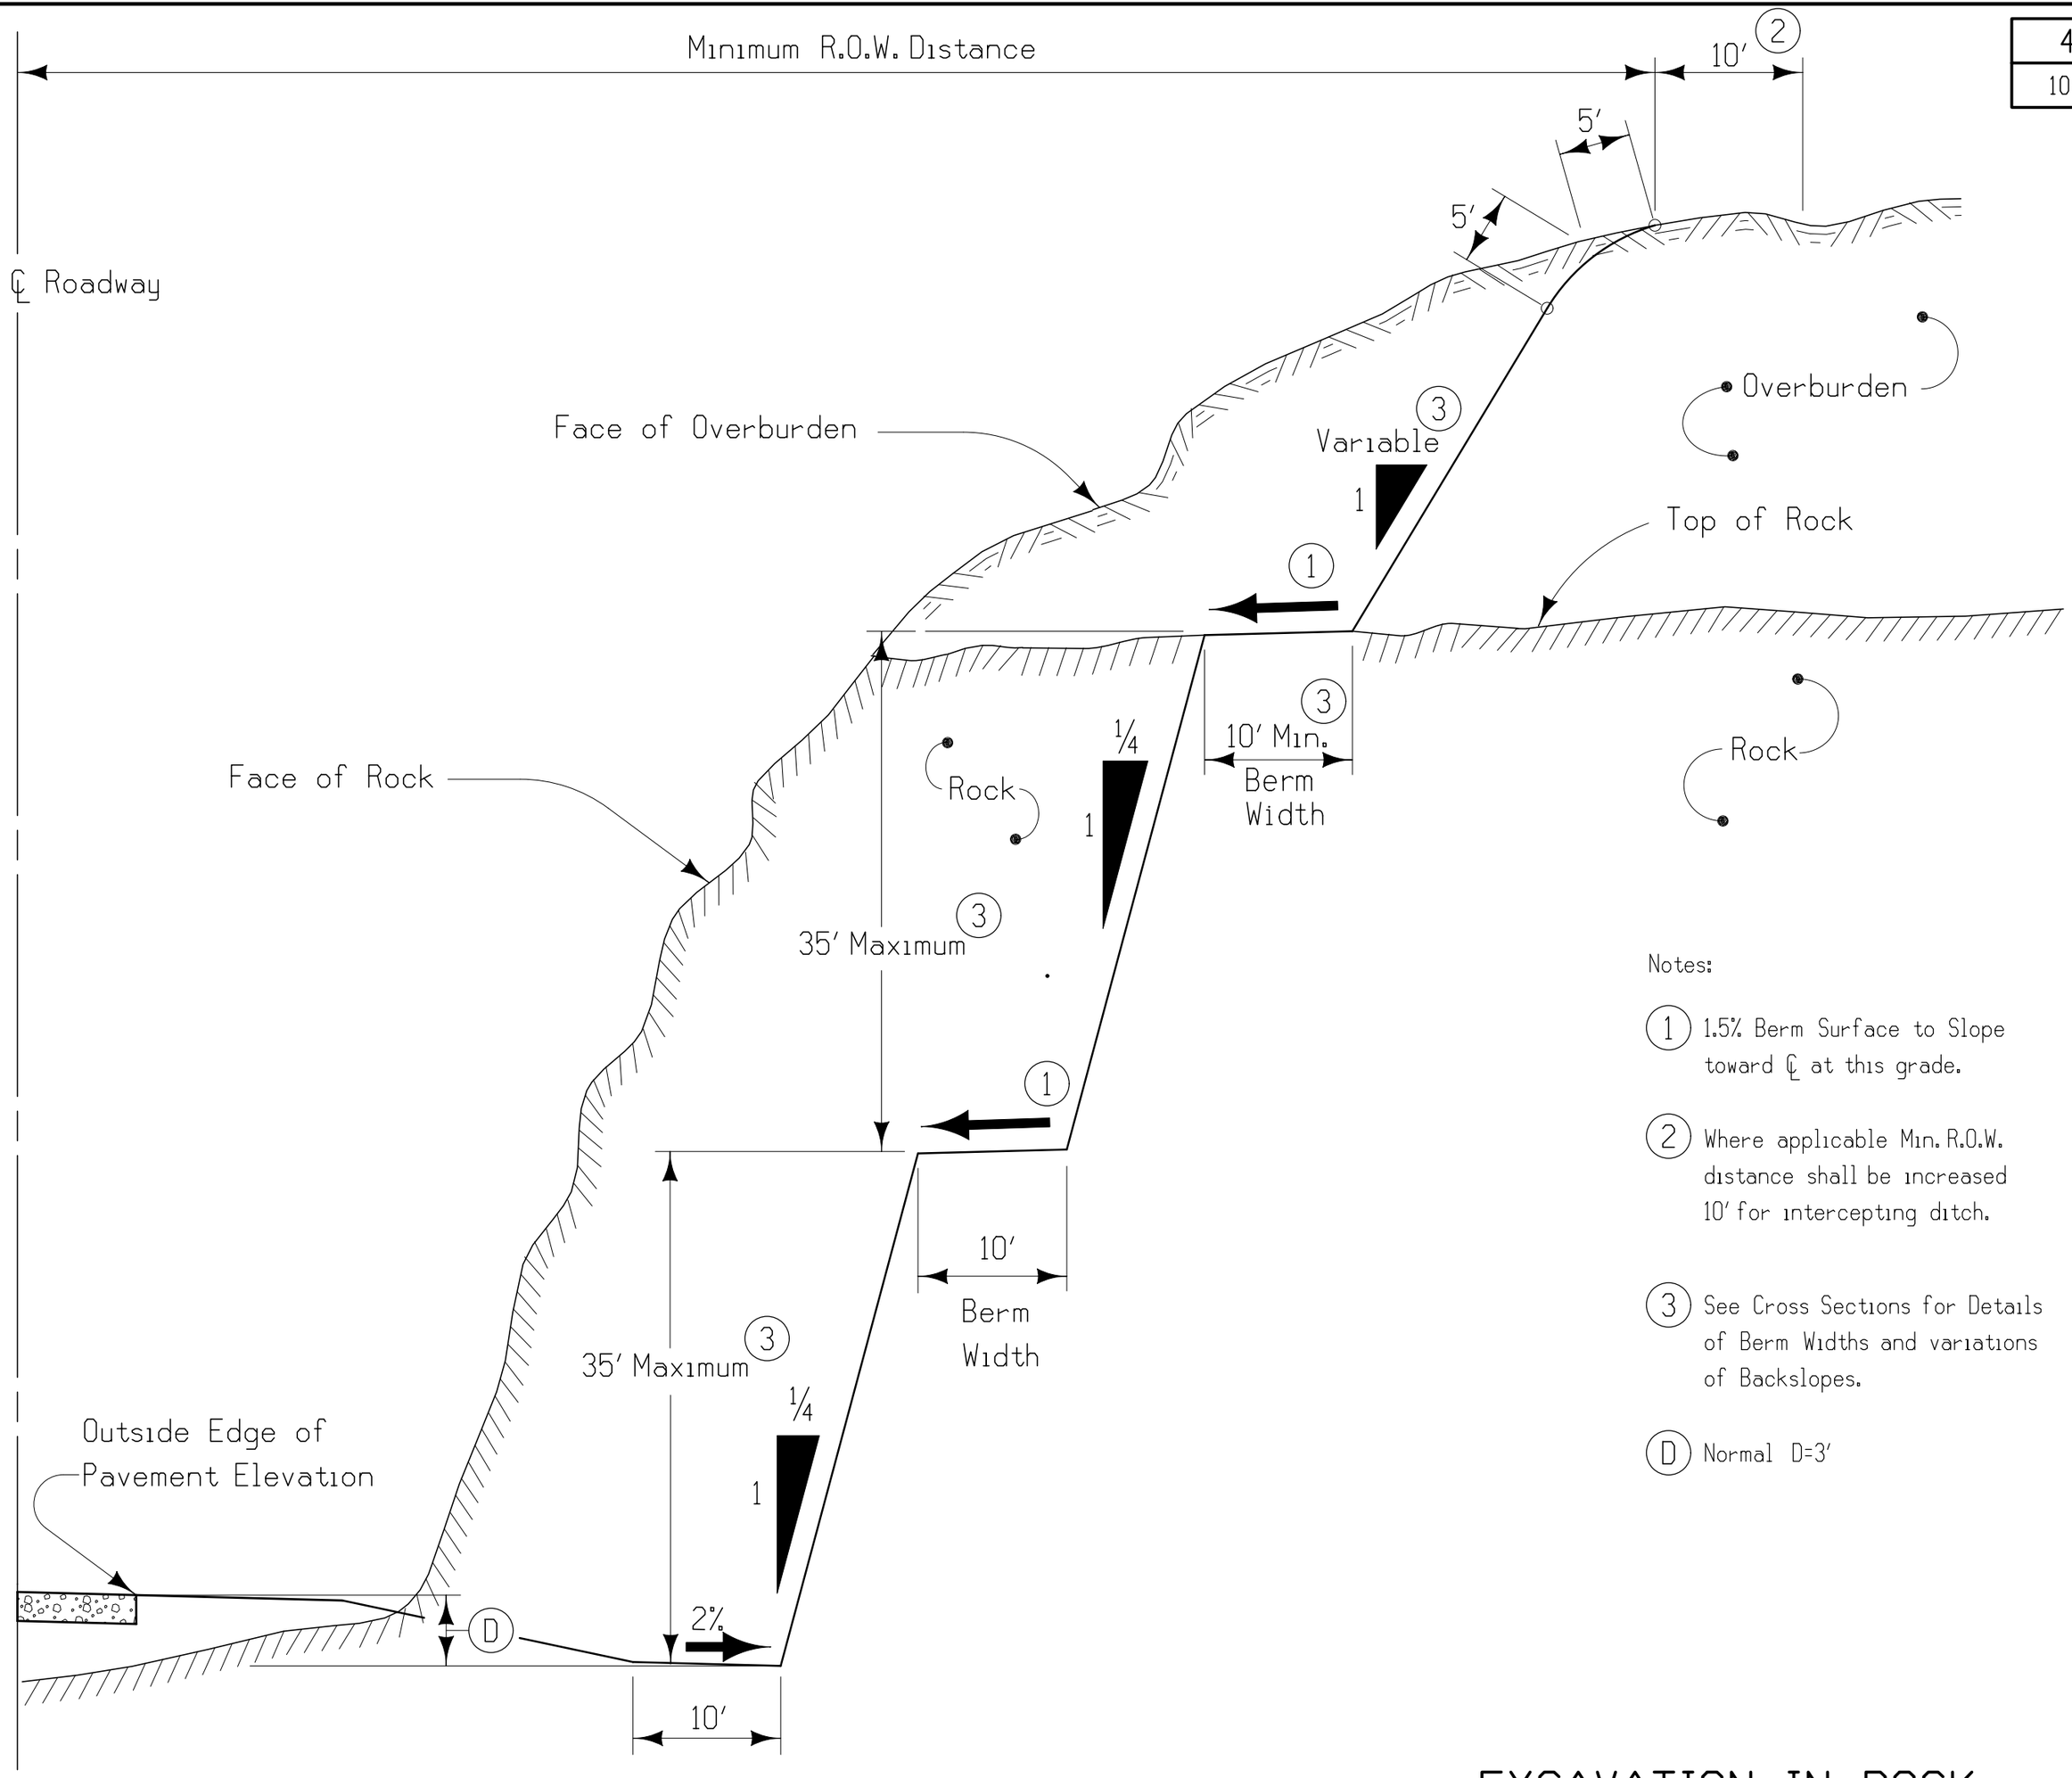

Notes:

1. 1.5% Berm Surface to Slope toward ℄ at this grade.
2. Where applicable Min. R.O.W. distance shall be increased 10′ for intercepting ditch.
3. See Cross Sections for Details of Berm Widths and variations of Backslopes.

D Normal D=3′

EXCAVATION IN ROCK USING PRE-SPLITTING METHOD