4110
10-03-00

Dimensions in mm unless noted.

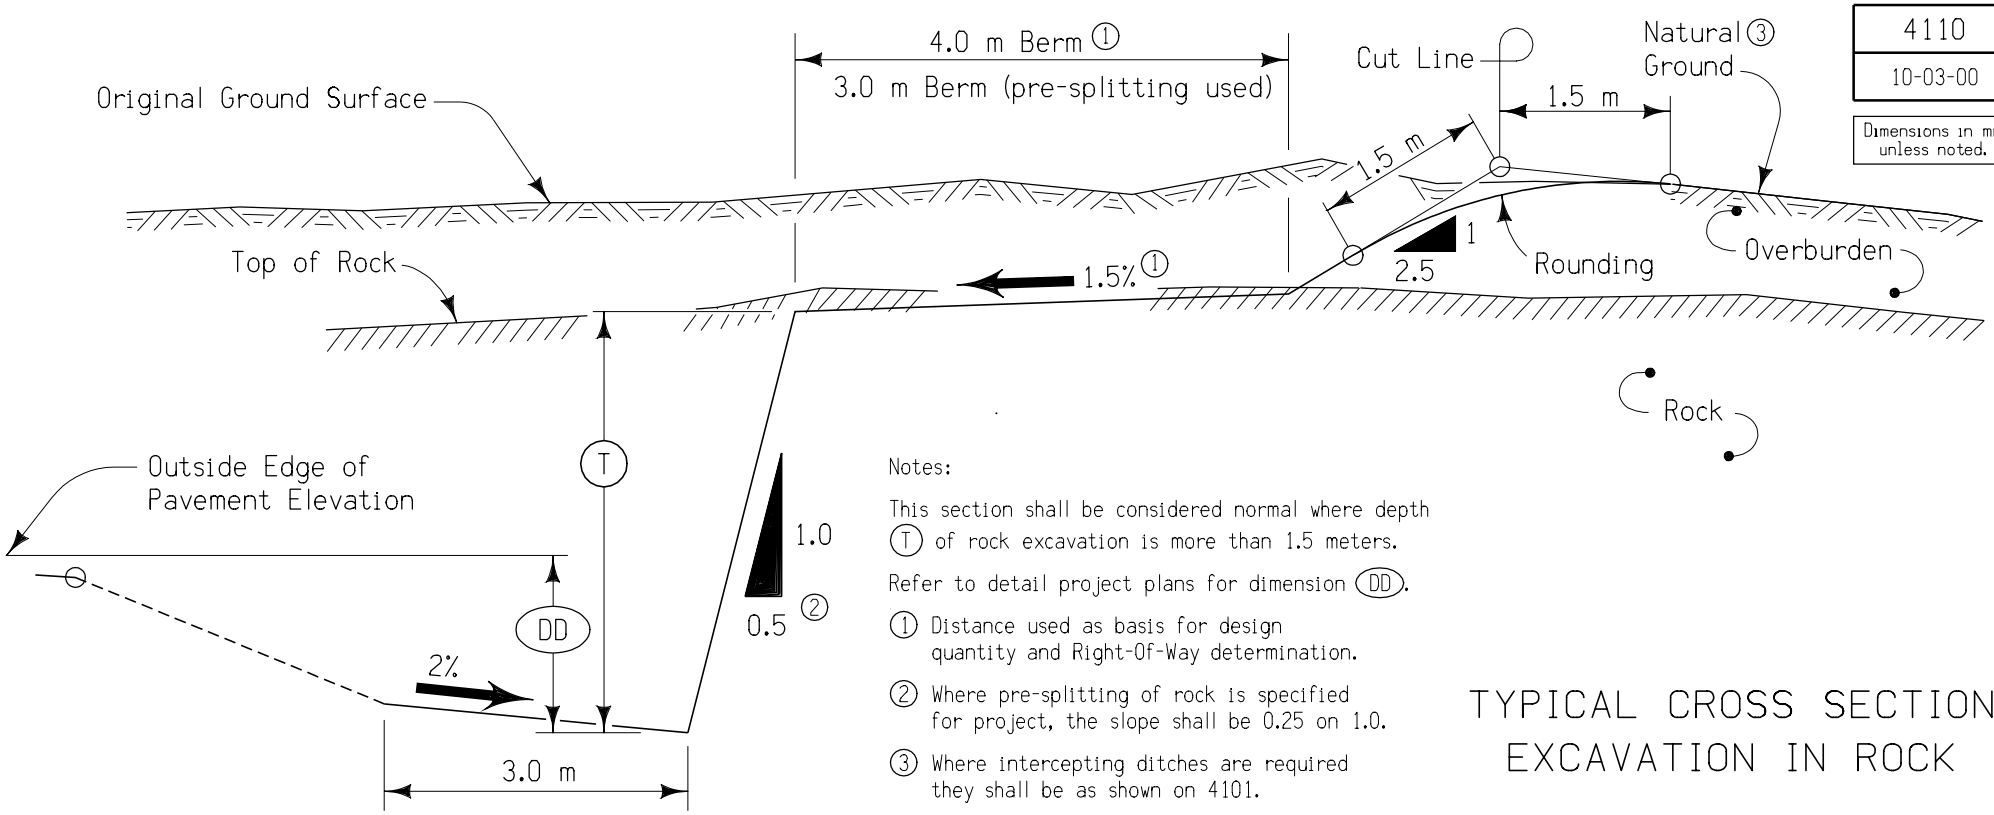

Notes:

This section shall be considered normal where depth (T) of rock excavation is more than 1.5 meters.

Refer to detail project plans for dimension (DD).

① Distance used as basis for design quantity and Right-Of-Way determination.

② Where pre-splitting of rock is specified for project, the slope shall be 0.25 on 1.0.

③ Where intercepting ditches are required they shall be as shown on 4101.

TYPICAL CROSS SECTION EXCAVATION IN ROCK