4111
10-03-00

Dimensions in mm unless noted.

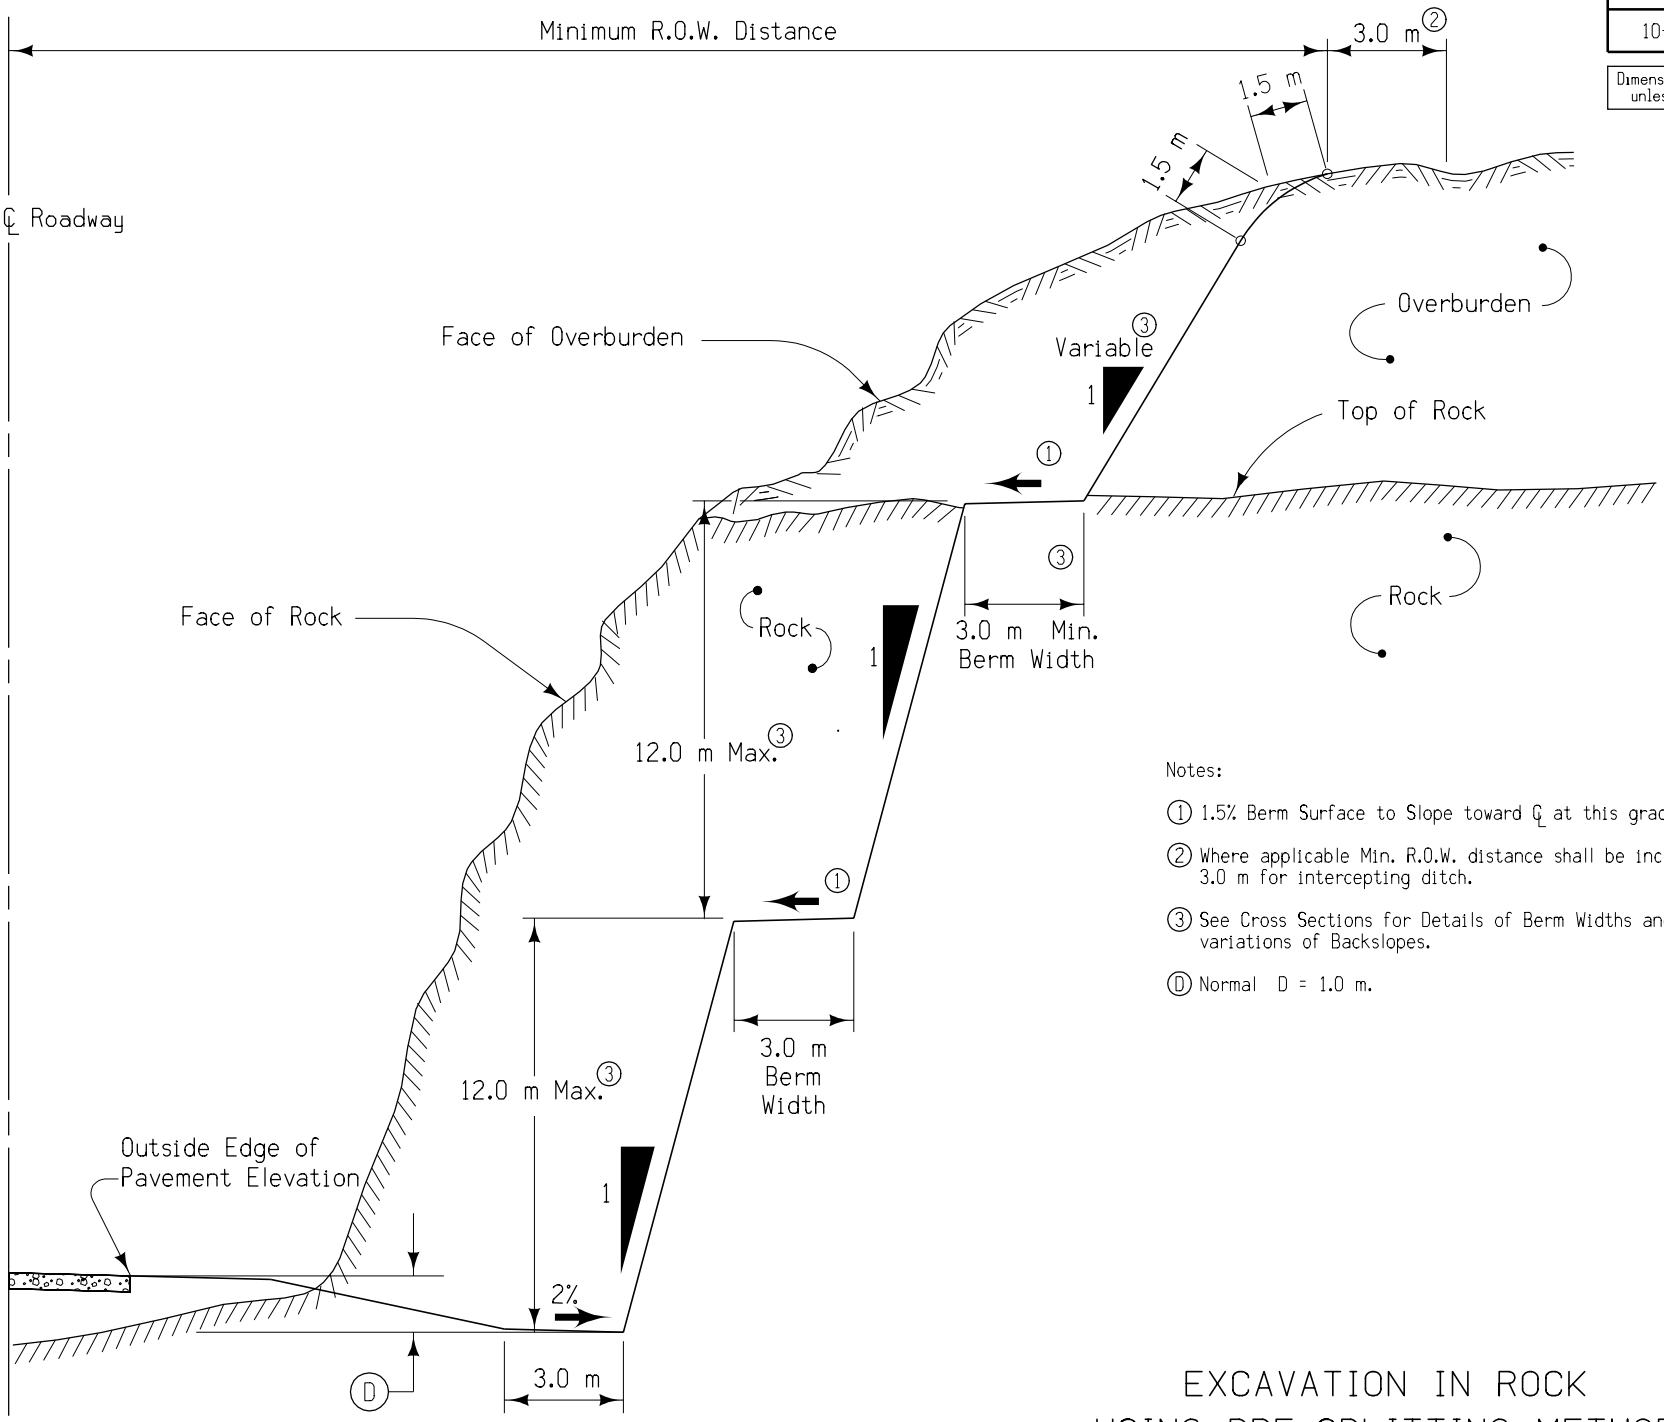

Notes:

① 1.5% Berm Surface to Slope toward ℄ at this grade.

② Where applicable Min. R.O.W. distance shall be increased 3.0 m for intercepting ditch.

③ See Cross Sections for Details of Berm Widths and variations of Backslopes.

Ⓓ Normal D = 1.0 m.

EXCAVATION IN ROCK USING PRE-SPLITTING METHOD