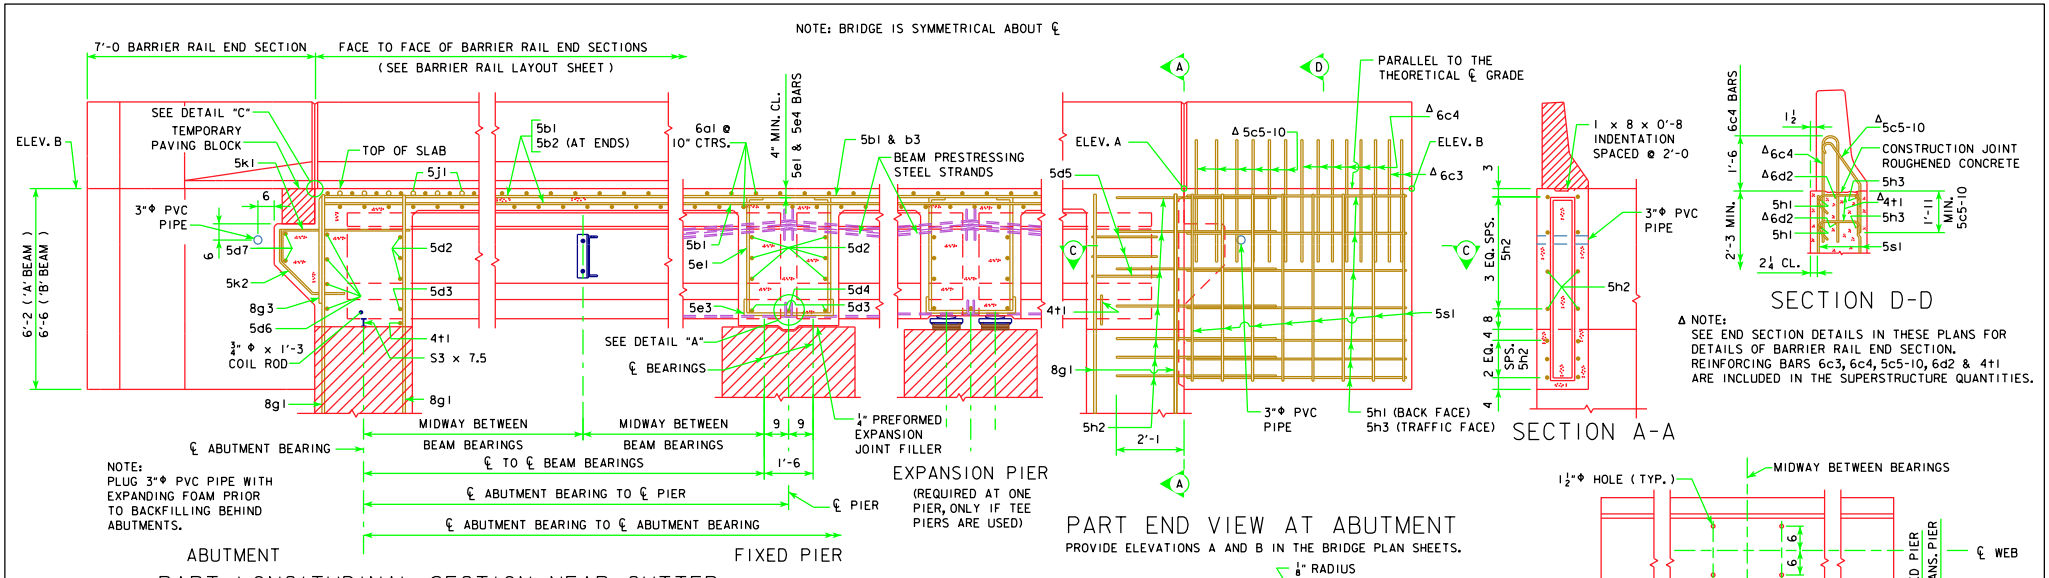

REVISED 07-10 - ABUT. WING SHAPE CHANGED.

07-10
LATEST REVISION DATE

APPROVED BY BRIDGE ENGINEER

Iowa Department of Transportation
Highway Division

STANDARD DESIGN - 30' ROADWAY, THREE SPAN BRIDGES

PRETENSIONED PRESTRESSED CONCRETE BEAM BRIDGES

DECEMBER, 2006

LONGITUDINAL SECTION
30° SKEW A & B BEAMS

H30-20-06