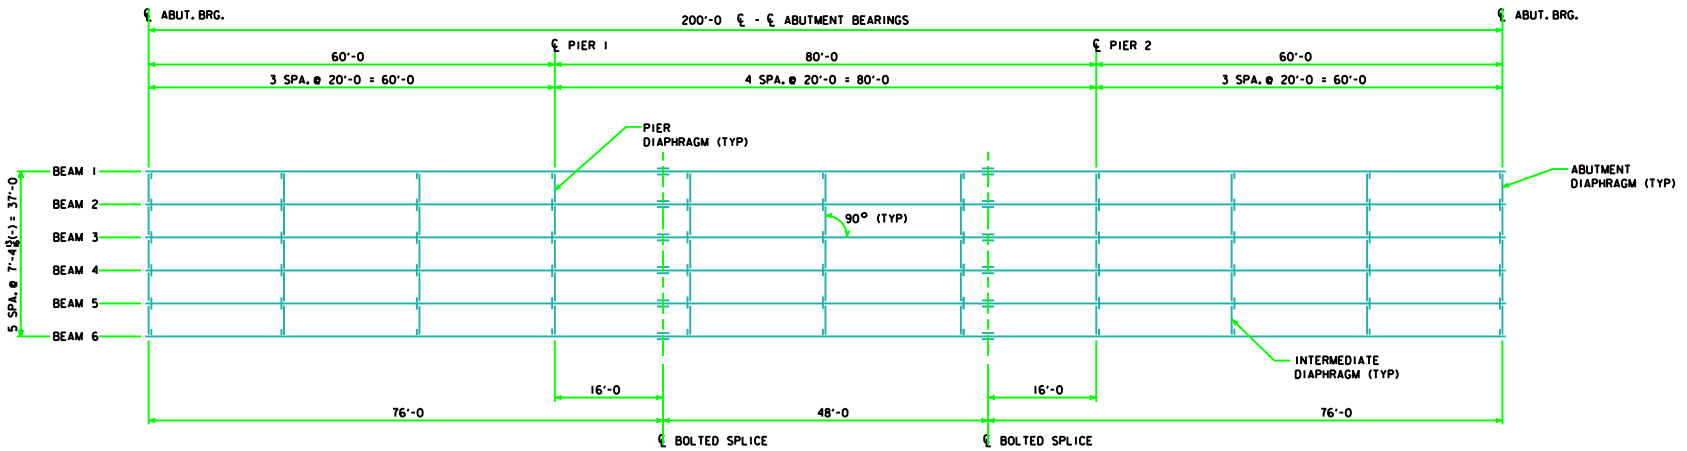

0° SKEW FRAMING PLAN

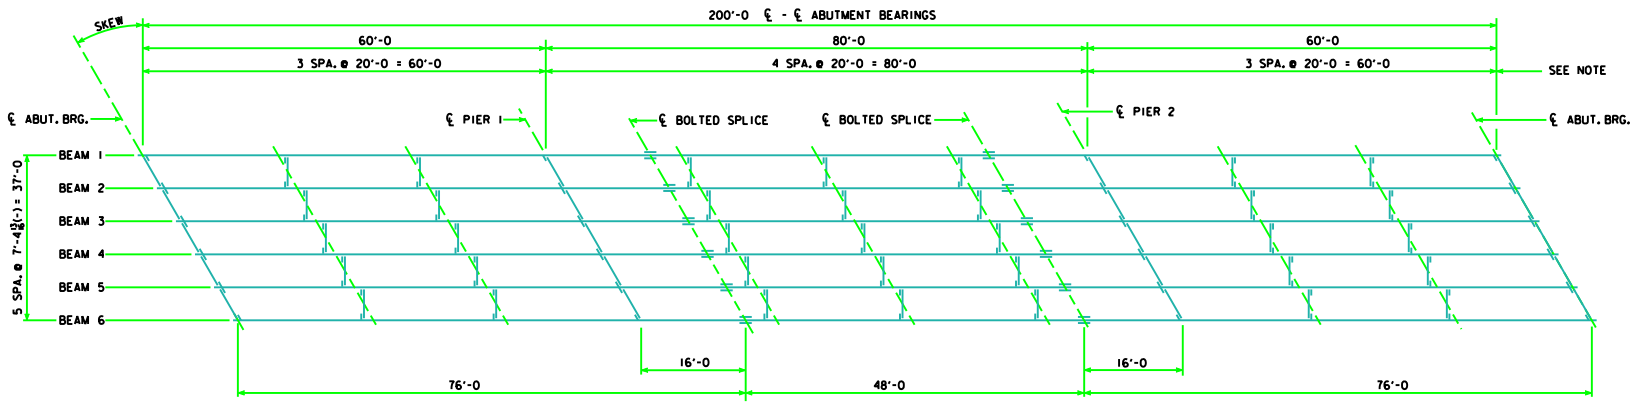

SKEWED FRAMING PLAN

(R.A. SHOWN, L.A. SIMILAR)

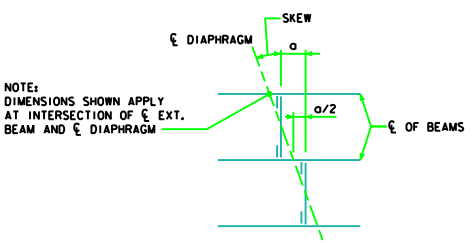

SKEW	a (FT-IN)
10°	1'-3 11/16
20°	2'-8 5/16
30°	4'-3 1/4

03-07
LATEST REVISION DATE

APPROVED BY BRIDGE ENGINEER

Iowa Department of Transportation
Highway Division

STANDARD DESIGN - 40' ROADWAY, 3 SPAN BRIDGES

ROLLED STEEL BEAM BRIDGES

FEBRUARY, 2004

FRAMING PLAN
200'-0 BRIDGE

RS40-40-04

REVISION - 03-07 - ℄ APPR. RDWY. REMOVED.