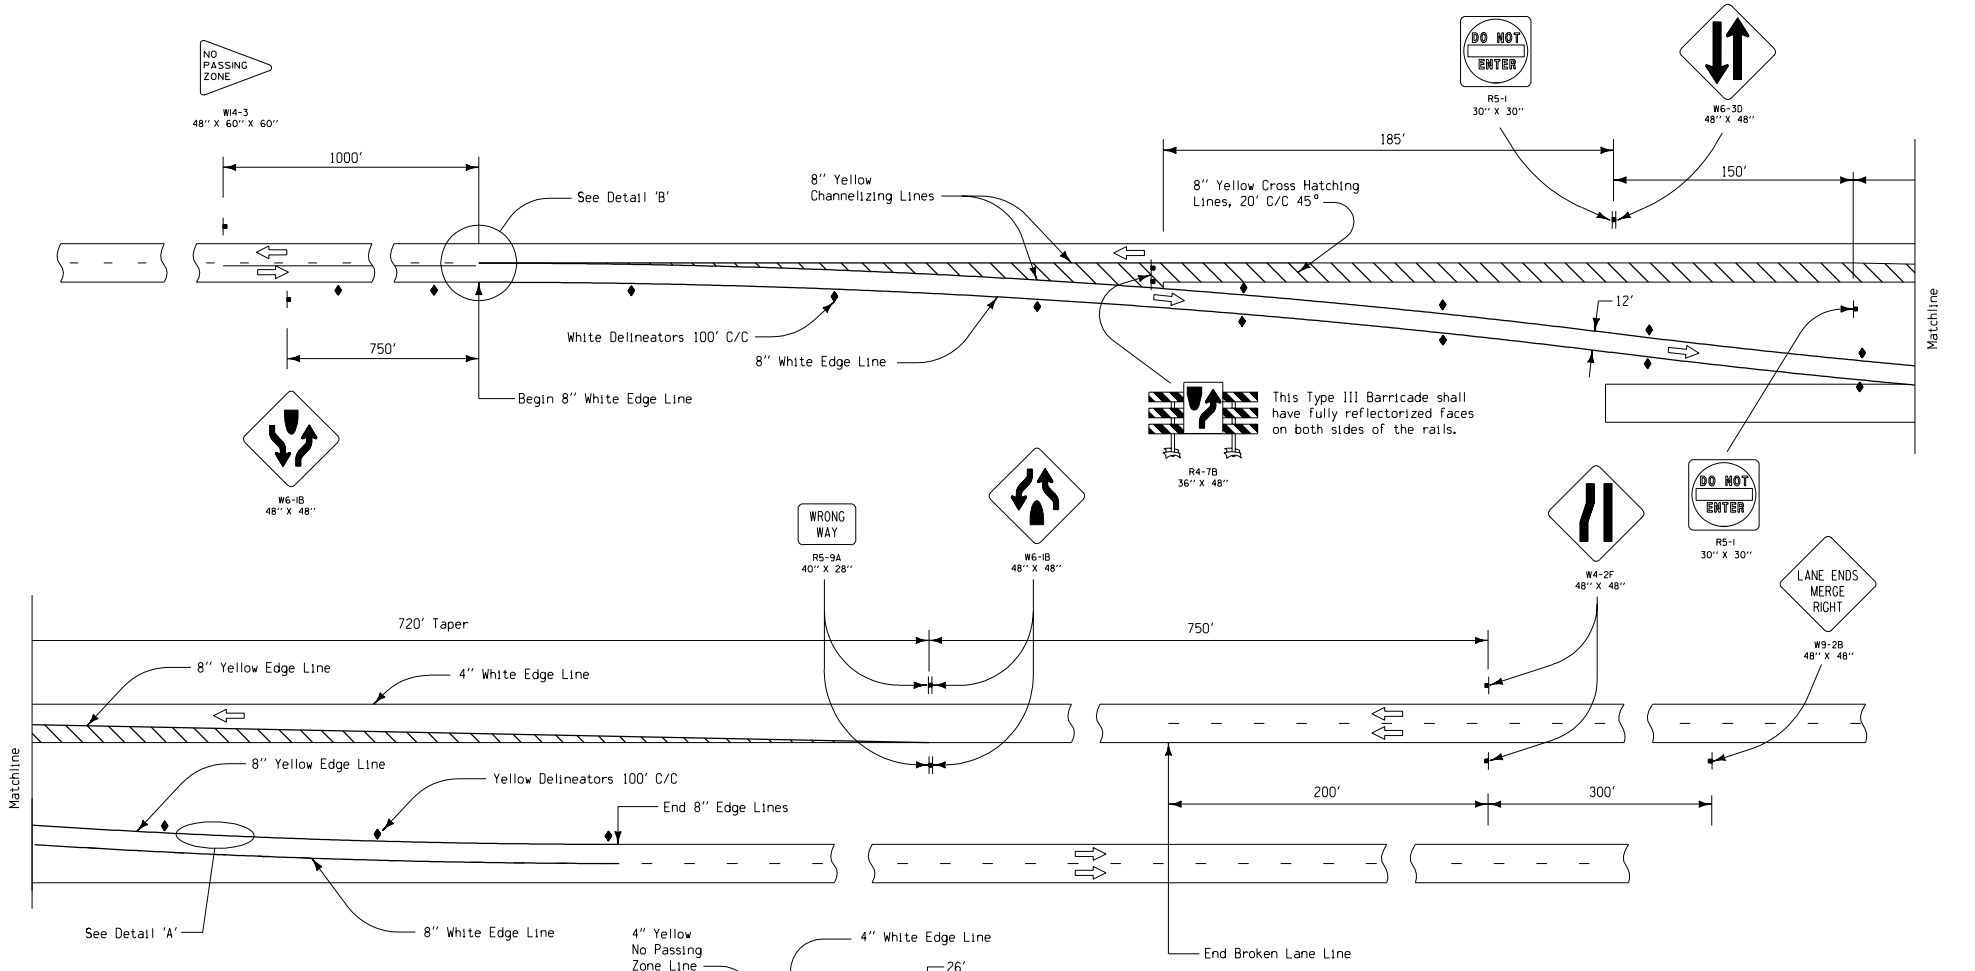

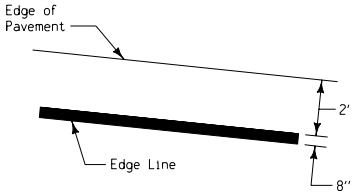

DETAIL 'A'
TYPICAL EDGE LINE PLACEMENT

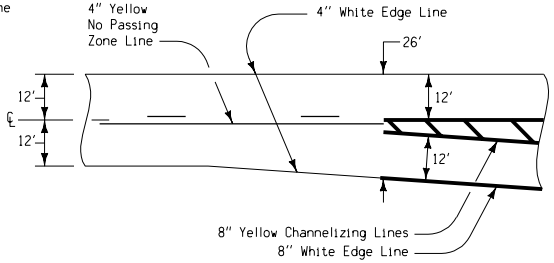

DETAIL 'B'
BEGINNING OF PAINTED MEDIAN

LEGEND

- Traffic Sign
- Type III Barricade
- Delineator

1. Warning signs are yellow with black legend and symbols.
2. See Standard Road Plan RE-7 for installation details of post-mounted delineators.
3. Type III barricades shall conform to section 3F-1 of the "Manual on Uniform Traffic Control Devices."

Iowa Department of Transportation
Project Development Division

STANDARD ROAD PLAN | **RS-50A**

REVISION: New.

David R. Keith 06-23-97
APPROVED BY DESIGN METHODS ENGINEER

REVISION NO. New
REVISION DATE 10-28-97

PERMANENT TRAFFIC CONTROL FOR FOUR-LANE DIVIDED TO TWO-LANES SITUATION 1 (16' PAVEMENT WIDTH)