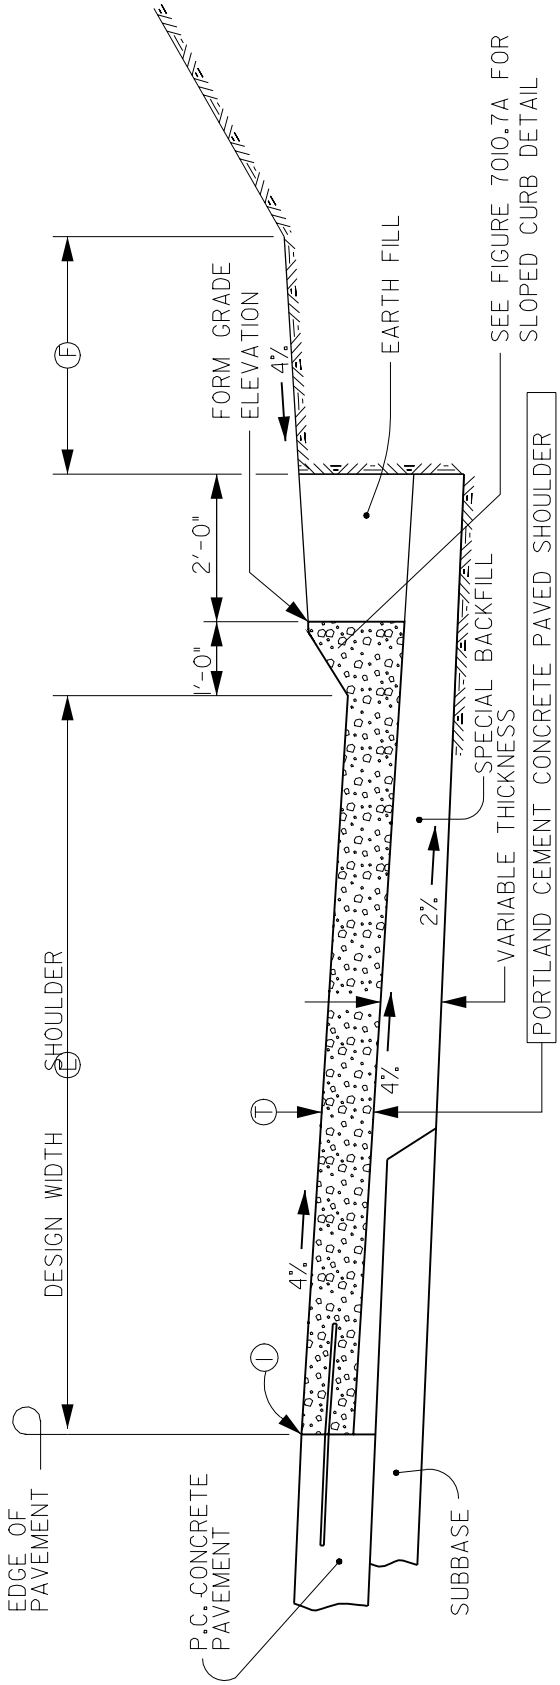

TYPICAL SECTION
P.C. CONCRETE PAVED SHOULDER

(1) 'L-2', KT-2' OR MODIFIED 'BT-3' JOINT. MODIFIED 'BT-3' REQUIRES A KEYWAY. CONTRACTOR OPTION TO POUR EITHER THE TONGUE OR GROOVE OF THE KEYWAY WITH THE MAINLINE PAVEMENT. REFER TO FIGURE 7010.4B.

1	01/25/01			
REV.	DATE	BY	P.C. CONCRETE PAVED SHOULDER WITH SLOPED CURB	FIGURE: 7010.6
DATE: 01-01-98				SHEET 1 OF 1