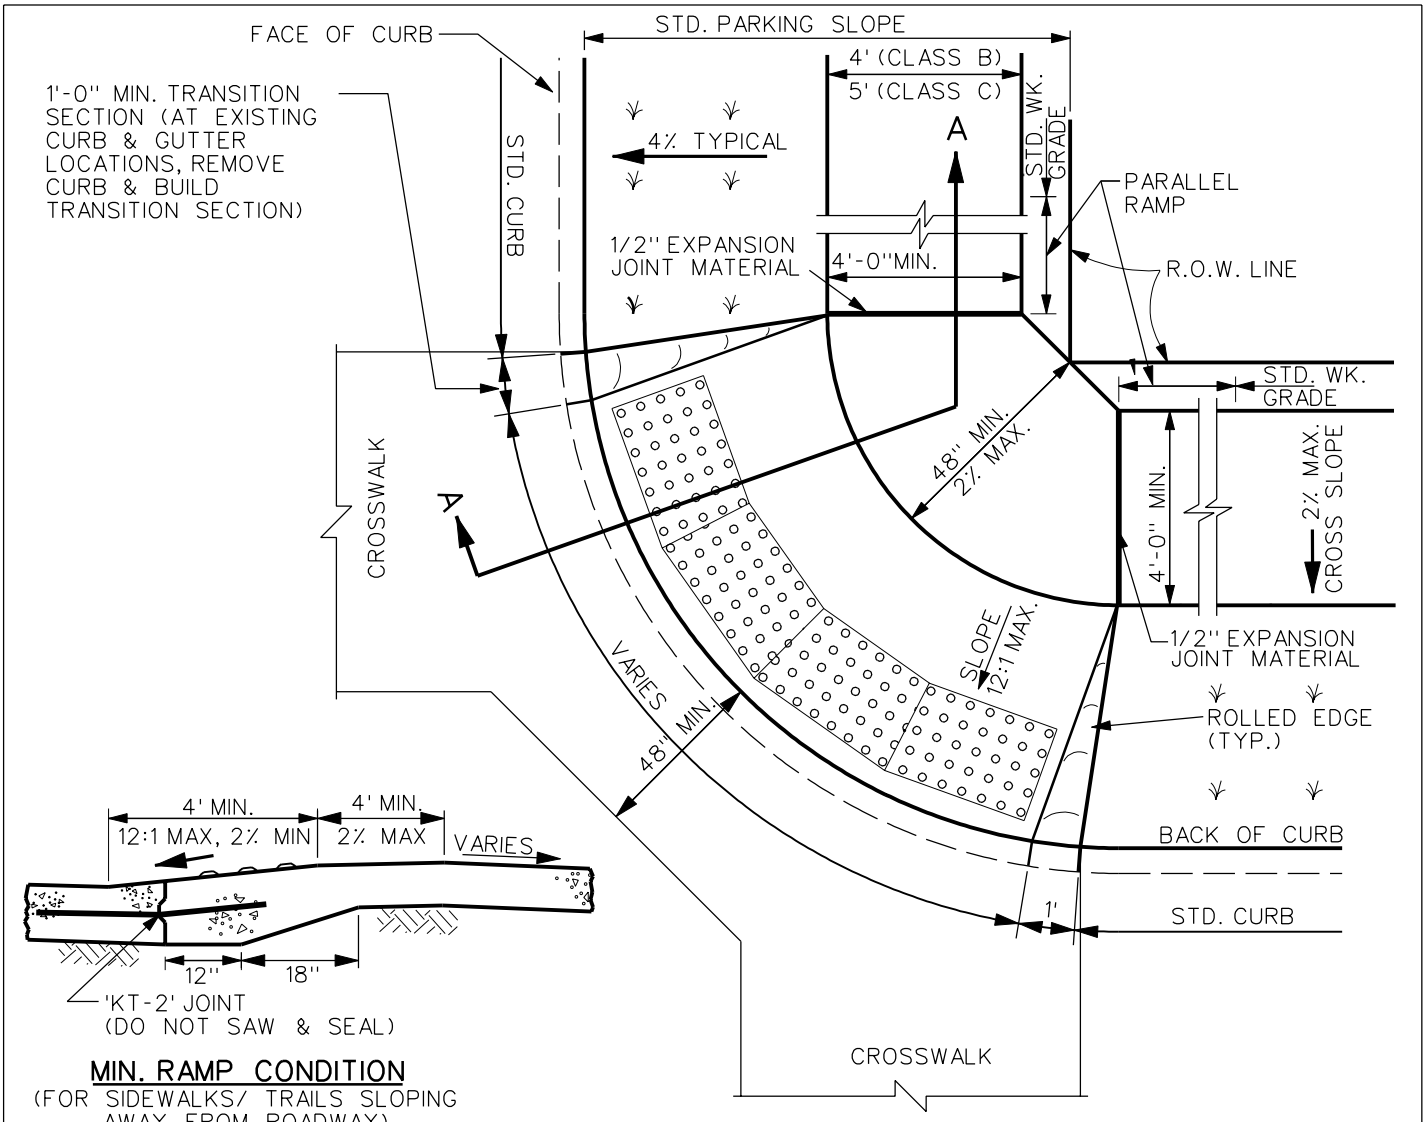

MIN. RAMP CONDITION
(FOR SIDEWALKS/ TRAILS SLOPING AWAY FROM ROADWAY)

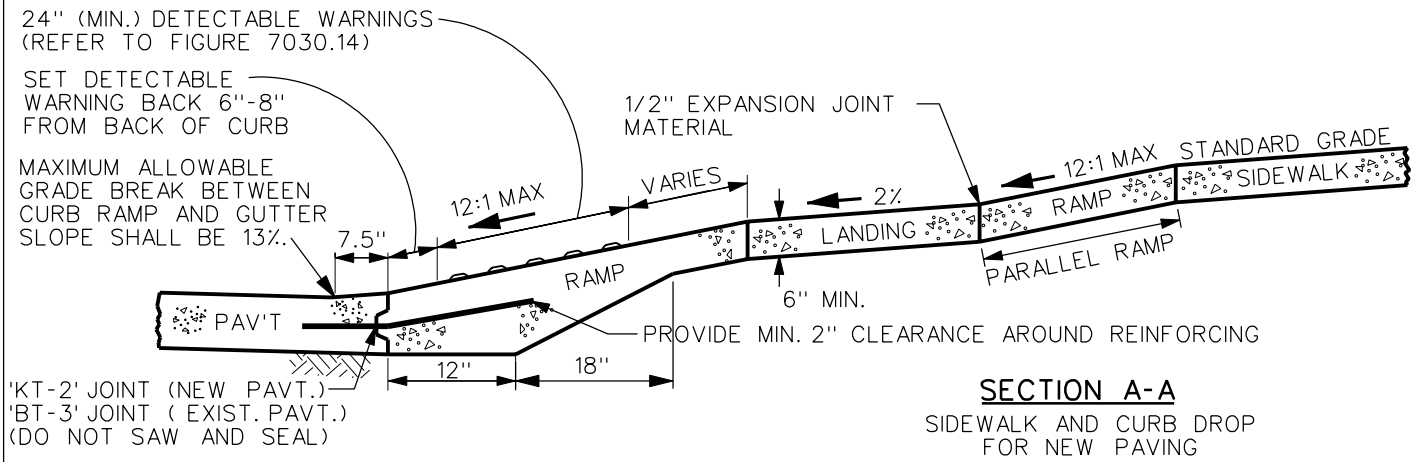

SECTION A-A
SIDEWALK AND CURB DROP FOR NEW PAVING

NOTE:
THE LENGTH OF THE PARALLEL RAMP SHALL NOT BE REQUIRED TO EXCEED 15', REGARDLESS OF THE RESULTING SLOPE.

REV.	DATE	BY	OPTIONAL RAMP WITHIN INTERSECTION RADIUS FOR CLASS "B" OR "C" SIDEWALK	FIGURE: 7030.13
2	01/29/03			
DATE: 01-01-98				SHEET 1 OF 1