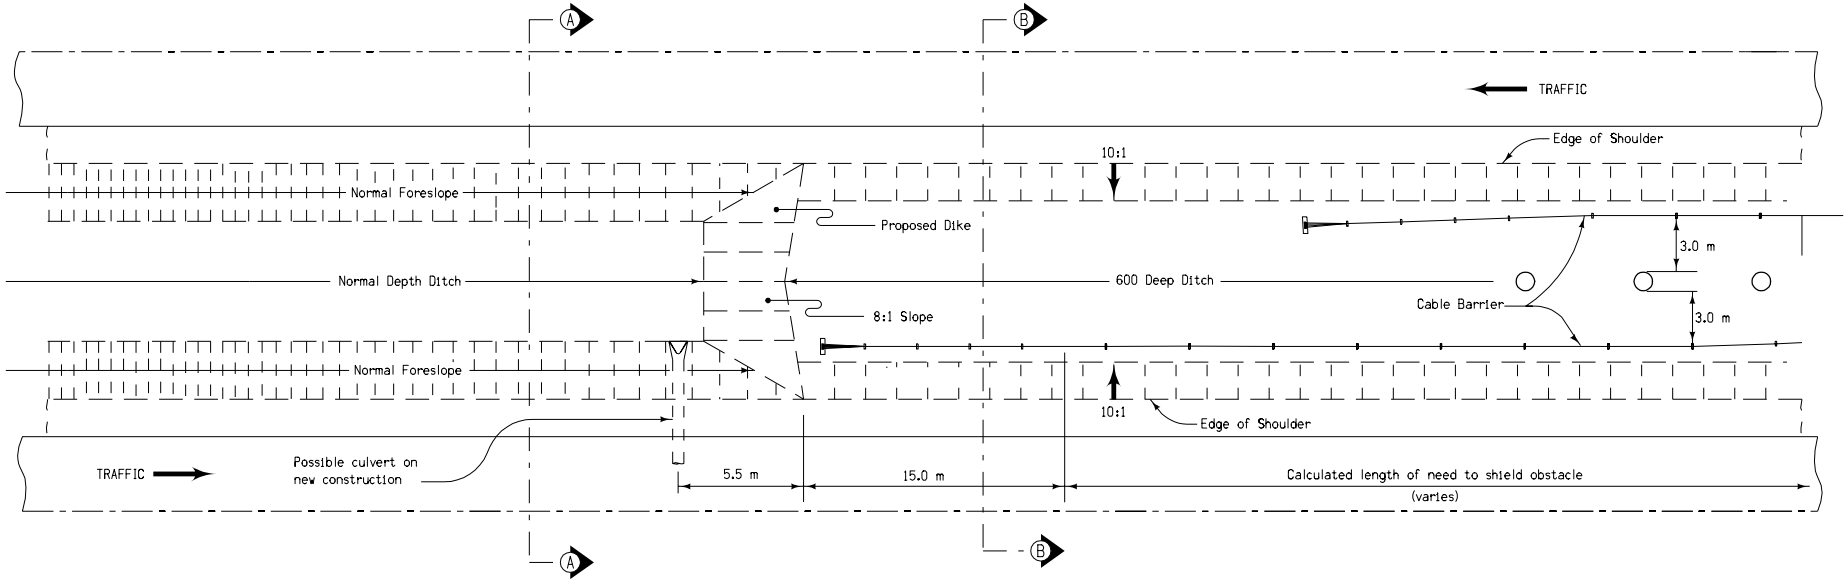

TYPE 4

① Existing median cross section on projects previously constructed.

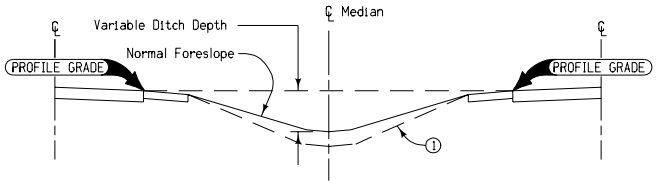

SECTION A-A

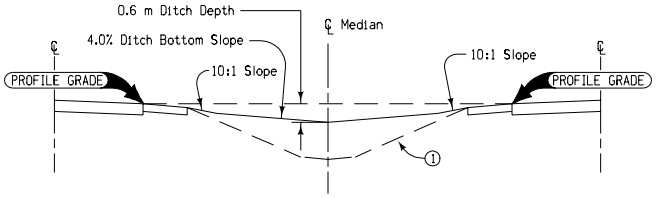

SECTION B-B

All dimensions given in mm unless otherwise noted.

M

METRIC VERSION

Iowa Department of Transportation
Highway Division

STANDARD ROAD PLAN | **RL-12**

REVISION: Make shaping limits dependent upon length of need calculation.

REVISION NO.	REVISION DATE
5	04-18-06

Deanna Maifield
APPROVED BY DESIGN METHODS ENGINEER

SPECIAL SHAPING
AT MEDIAN OBSTACLES