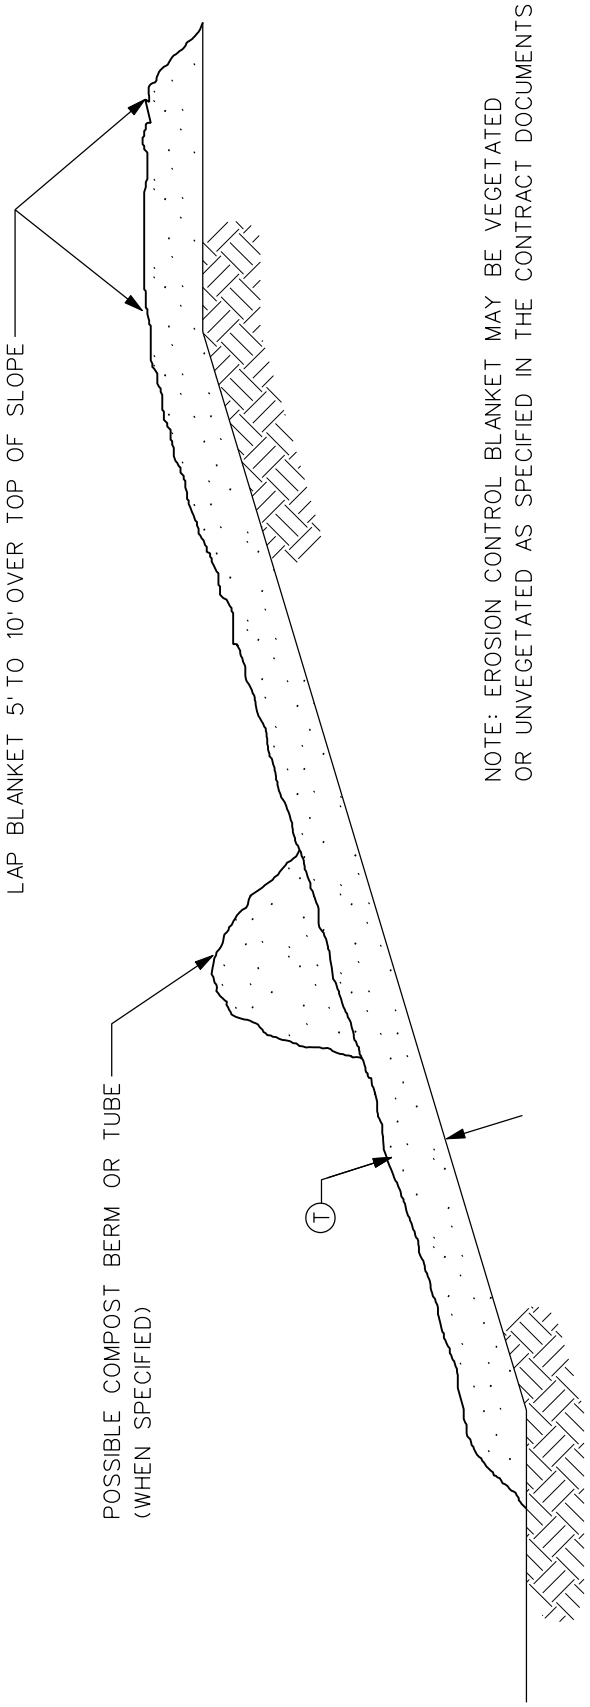

NOTE: EROSION CONTROL BLANKET MAY BE VEGETATED
OR UNVEGETATED AS SPECIFIED IN THE CONTRACT DOCUMENTS

EROSION CONTROL BLANKET DETAIL

SLOPE	BLANKET THICKNESS (T)
2:1	4"
3:1	3"
4:1 OR <	2"

MINIMUM EROSION CONTROL BLANKET THICKNESS

REV.	DATE	BY	COMPOST BLANKET	FIGURE: 9040.9
DATE: 10-18-05				SHEET 1 OF 1