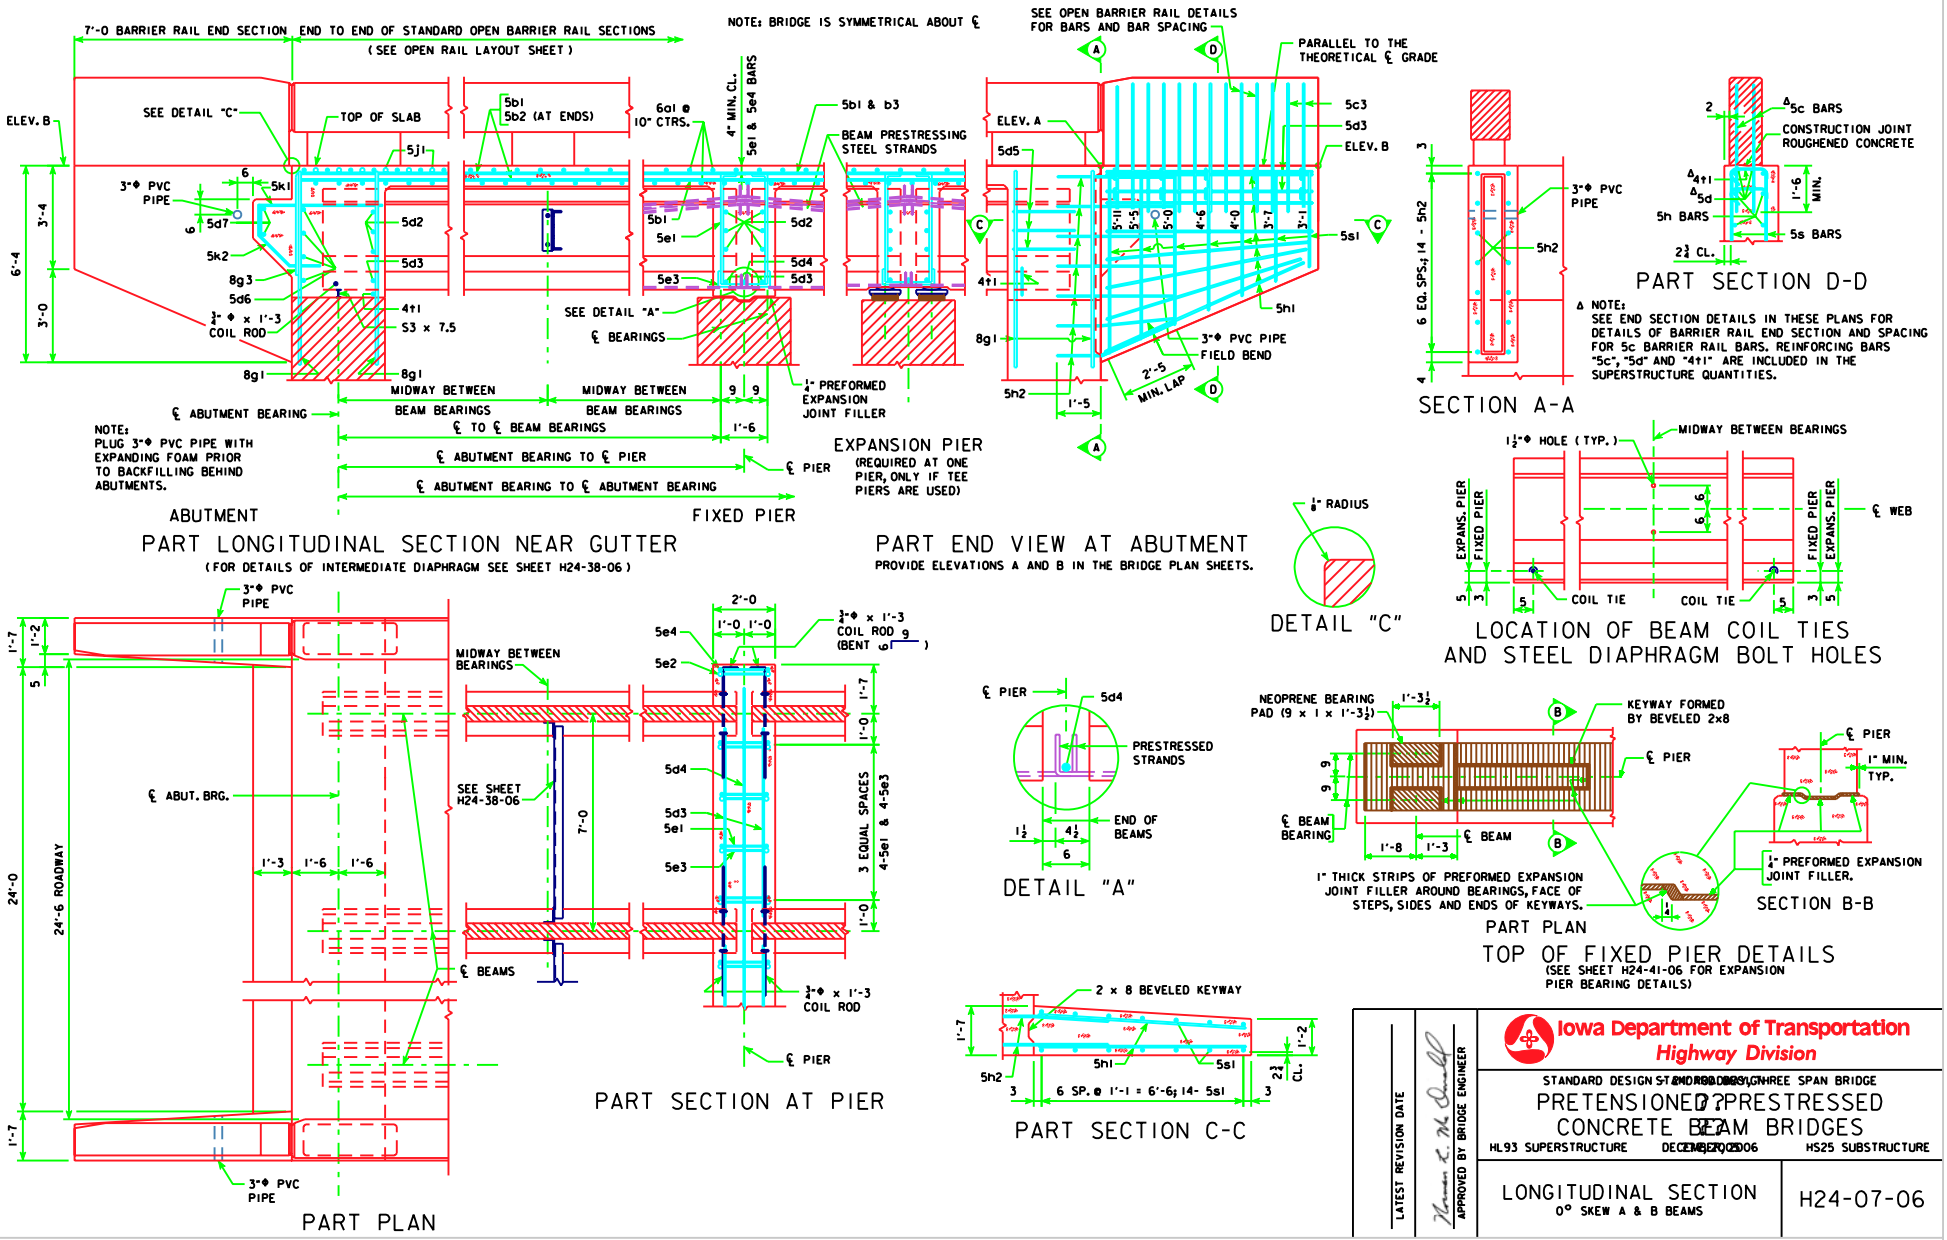

7'-0 BARRIER RAIL END SECTION
END TO END OF STANDARD OPEN BARRIER RAIL SECTIONS
(SEE OPEN RAIL LAYOUT SHEET)
NOTE: BRIDGE IS SYMMETRICAL ABOUT ℄
SEE OPEN BARRIER RAIL DETAILS FOR BARS AND BAR SPACING
PARALLEL TO THE THEORETICAL ℄ GRADE
ELEV. B
SEE DETAIL "C"
TOP OF SLAB
5b1
5b2 (AT ENDS)
6a1 @ 10" CTRS.
4" MIN. CL.
5e1 & 5e4 BARS
5b1 & b3
BEAM PRESTRESSING STEEL STRANDS
ELEV. A
5c3
5d3
ELEV. B
5d5
3"Φ PVC PIPE
5k1
5d7
5k2
8g3
5d6
¾"Φ x 1'-3 COIL ROD
5d2
5d3
4t1
S3 x 7.5
8g1
5b1
5e1
5e3
5d4
SEE DETAIL "A"
℄ BEARINGS
¼" PREFORMED EXPANSION JOINT FILLER
5s1
5h1
3"Φ PVC PIPE
FIELD BEND
2'-5 MIN. LAP
5h2
1'-5
6'-4
3'-4
3'-0
MIDWAY BETWEEN BEAM BEARINGS
℄ ABUTMENT BEARING
℄ TO ℄ BEAM BEARINGS
℄ ABUTMENT BEARING TO ℄ PIER
℄ ABUTMENT BEARING TO ℄ ABUTMENT BEARING
℄ PIER
NOTE: PLUG 3"Φ PVC PIPE WITH EXPANDING FOAM PRIOR TO BACKFILLING BEHIND ABUTMENTS.
ABUTMENT
FIXED PIER
EXPANSION PIER
(REQUIRED AT ONE PIER, ONLY IF TEE PIERS ARE USED)
PART LONGITUDINAL SECTION NEAR GUTTER
(FOR DETAILS OF INTERMEDIATE DIAPHRAGM SEE SHEET H24-38-06)
PART END VIEW AT ABUTMENT
PROVIDE ELEVATIONS A AND B IN THE BRIDGE PLAN SHEETS.
6 EQ. SPS.; 14 - 5h2
3"Φ PVC PIPE
5h2
SECTION A-A
Δ5c BARS
CONSTRUCTION JOINT ROUGHENED CONCRETE
Δ4t1
Δ5d
5h BARS
5s BARS
1'-6 MIN.
2¾ CL.
PART SECTION D-D
Δ NOTE: SEE END SECTION DETAILS IN THESE PLANS FOR DETAILS OF BARRIER RAIL END SECTION AND SPACING FOR 5c BARRIER RAIL BARS. REINFORCING BARS "5c", "5d" AND "4t1" ARE INCLUDED IN THE SUPERSTRUCTURE QUANTITIES.
⅛" RADIUS
DETAIL "C"
1½"Φ HOLE (TYP.)
MIDWAY BETWEEN BEARINGS
EXPANS. PIER
FIXED PIER
℄ WEB
COIL TIE
LOCATION OF BEAM COIL TIES AND STEEL DIAPHRAGM BOLT HOLES
3"Φ PVC PIPE
MIDWAY BETWEEN BEARINGS
℄ ABUT. BRG.
SEE SHEET H24-38-06
7'-0
1'-3
1'-6
1'-6
24'-0
24'-6 ROADWAY
℄ BEAMS
3"Φ PVC PIPE
PART PLAN
2'-0
1'-0
1'-0
5e4
5e2
¾"Φ x 1'-3 COIL ROD (BENT 9)
5d4
5d3
5e1
5e3
3 EQUAL SPACES 4-5e1 & 4-5e3
¾"Φ x 1'-3 COIL ROD
℄ PIER
PART SECTION AT PIER
℄ PIER
5d4
PRESTRESSED STRANDS
END OF BEAMS
DETAIL "A"
NEOPRENE BEARING PAD (9 x 1 x 1'-3½)
KEYWAY FORMED BY BEVELED 2x8
℄ PIER
℄ BEAM BEARING
℄ BEAM
1'-8
1'-3
1" THICK STRIPS OF PREFORMED EXPANSION JOINT FILLER AROUND BEARINGS, FACE OF STEPS, SIDES AND ENDS OF KEYWAYS.
PART PLAN
℄ PIER
1" MIN. TYP.
¼" PREFORMED EXPANSION JOINT FILLER.
SECTION B-B
TOP OF FIXED PIER DETAILS
(SEE SHEET H24-41-06 FOR EXPANSION PIER BEARING DETAILS)
2 x 8 BEVELED KEYWAY
5h1
5s1
5h2
6 SP. @ 1'-1 = 6'-6; 14- 5s1
2¾ CL.
PART SECTION C-C
LATEST REVISION DATE
APPROVED BY BRIDGE ENGINEER
Iowa Department of Transportation
Highway Division
STANDARD DESIGN STANDARD DESIGN THREE SPAN BRIDGE
PRETENSIONED PRESTRESSED CONCRETE BEAM BRIDGES
HL93 SUPERSTRUCTURE
HS25 SUBSTRUCTURE
LONGITUDINAL SECTION
0° SKEW A & B BEAMS
H24-07-06