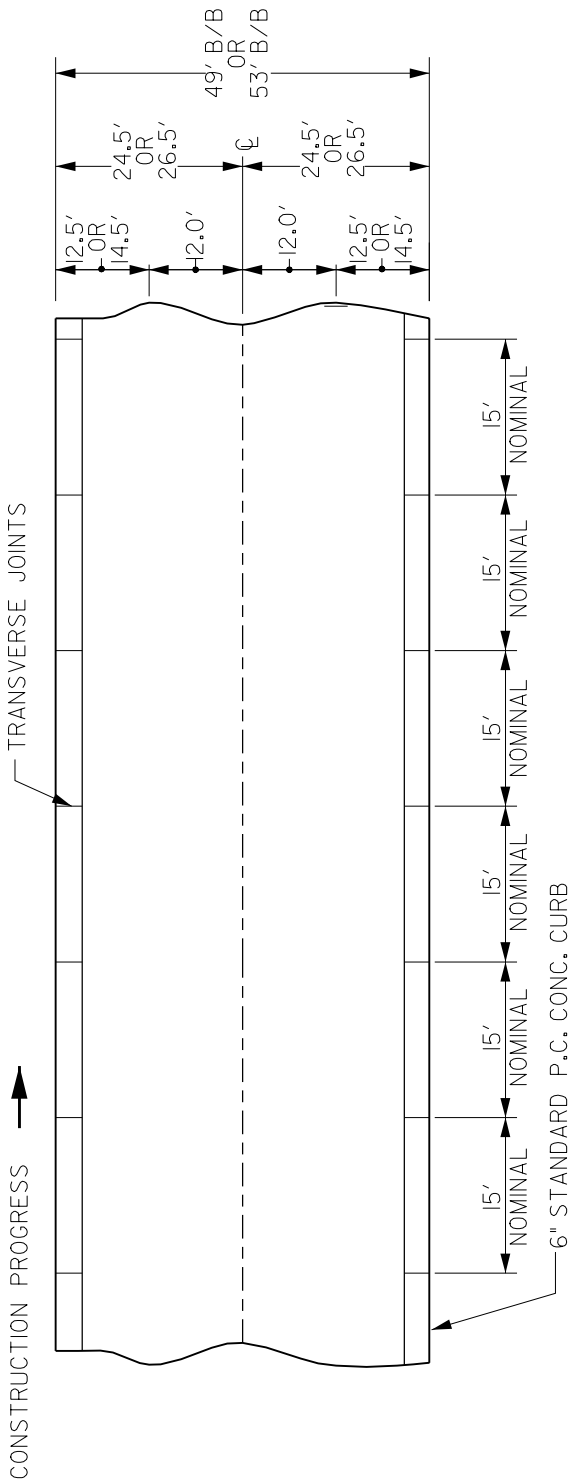

TYPICAL PAVEMENT PLAN

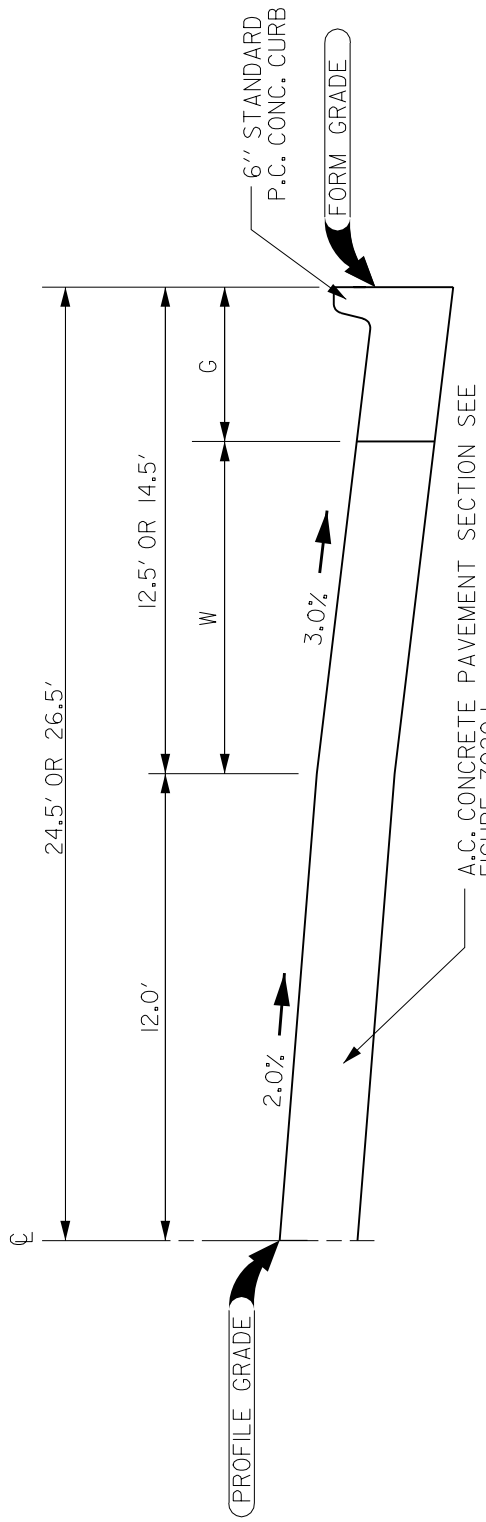

TYPICAL CROSS SECTION

	49' B/B		53' B/B	
	W	G	W	G
STANDARD CROSS SECTION	10.0'	2.5'	12.0'	2.5'
OPTIONAL CROSS SECTION *	9.5'	3.0'	11.5'	3.0'

*USE WHEN SPECIFIED TO PROVIDE FOR A 1' SPACE BETWEEN FACE OF GRATE INTAKE AND LOGITUDINAL CURB JOINT.

REV.	DATE	BY	49' B/B & 53' B/B A.C. CONCRETE PAVEMENT	FIGURE: 7020.2B
1	01/25/01			
DATE: 01-01-98				SHEET 1 OF 1