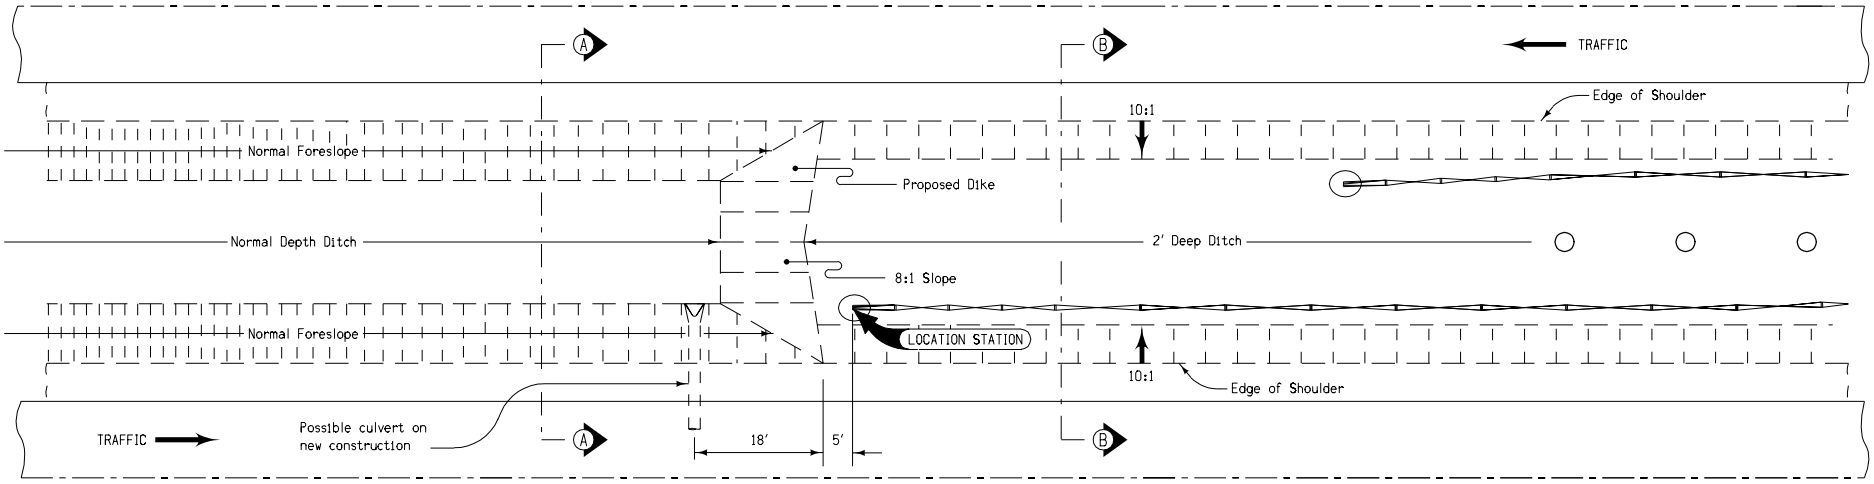

TYPE 4

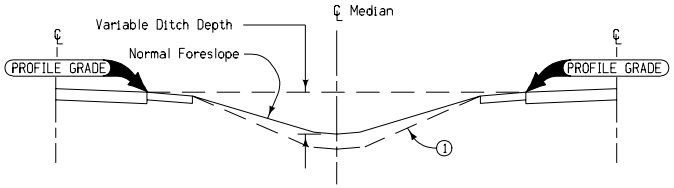

SECTION A-A

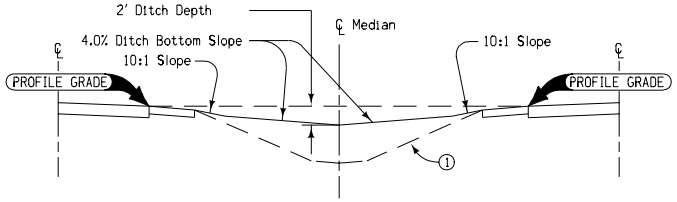

SECTION B-B

1 Existing median cross section on projects previously constructed.

Iowa Department of Transportation
Highway Division

STANDARD ROAD PLAN | **RL-12**

REVISION: Replace W-beam guardrail with wire rope safety barrier; delete Type 5; change title.	REVISION NO.
	5
William J. Stein	REVISION DATE
APPROVED BY DESIGN METHODS ENGINEER	10-19-04

SPECIAL SHAPING
AT MEDIAN OBSTACLES