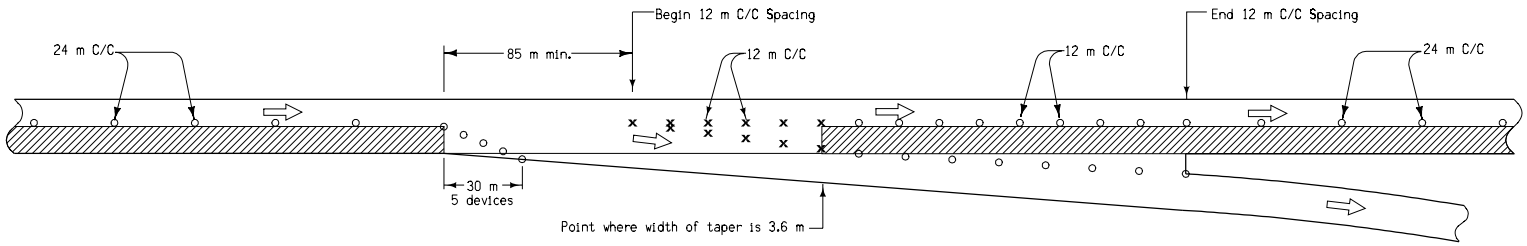

RIGHT LANE CLOSURE THROUGH EXIT RAMP

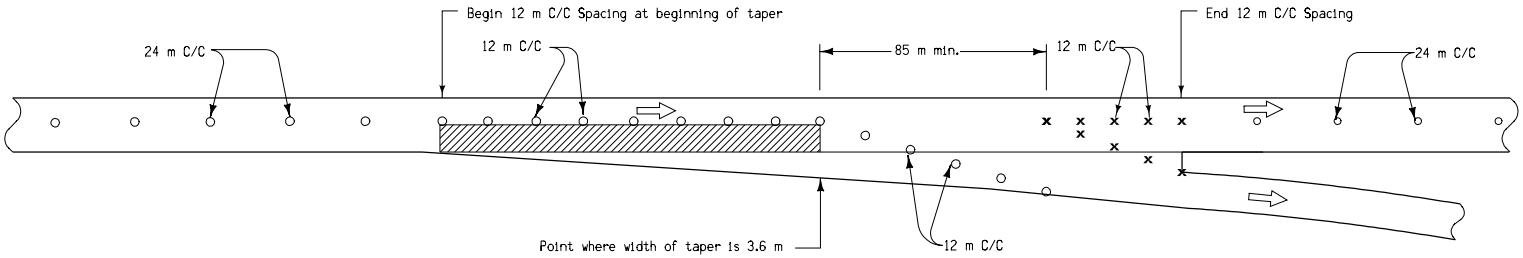

STAGING THROUGH EXIT RAMP

All dimensions given in millimeters unless noted.

LEGEND

- Traffic Sign
- Drum
- 1050 mm Channelizer or Vertical Panel
- Direction of Traffic
- Work Area

M

METRIC VERSION

Iowa Department of Transportation

STANDARD ROAD PLAN

REVISION	
NEW	10-17-06

TC-420(2)

SHEET 2 of 2

REVISIONS: Replaces RS-65A and RS-65B.

Deanna Maifeld

APPROVED BY DESIGN METHODS ENGINEER

LANE CLOSURE AT RAMPS