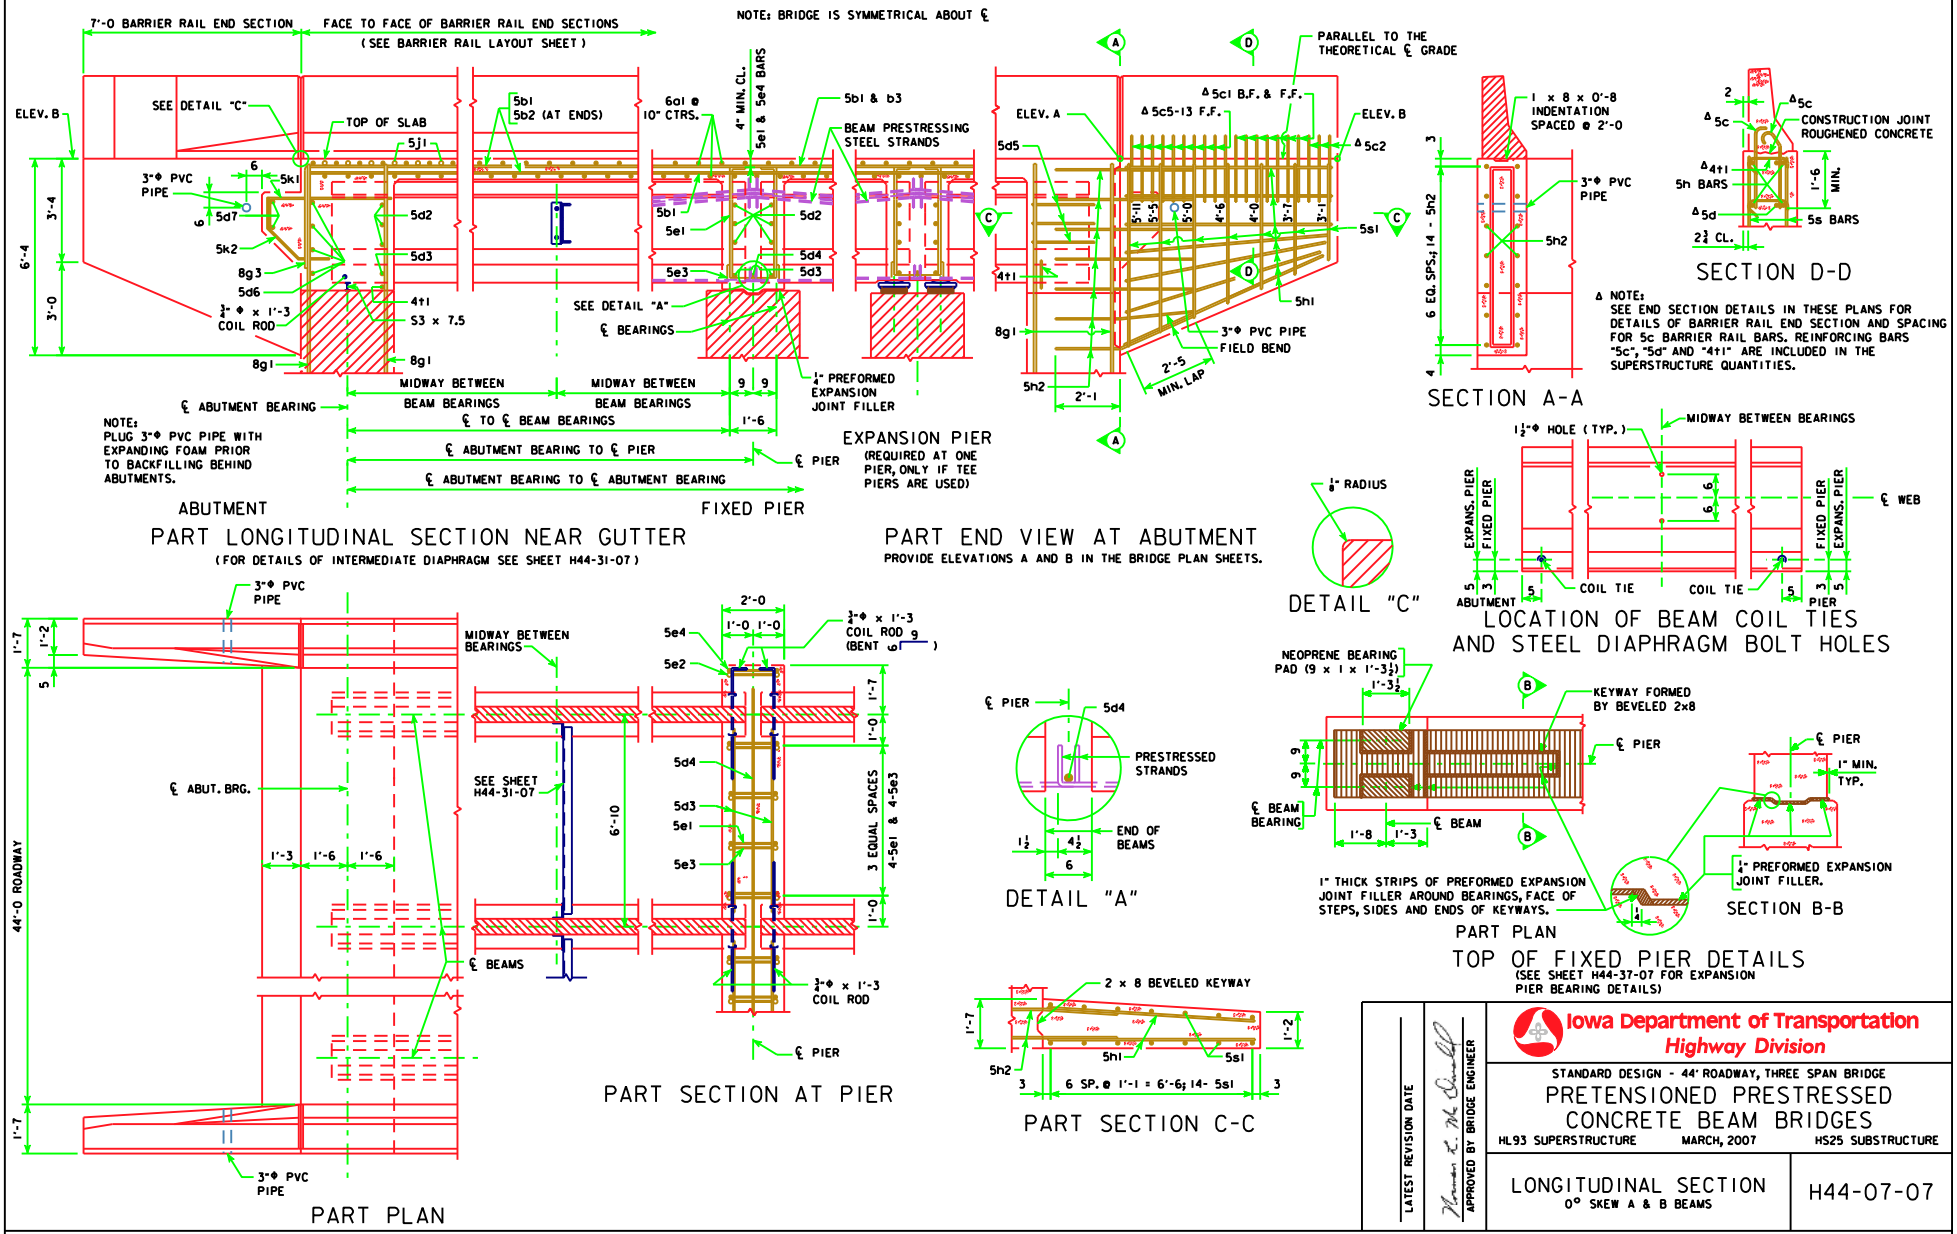

LATEST REVISION DATE

APPROVED BY BRIDGE ENGINEER

Iowa Department of Transportation
Highway Division

STANDARD DESIGN - 44' ROADWAY, THREE SPAN BRIDGE

PRETENSIONED PRESTRESSED CONCRETE BEAM BRIDGES

HL93 SUPERSTRUCTURE MARCH, 2007 HS25 SUBSTRUCTURE

LONGITUDINAL SECTION
0° SKEW A & B BEAMS

H44-07-07