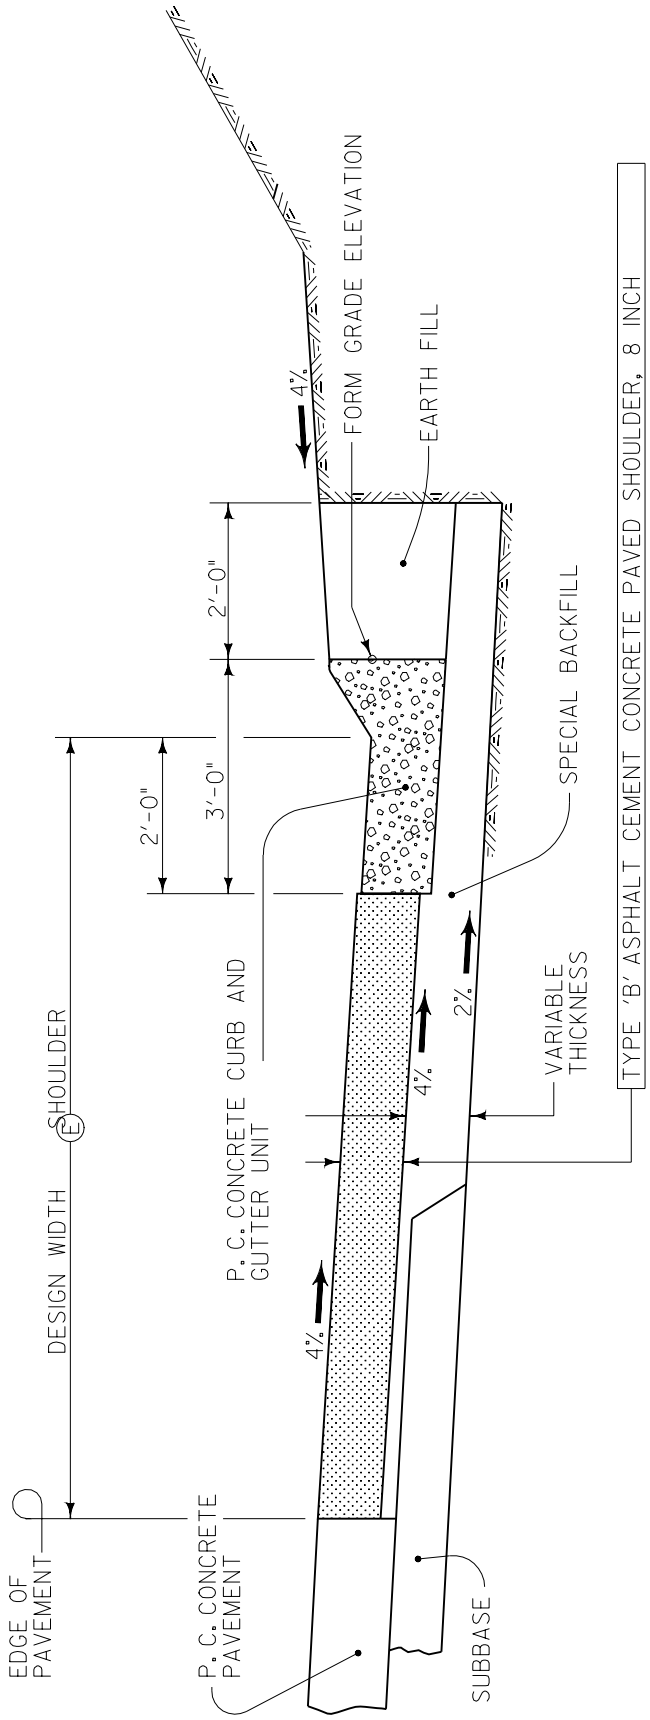

TYPICAL SECTION
A.C. CONCRETE PAVED SHOULDER
WITH 6'' SLOPED CURB AND GUTTER UNIT

DESIGN QUANTITY TABLE

(E) FEET	TYPE 'B' CLASS I ASPHALT CEMENT CONCRETE			P. C. CONCRETE CURB AND GUTTER UNIT CU. YDS.
	SURFACE AREA SQ. YDS.	ASPHALT CEMENT CONCRETE TONS	ASPHALT CEMENT TONS	
6	44.44	19.33	1.160	9.38
8	66.67	29.00	1.740	
8.5	72.22	31.42	1.885	
10	88.89	38.67	2.320	

REV.	DATE	BY		
1	01/25/01		PAVED SHOULDER ASPHALT CEMENT CONCRETE WITH 6" SLOPED CURB AND GUTTER UNIT	FIGURE: 7020.6
DATE: 01-01-98				SHEET 1 OF 1