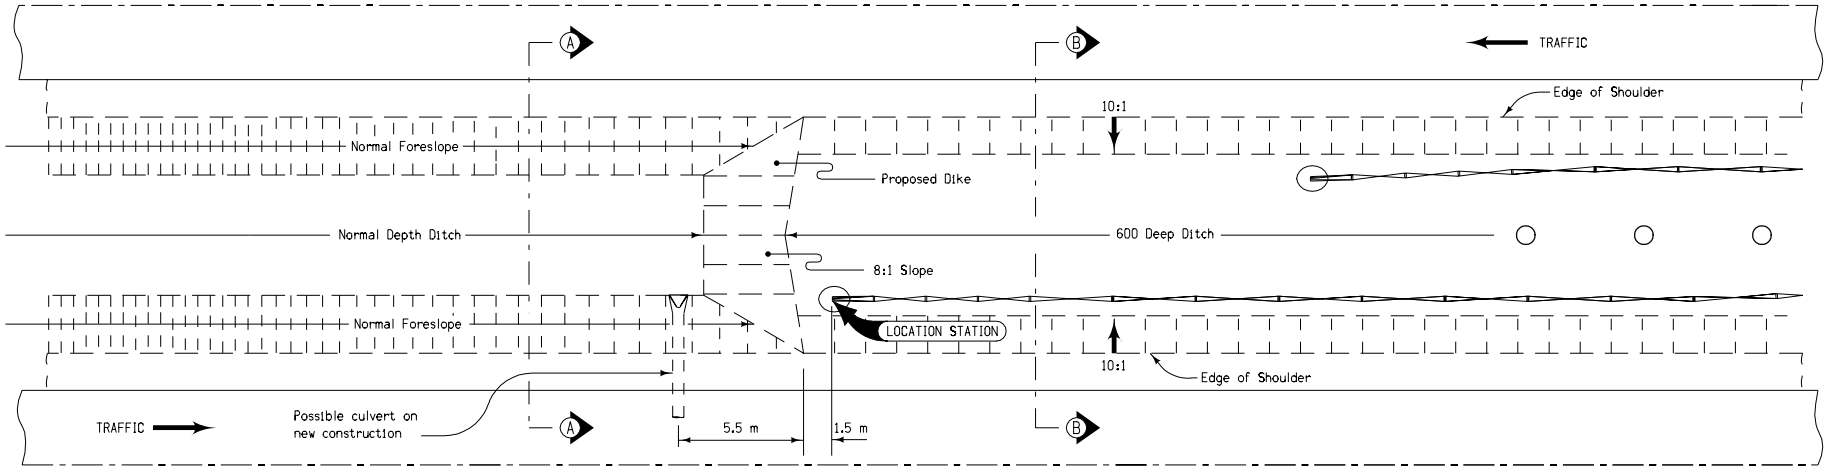

TYPE 4

① Existing median cross section on projects previously constructed.

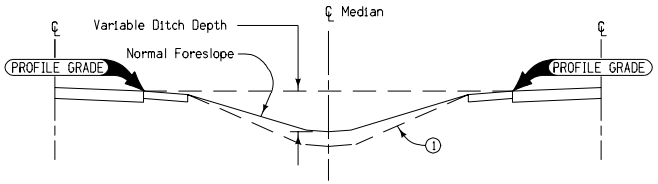

SECTION A-A

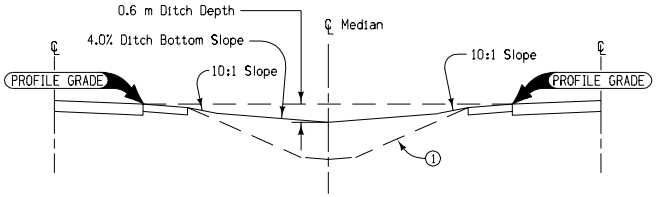

SECTION B-B

All dimensions given in mm unless otherwise noted.

M

METRIC VERSION

Iowa Department of Transportation
Highway Division

STANDARD ROAD PLAN | **RL-12**

REVISION: Replace W-beam guardrail with wire rope safety barrier; delete Type 5; change title.

REVISION NO.	REVISION DATE
4	10-19-04

William J. Stein
APPROVED BY DESIGN METHODS ENGINEER

SPECIAL SHAPING
AT MEDIAN OBSTACLES