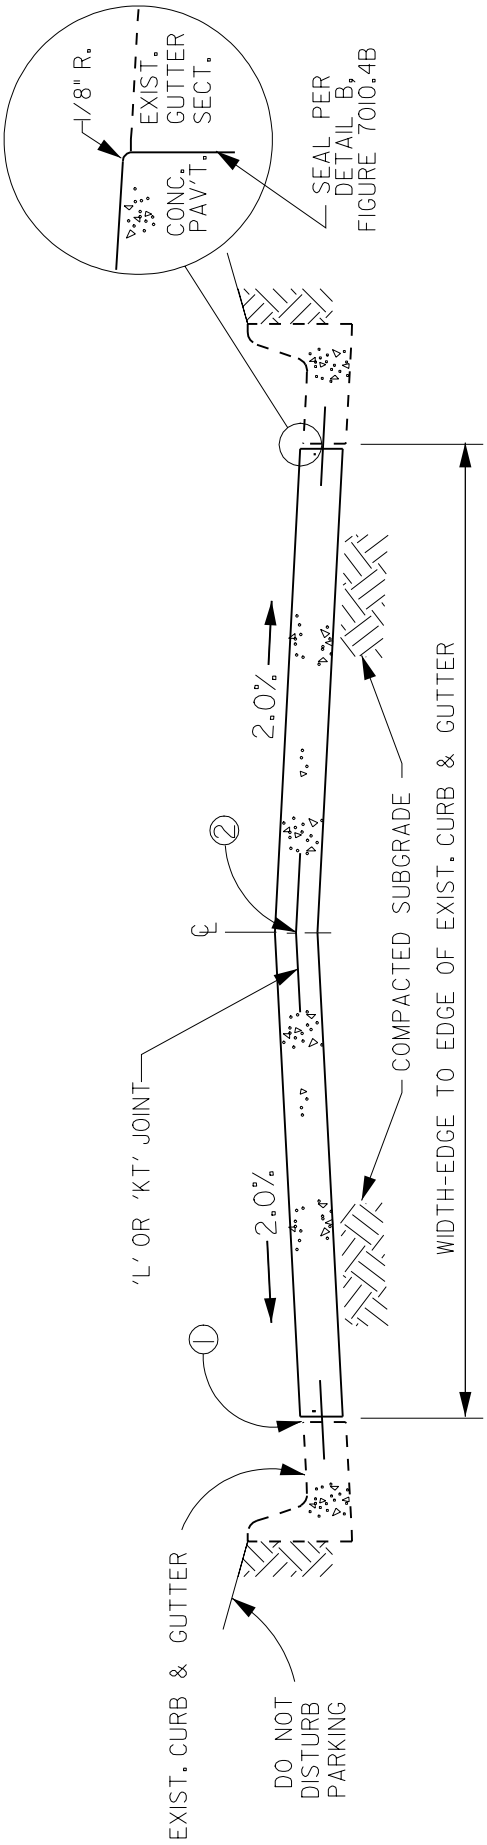

FOR CROWN SEE FIGURES 7010.1A OR 7010.1B

① 'BT-1' JOINT IF PAVEMENT THICKNESS IS LESS THAN 8"; 'BT-2' JOINT IF PAVEMENT THICKNESS IS 8" OR GREATER.

② 'L-1' OR 'BT-1' JOINT IF PAVEMENT THICKNESS IS LESS THAN 8"; 'L-2' OR 'KT-2' JOINT IF PAVEMENT THICKNESS IS 8" OR GREATER.

REV.	DATE	BY	P.C. CONCRETE PAVEMENT SECTION BETWEEN EXISTING CURB & GUTTER	FIGURE: 7010.5
1	01/25/01			
DATE: 01-01-98				SHEET 1 OF 1