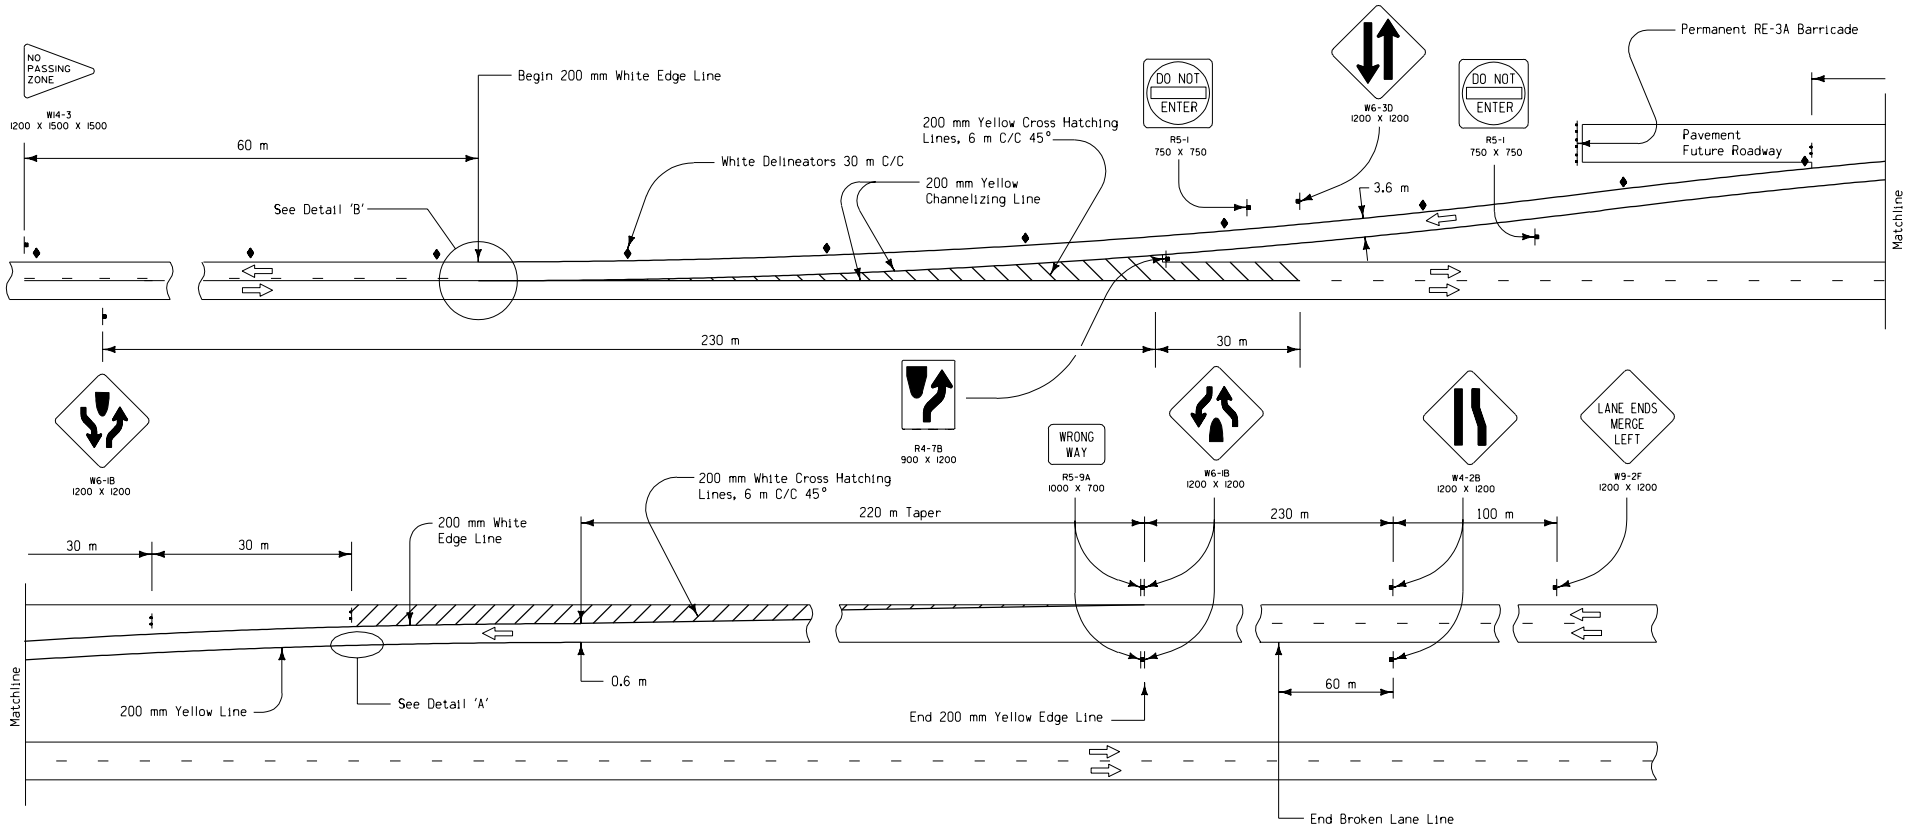

LEGEND

- Traffic Sign
- Type III Barricade
- Delineator

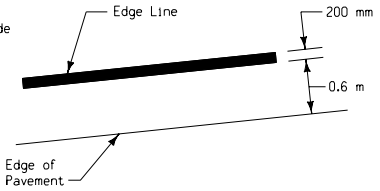

DETAIL 'A'
TYPICAL EDGE LINE PLACEMENT

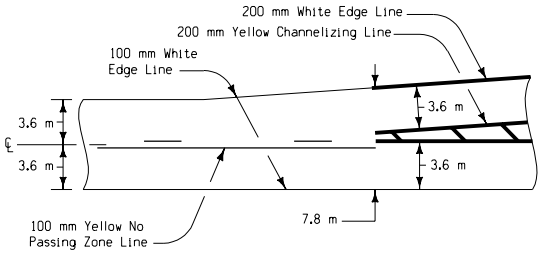

DETAIL 'B'
BEGINNING OF PAINTED MEDIAN

1. Warning signs are yellow with black legend and symbols.
2. See Standard Road Plan RE-7 for installation details of post-mounted delineators.
3. Type III barricades shall conform to section 3F-1 of the "Manual on Uniform Traffic Control Devices."

All dimensions given in millimeters unless noted.

M

METRIC VERSION

Iowa Department of Transportation
Project Development Division

STANDARD ROAD PLAN **RS-50B**

REVISION: Move W6-1 sign to correct location and correct the sign nomenclature.

REVISION NO. 2

REVISION DATE 02-11-00

11-05-99
APPROVED BY DESIGN METHODS ENGINEER

PERMANENT TRAFFIC CONTROL FOR
FOUR-LANE DIVIDED TO TWO-LANES
SITUATION 2
(4.8 m PAVEMENT WIDTH)