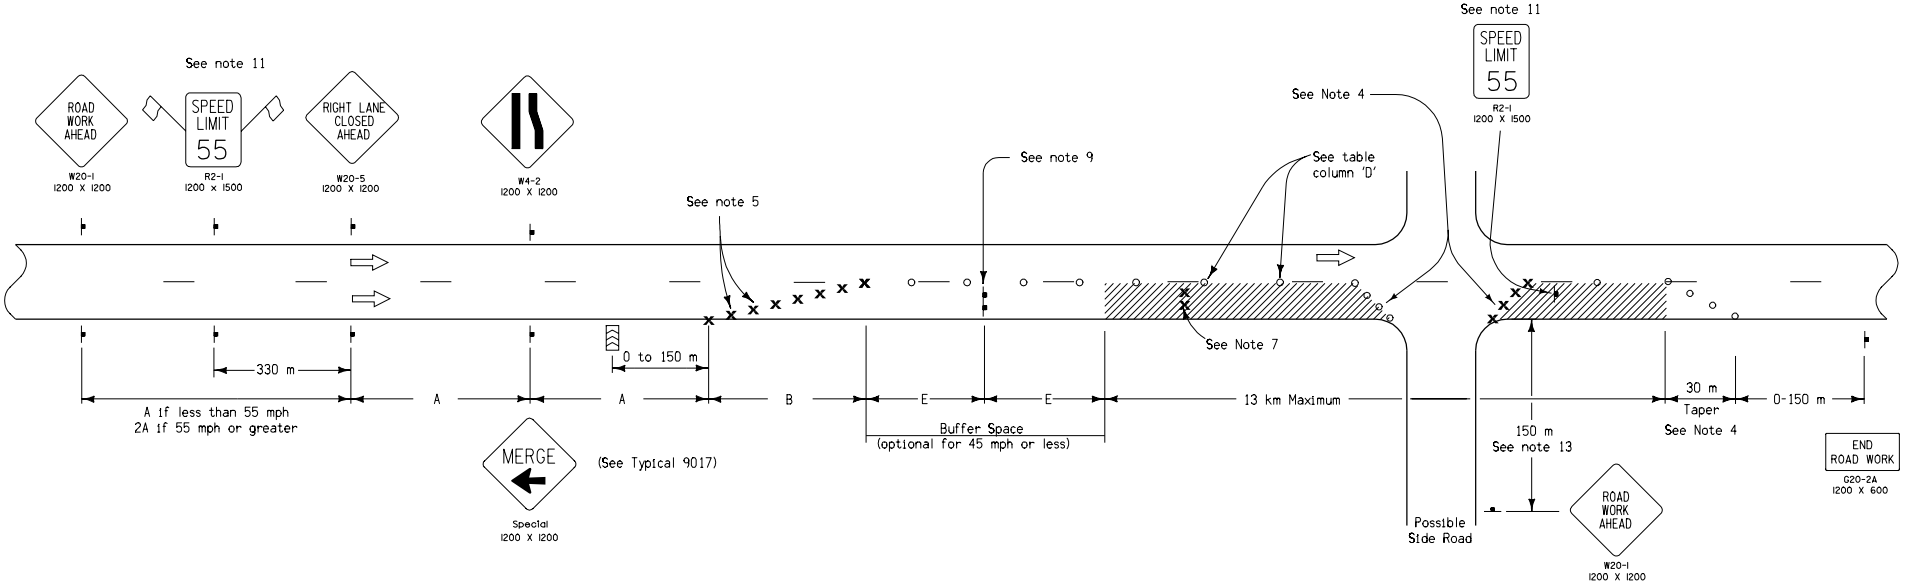

SPEED LIMIT (mph)*	APPROXIMATE SPACING				
	A	B	C	D	E
25	90m	40m	8m	12m	12m
35	150m	80m	10m	12m	24m
45	210m	168m	14m	24m	60m
55	330m	238m	17m	24m	84m
65-70	330m	280m	20m	24m	108m

* Speed Limit before Roadwork

LEGEND

- Traffic Sign
- Drum
- Channelizing Device (Vertical Panel or 42" channelizer)
- Type III Barricade
- Sequencing Arrow (Type "C")
- Work Area

FOR LANE-LINE DROPOFF OR RISE:

All dimensions given in millimeters unless noted.

M

METRIC VERSION

Iowa Department of Transportation
Highway Division

STANDARD ROAD PLAN **RS-63A**

REVISION: Change channelizer and barricade spacing and delete flagger.

REVISION NO. 16

REVISION DATE 04-18-06

Deanna Maifield
APPROVED BY DESIGN METHODS ENGINEER

RIGHT LANE CLOSURE
ON DIVIDED HIGHWAY