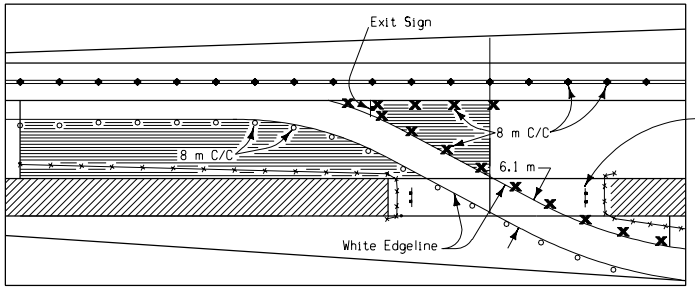

DETAIL A

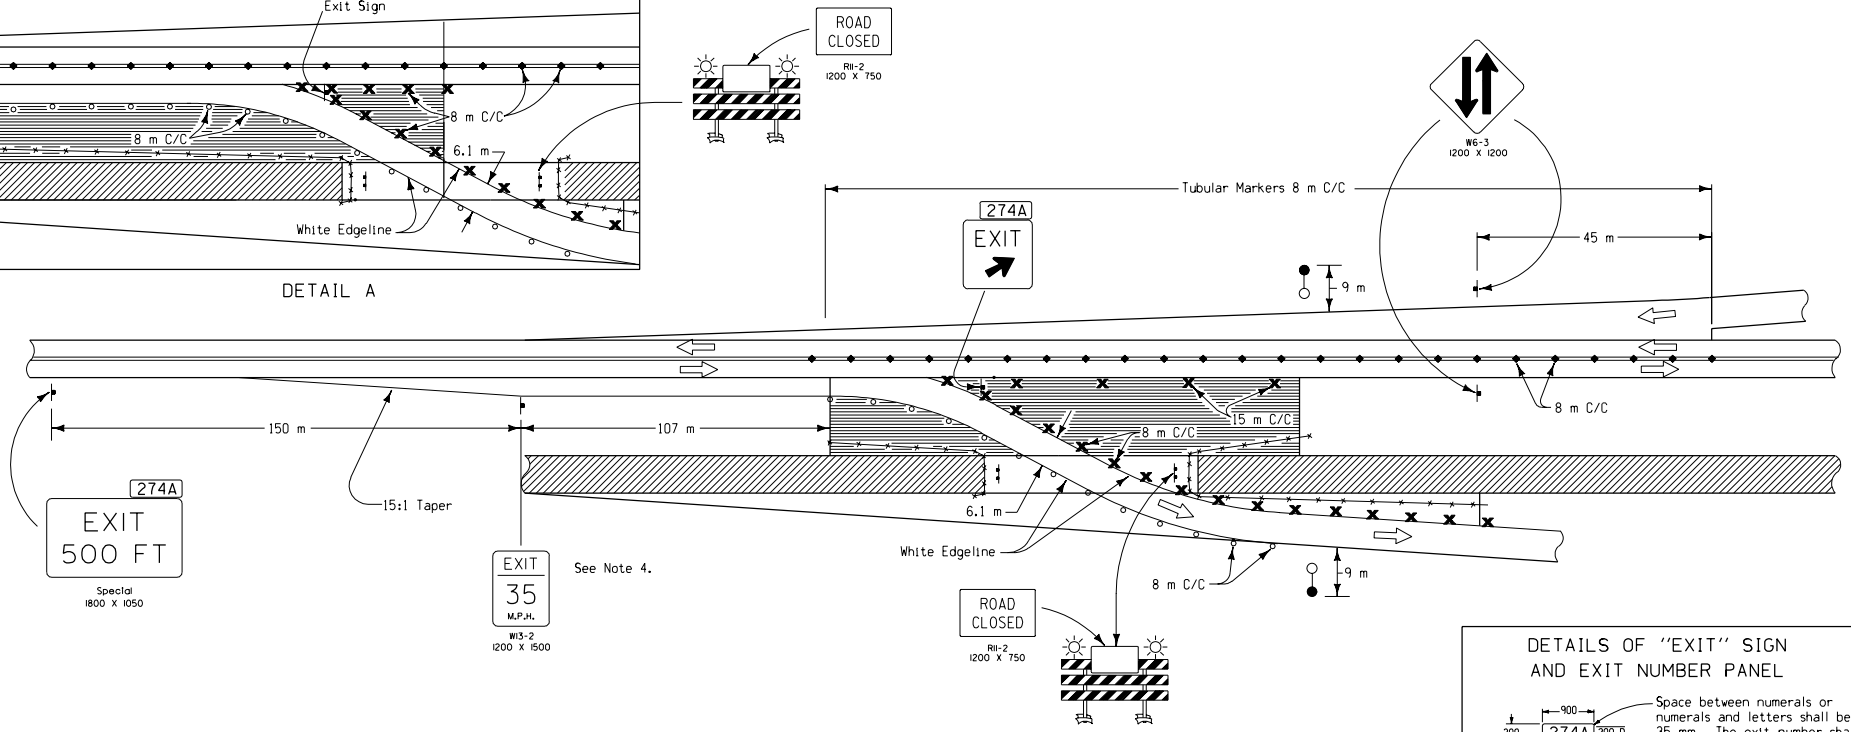

DETAILS OF "EXIT" SIGN AND EXIT NUMBER PANEL

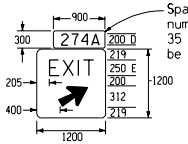

Space between numerals or numerals and letters shall be 35 mm. The exit number shall be centered on the panel.

E	186
	52
X	218
	52
I	44
	52
T	186
	790

ARROW - 3, 430 - 30°
BACKGROUND - ORANGE
LETTERS, NUMERALS, ARROW & BORDER - BLACK

LEGEND

- Type II Barricade or Vertical Panel
- Traffic Sign
- Drum
- Tubular Marker
- Type III Barricade
- Orange Plastic Safety Fence
- Temporary Floodlighting
- Work Area
- Crossover Pavement

GENERAL NOTES:

1. The temporary "Exit" sign shall be post mounted at a minimum height of 2.1 meters measured from the pavement surface to the bottom of the sign.
2. Refer to Standard Road Plan RS-67A for information regarding median crossovers at ramp entrance tapers.
3. Detail A shows traffic control details for staging construction through the exit taper.
4. The Engineer may change the exit advisory speed if deemed appropriate.
5. Safety closure to be paid for as per Standard and Supplemental Specifications Section 2518.

DETAILS OF "EXIT" SIGN

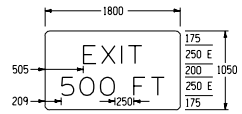

E	186	S	202
	52		52
X	218	O	210
	52		52
I	44	O	210
	52		726
T	186		
	790	F	186
			35
		T	186
			407

BACKGROUND - ORANGE
LETTERS, NUMERALS, & BORDER - BLACK

All dimensions given in millimeters unless noted.

M

METRIC VERSION

Iowa Department of Transportation
Project Development Division

STANDARD ROAD PLAN **RS-67B**

REVISION: Identify Safety Closure with new note 5.

REVISION NO.	REVISION DATE
2	09-21-99

APPROVED BY DESIGN METHODS ENGINEER 05-24-99

TRAFFIC CONTROL LAYOUT FOR MEDIAN CROSSOVERS AT EXIT RAMP TAPERS