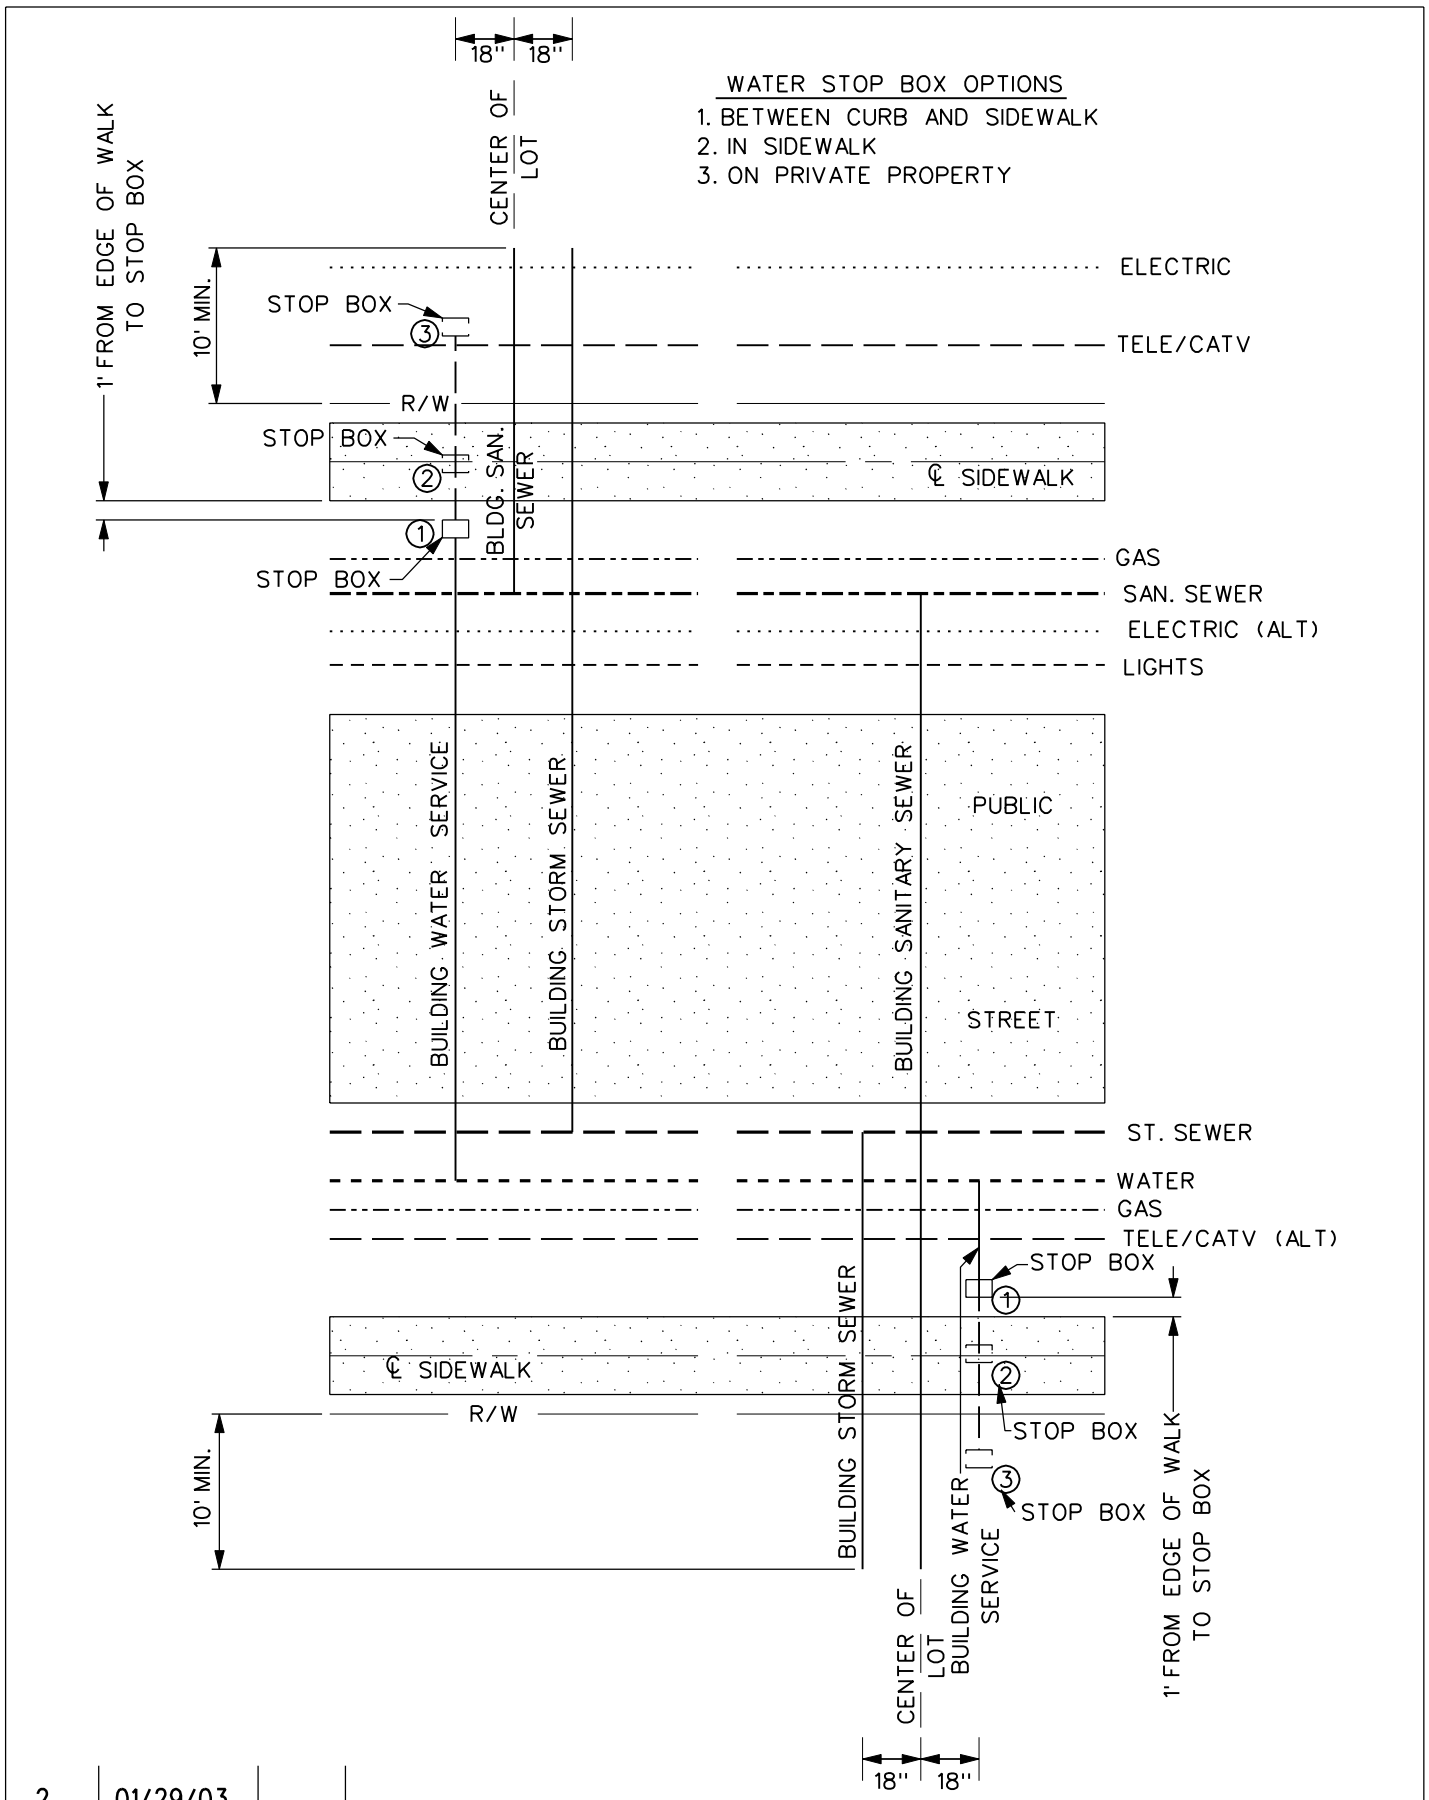

REV.	DATE	BY
2	01/29/03	

DATE: 01-01-98

UTILITY SERVICE LOCATIONS
SANITARY SEWER OUTSIDE OF
STREET PAVING

FIGURE: 10000.1

SHEET 1 OF 1