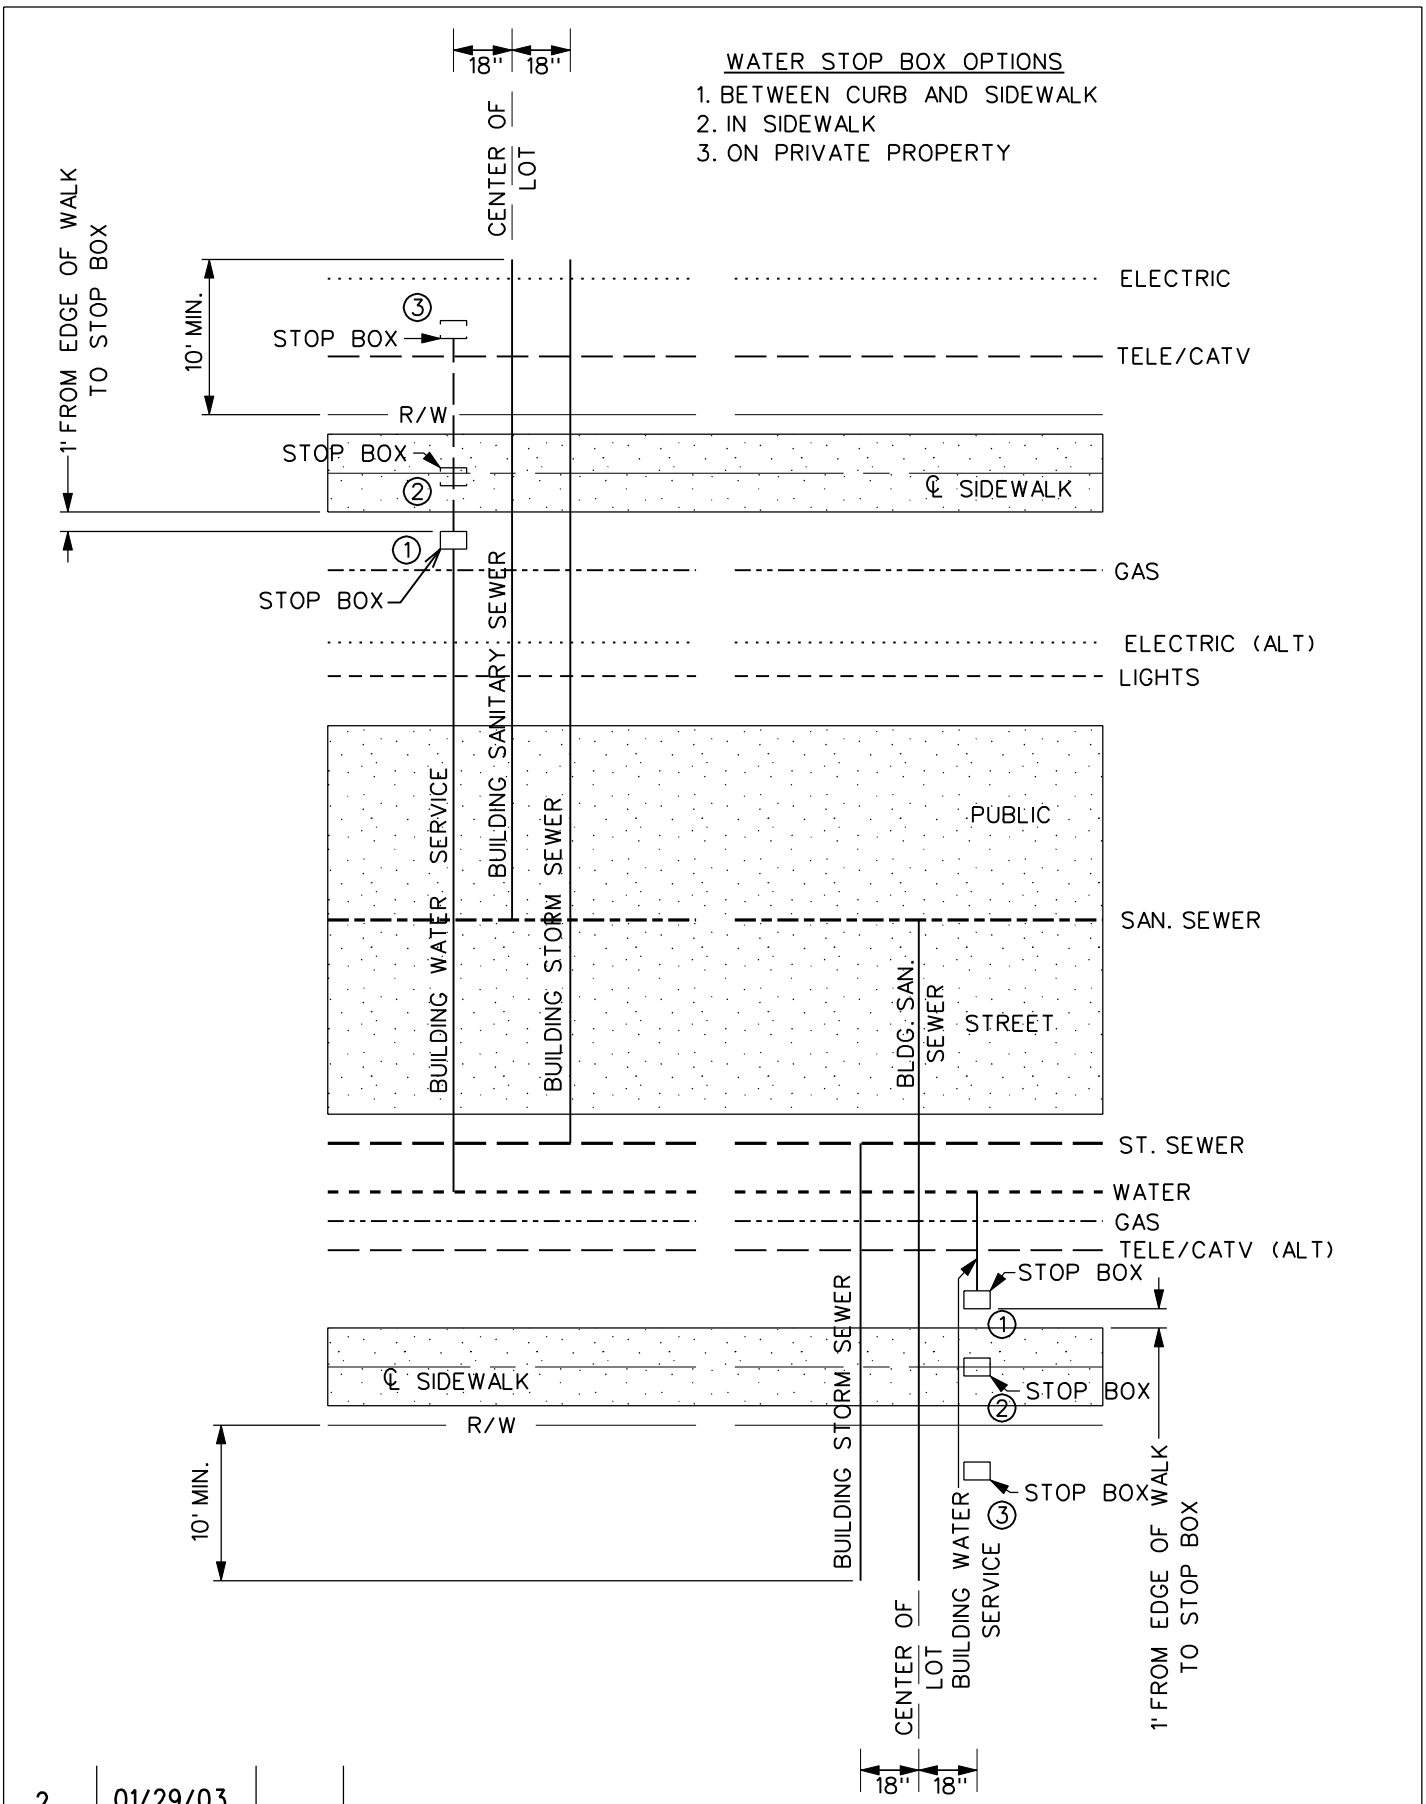


| REV. | DATE | BY |
|---|---|---|
| 2 | 01/29/03 | |

DATE: 01-01-98

UTILITY SERVICE LOCATIONS
SANITARY SEWER IN THE
CENTER OF STREET

FIGURE: 10000.2

SHEET 1 OF 1