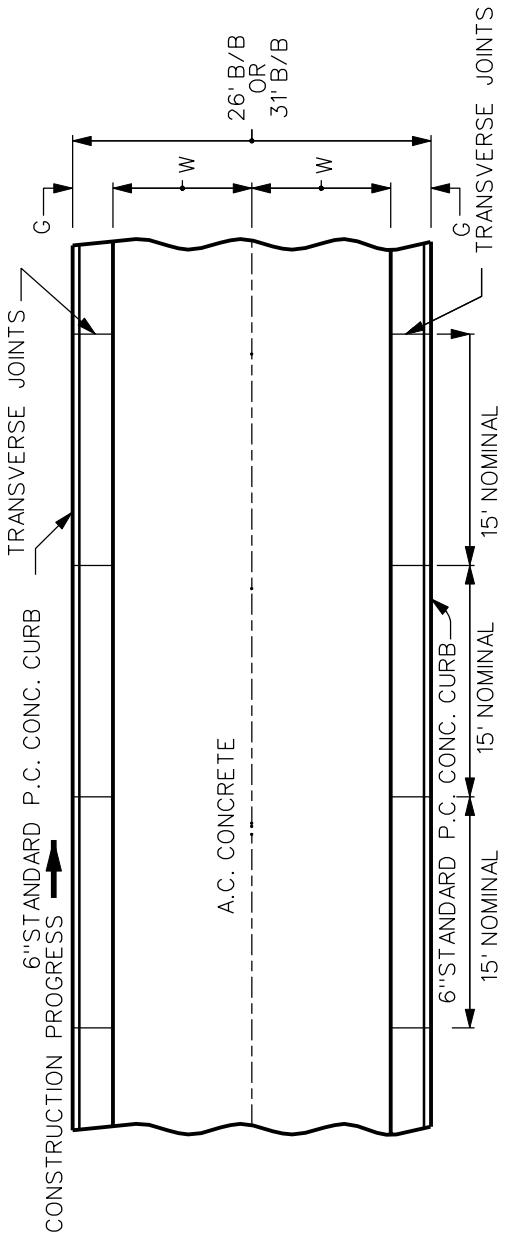

TYPICAL PAVEMENT PLAN

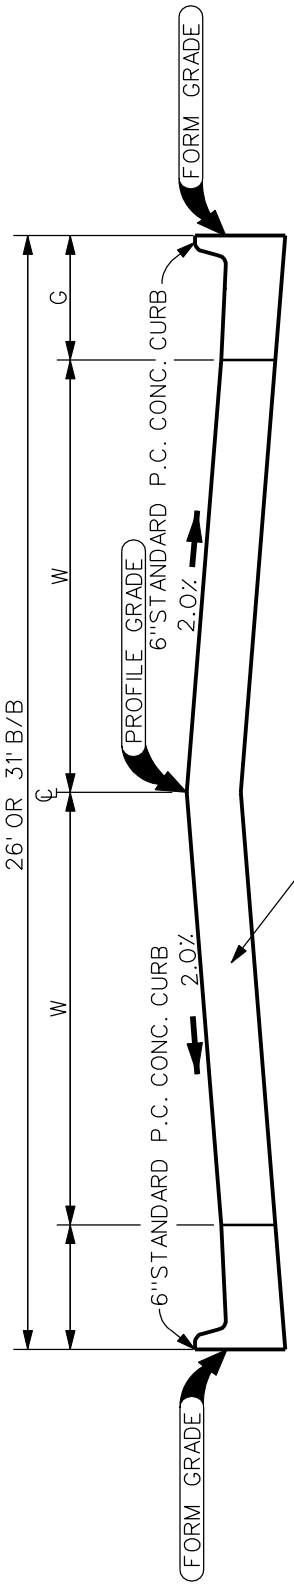

A.C. CONCRETE PAVEMENT SECTION SEE FIGURE 7020.1

TYPICAL CROSS SECTION

	26' B/B		31' B/B	
	W	G	W	G
STANDARD CROSS SECTION	10.5'	2.5'	13.0'	2.5'
OPTIONAL CROSS SECTION*	10.0'	3.0'	12.5'	3.0'

*USE WHEN SPECIFIED TO PROVIDE FOR A 1' SPACE BETWEEN FACE OF GRATE INTAKE AND LOGITUDINAL CURB JOINT.

REV.	DATE	BY	26' B/B & 31' B/B A.C. CONCRETE PAVEMENT	FIGURE: 7020.2A
3	01/29/03			
DATE: 01-01-98				SHEET 1 OF 1