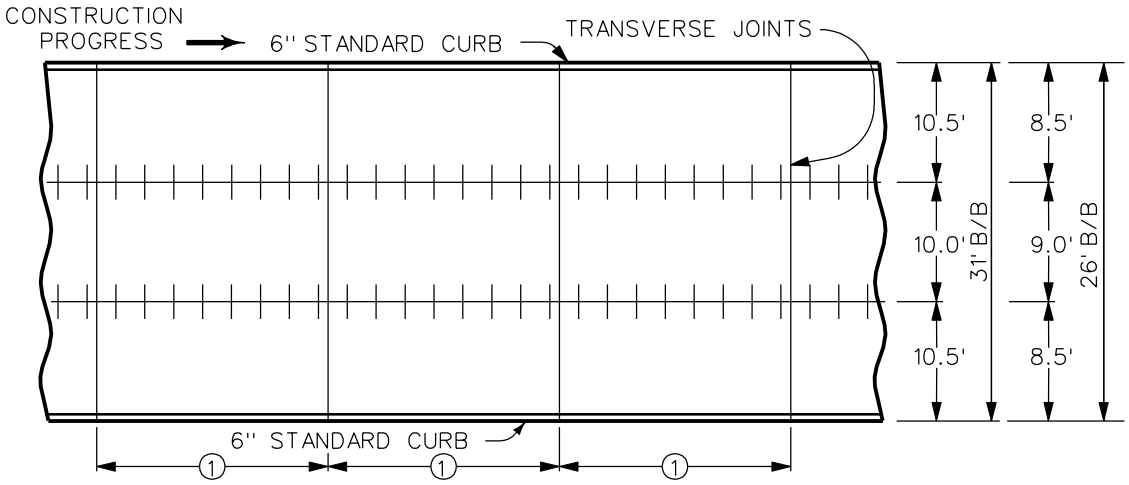

TYPICAL PAVEMENT PLAN

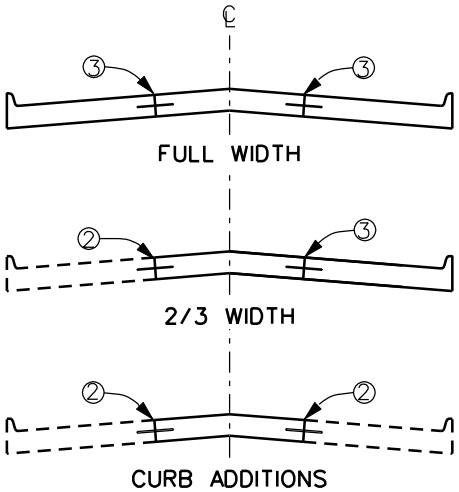

PAVING OPTIONS

THIRD POINT JOINTING

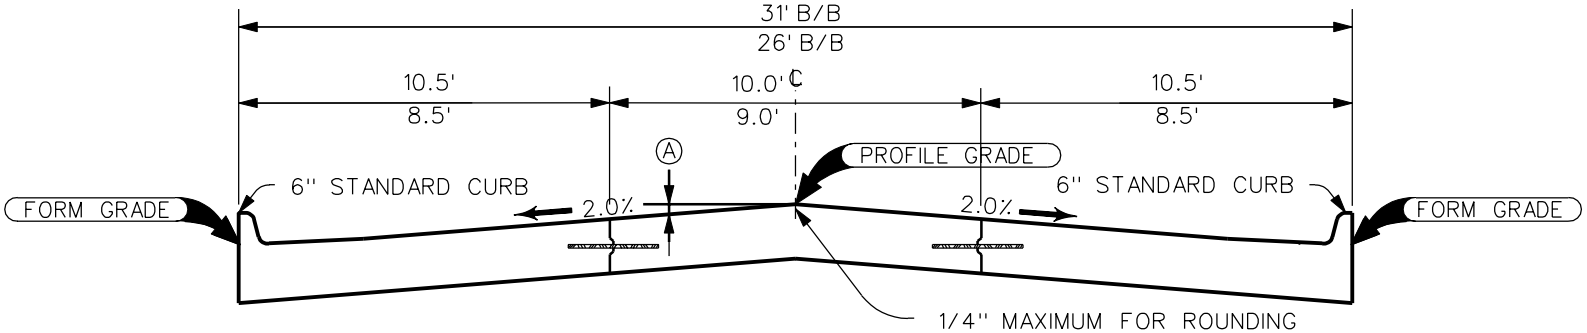

TYPICAL CROSS SECTION

GENERAL NOTES:

1. JOINTS: SHALL BE 'C' JOINTS FOR PAVEMENT THICKNESS LESS THAN 8".
   SHALL BE 'CD' JOINTS FOR PAVEMENT THICKNESS GREATER THAN OR EQUAL TO 8".
   JOINT SPACING: 15' TRANSVERSE JOINT SPACING FOR PAVEMENT THICKNESS LESS THAN OR EQUAL TO 9".
   20' TRANSVERSE JOINT SPACING FOR PAVEMENT THICKNESS GREATER THAN 9".
   (NO DOWELS IN THE CURB AND GUTTER SECTION OF PAVEMENT).
2. 'BT-1' JOINT IF PAVEMENT THICKNESS IS LESS THAN 8"; 'KT-2' JOINT IF PAVEMENT THICKNESS IS 8" OR GREATER.
3. 'L-1' JOINT IF PAVEMENT THICKNESS IS LESS THAN 8"; 'L-2' JOINT IF PAVEMENT THICKNESS IS 8" OR GREATER.

OFFSETS FOR 26' AND 31' PAVEMENT											
DISTANCE FROM CL		0.0'	2.0'	4.0'	6.0'	8.0'	10.0'	12.0'	13.0'	14.0'	15.5'
A	INCHES	0	1/2	15/16	1 7/16	1 15/16	2 3/8	2 7/8	3 1/8	3 3/8	3 3/4
	FEET	0.00	0.04	0.08	0.12	0.16	0.20	0.24	0.26	0.28	0.31

REV.	DATE	BY

DATE: 10-19-2004

26' B/B & 31' B/B P.C. CONCRETE PAVEMENT
1/3 POINT JOINTING AND CROWN DETAIL

FIGURE: 7010.1A

SHEET 2 OF 2