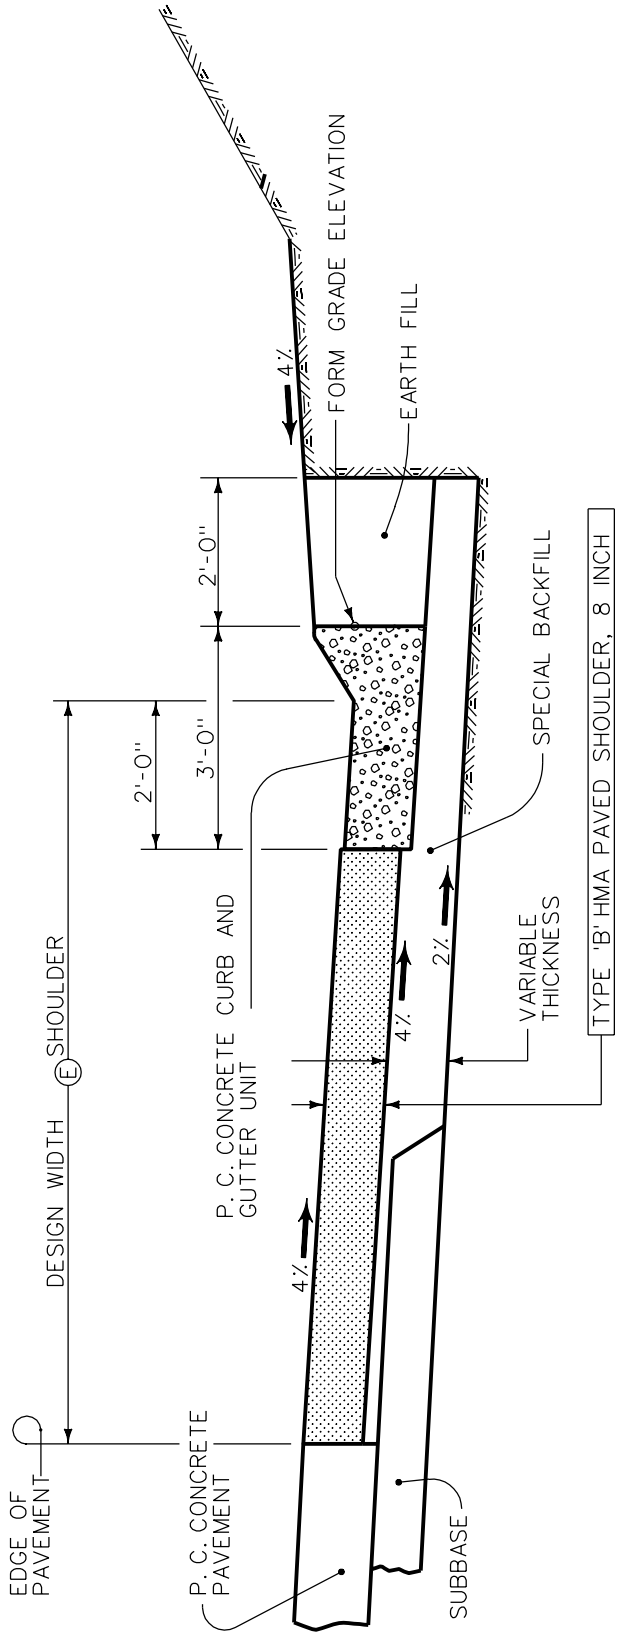

TYPICAL SECTION
HMA PAVED SHOULDER
WITH 6" SLOPED CURB AND GUTTER UNIT

DESIGN QUANTITY TABLE

Ⓔ FEET	TYPE 'B' CLASS 1 HMA			P. C. CONCRETE CURB AND GUTTER UNIT CU. YDS.
	SURFACE AREA SQ. YDS.	HMA TONS	ASPHALT CEMENT TONS	
6	44.44	19.33	1.160	9.38
8	66.67	29.00	1.740	
8.5	72.22	31.42	1.885	
10	88.89	38.67	2.320	

REV.	DATE	BY
2	10/19/04	

DATE: 01-01-98

HMA PAVED SHOULDER
WITH 6" SLOPED CURB AND GUTTER UNIT

FIGURE: 7020.6

SHEET 1 OF 1