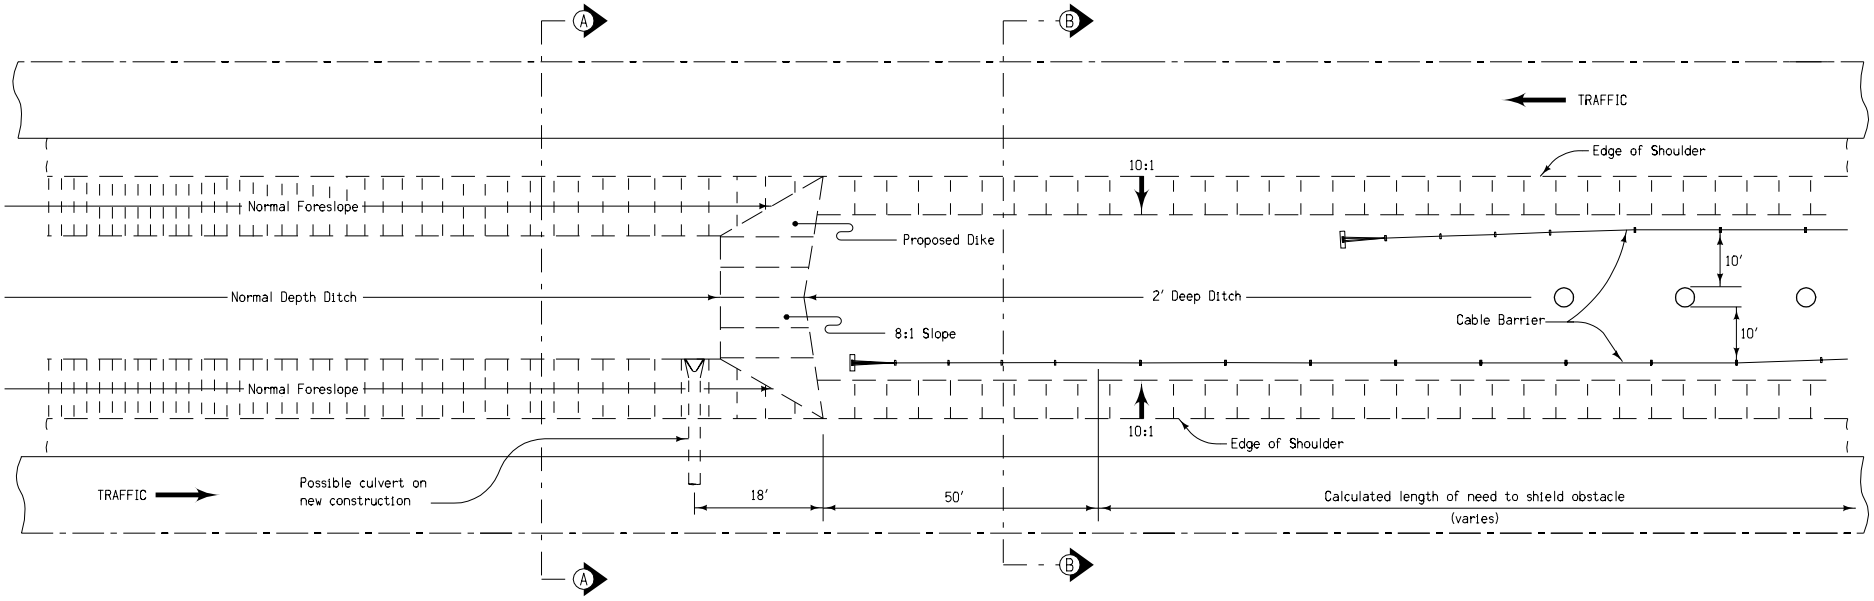

TYPE 4

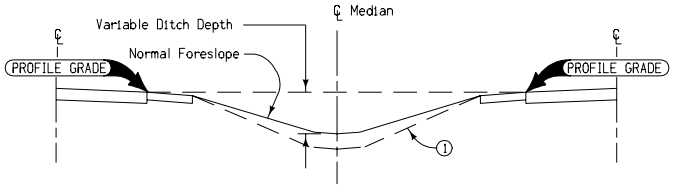

SECTION A-A

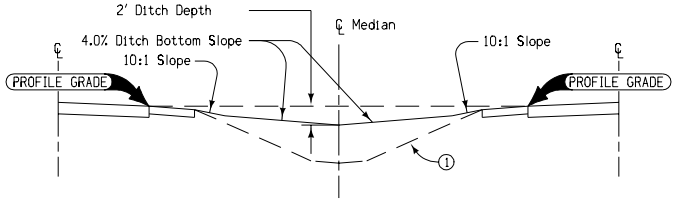

SECTION B-B

1 Possible median cross section on projects previously constructed.

Iowa Department of Transportation
Highway Division

STANDARD ROAD PLAN | **RL-12**

REVISION: Make shaping limits dependent upon length of need calculation.

REVISION NO. 6

REVISION DATE 04-18-06

Deanna Maifeld
APPROVED BY DESIGN METHODS ENGINEER

SPECIAL SHAPING
AT MEDIAN OBSTACLES