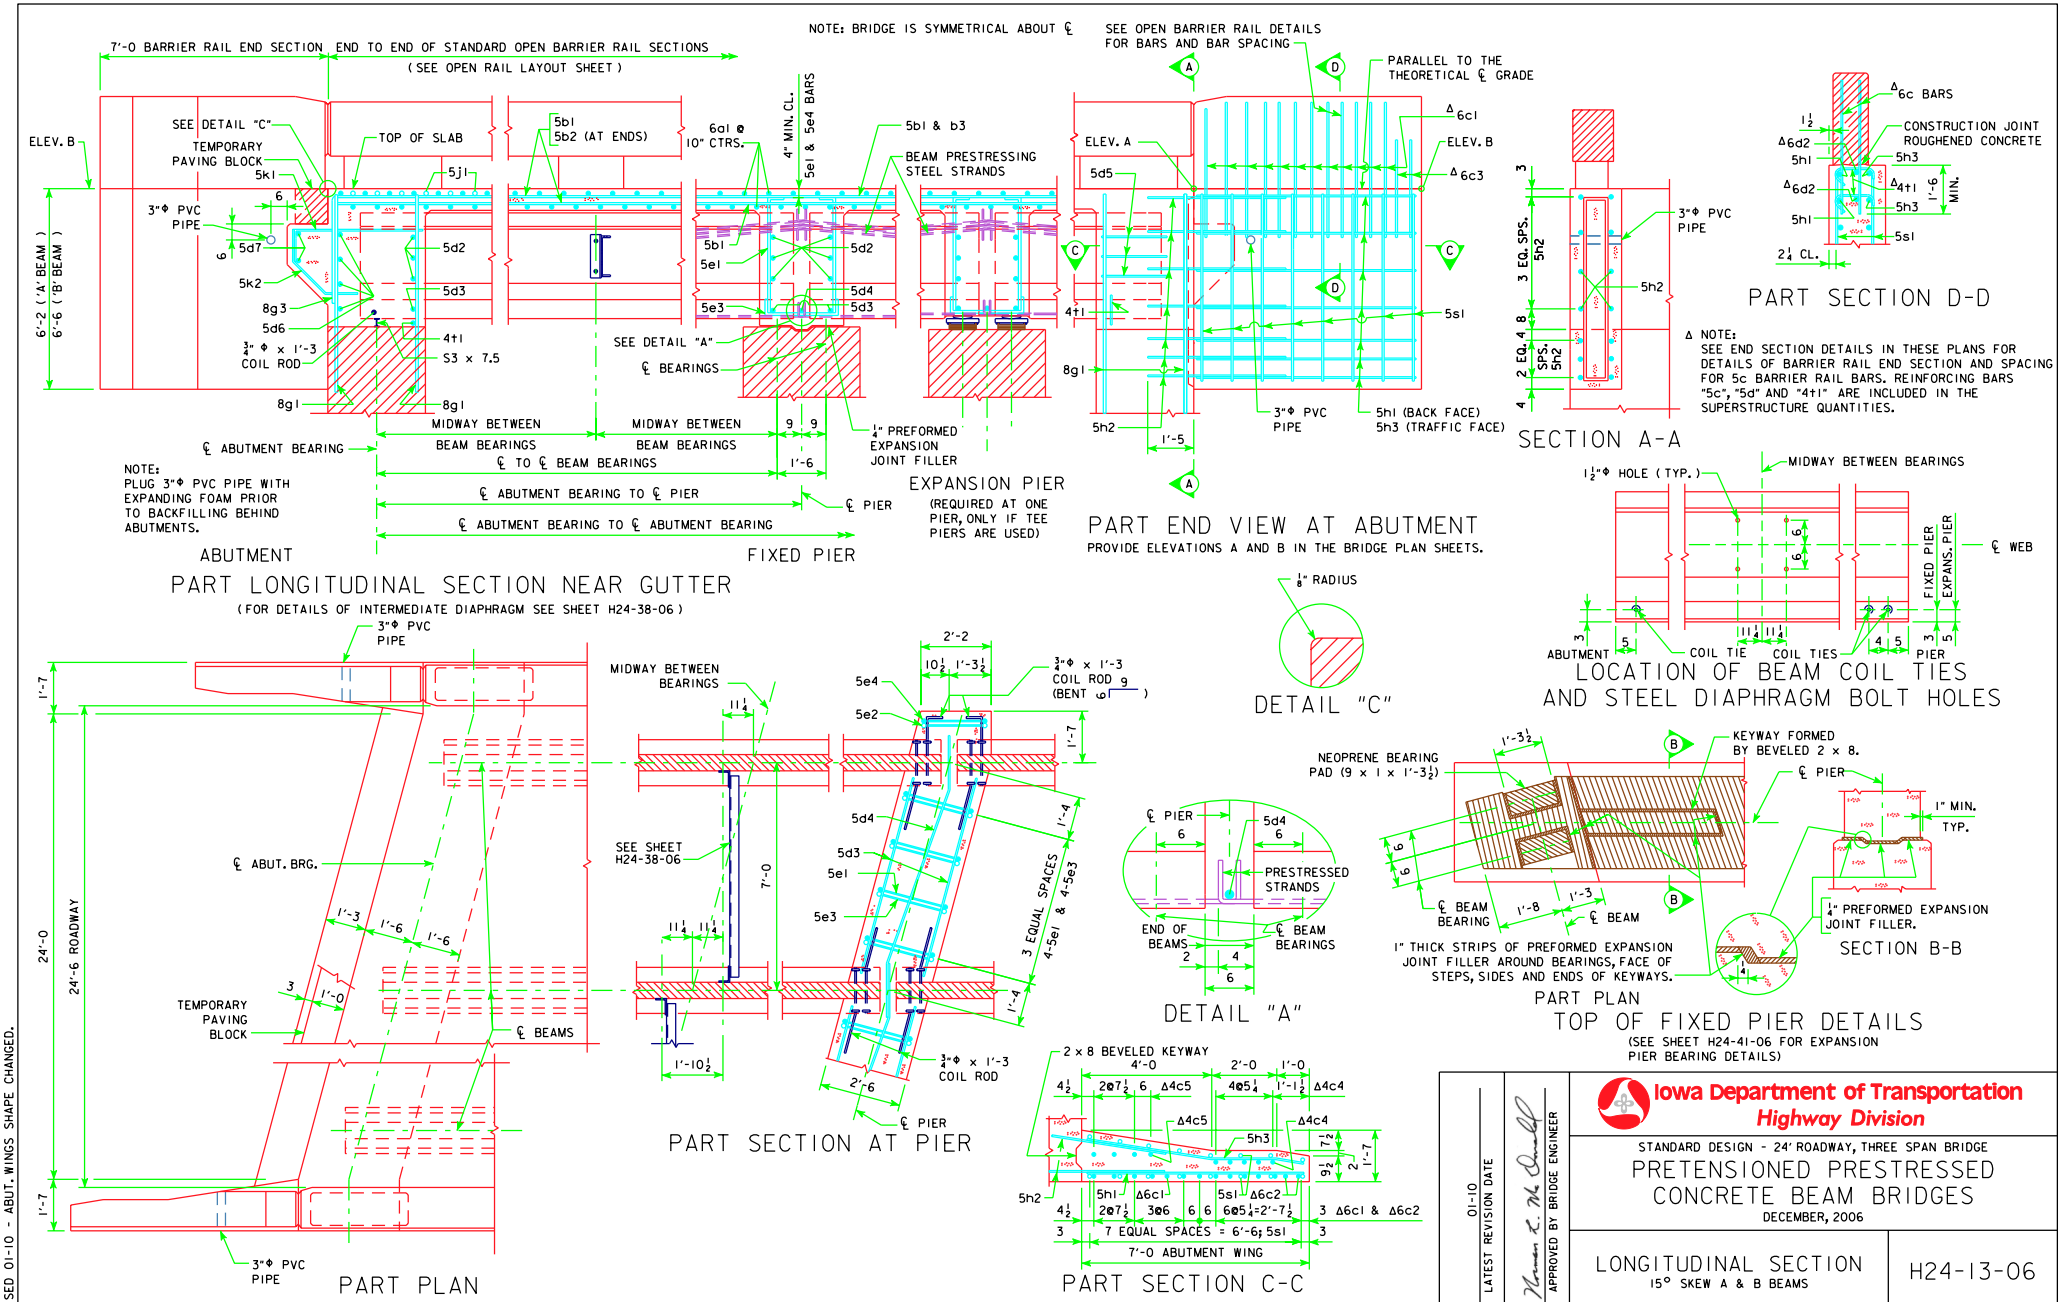

REVISED 01-10 - ABUT. WINGS SHAPE CHANGED.

01-10
LATEST REVISION DATE

APPROVED BY BRIDGE ENGINEER

Iowa Department of Transportation
Highway Division

STANDARD DESIGN - 24' ROADWAY, THREE SPAN BRIDGE

PRETENSIONED PRESTRESSED CONCRETE BEAM BRIDGES

DECEMBER, 2006

LONGITUDINAL SECTION
15° SKEW A & B BEAMS

H24-13-06