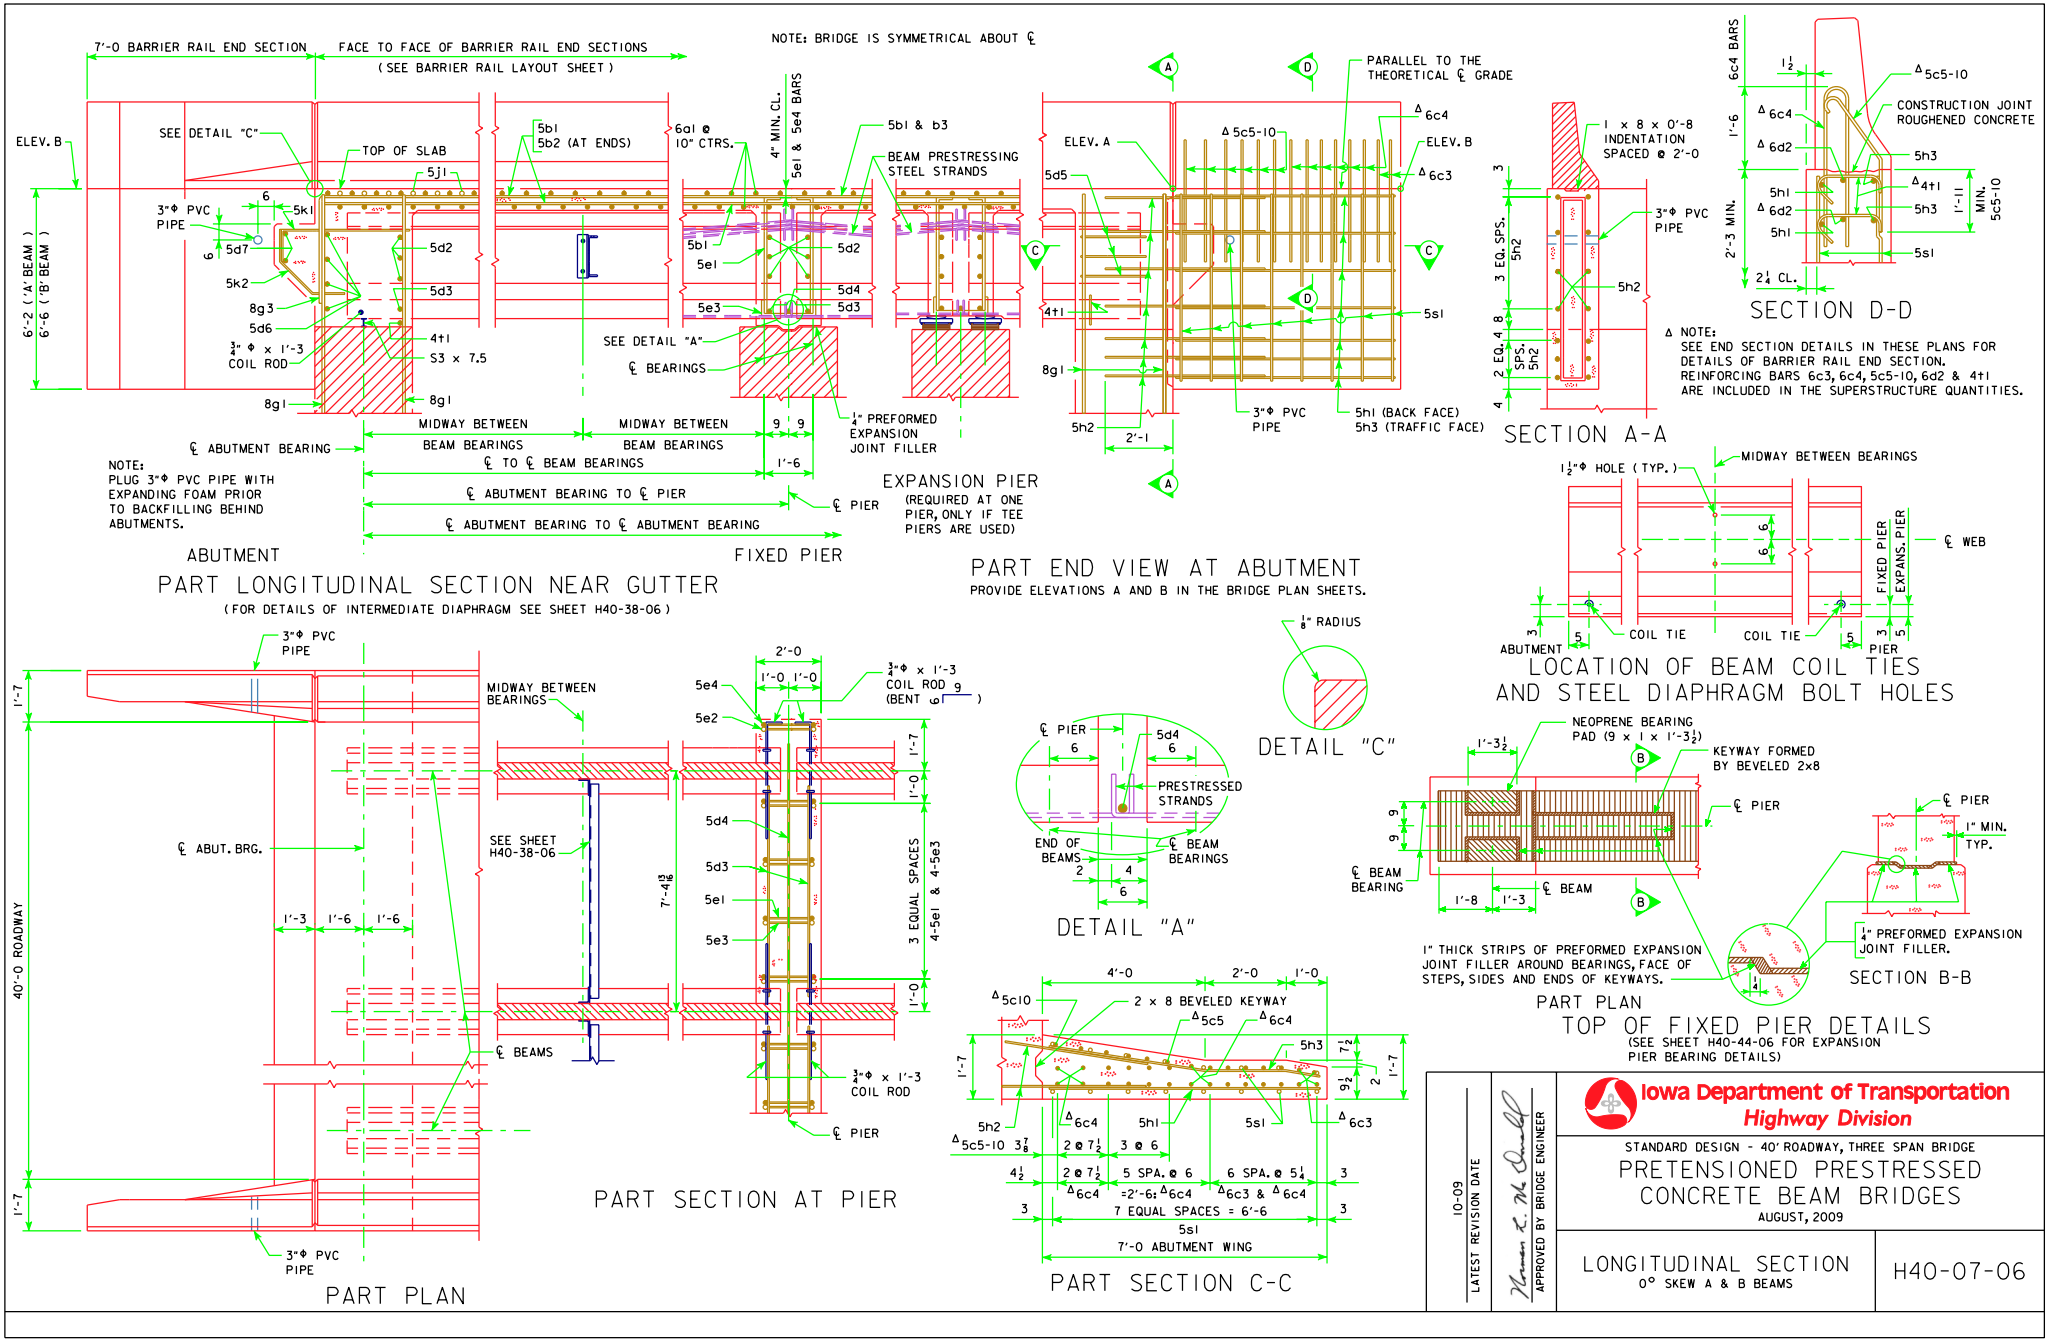

REVISED 10-09 - ABUT. WINGS SHAPE CHANGED.

10-09
LATEST REVISION DATE

APPROVED BY BRIDGE ENGINEER

Iowa Department of Transportation
Highway Division

STANDARD DESIGN - 40' ROADWAY, THREE SPAN BRIDGE

PRETENSIONED PRESTRESSED CONCRETE BEAM BRIDGES

AUGUST, 2009

LONGITUDINAL SECTION
0° SKEW A & B BEAMS

H40-07-06