NOTE: BRIDGE IS SYMMETRICAL ABOUT ℄

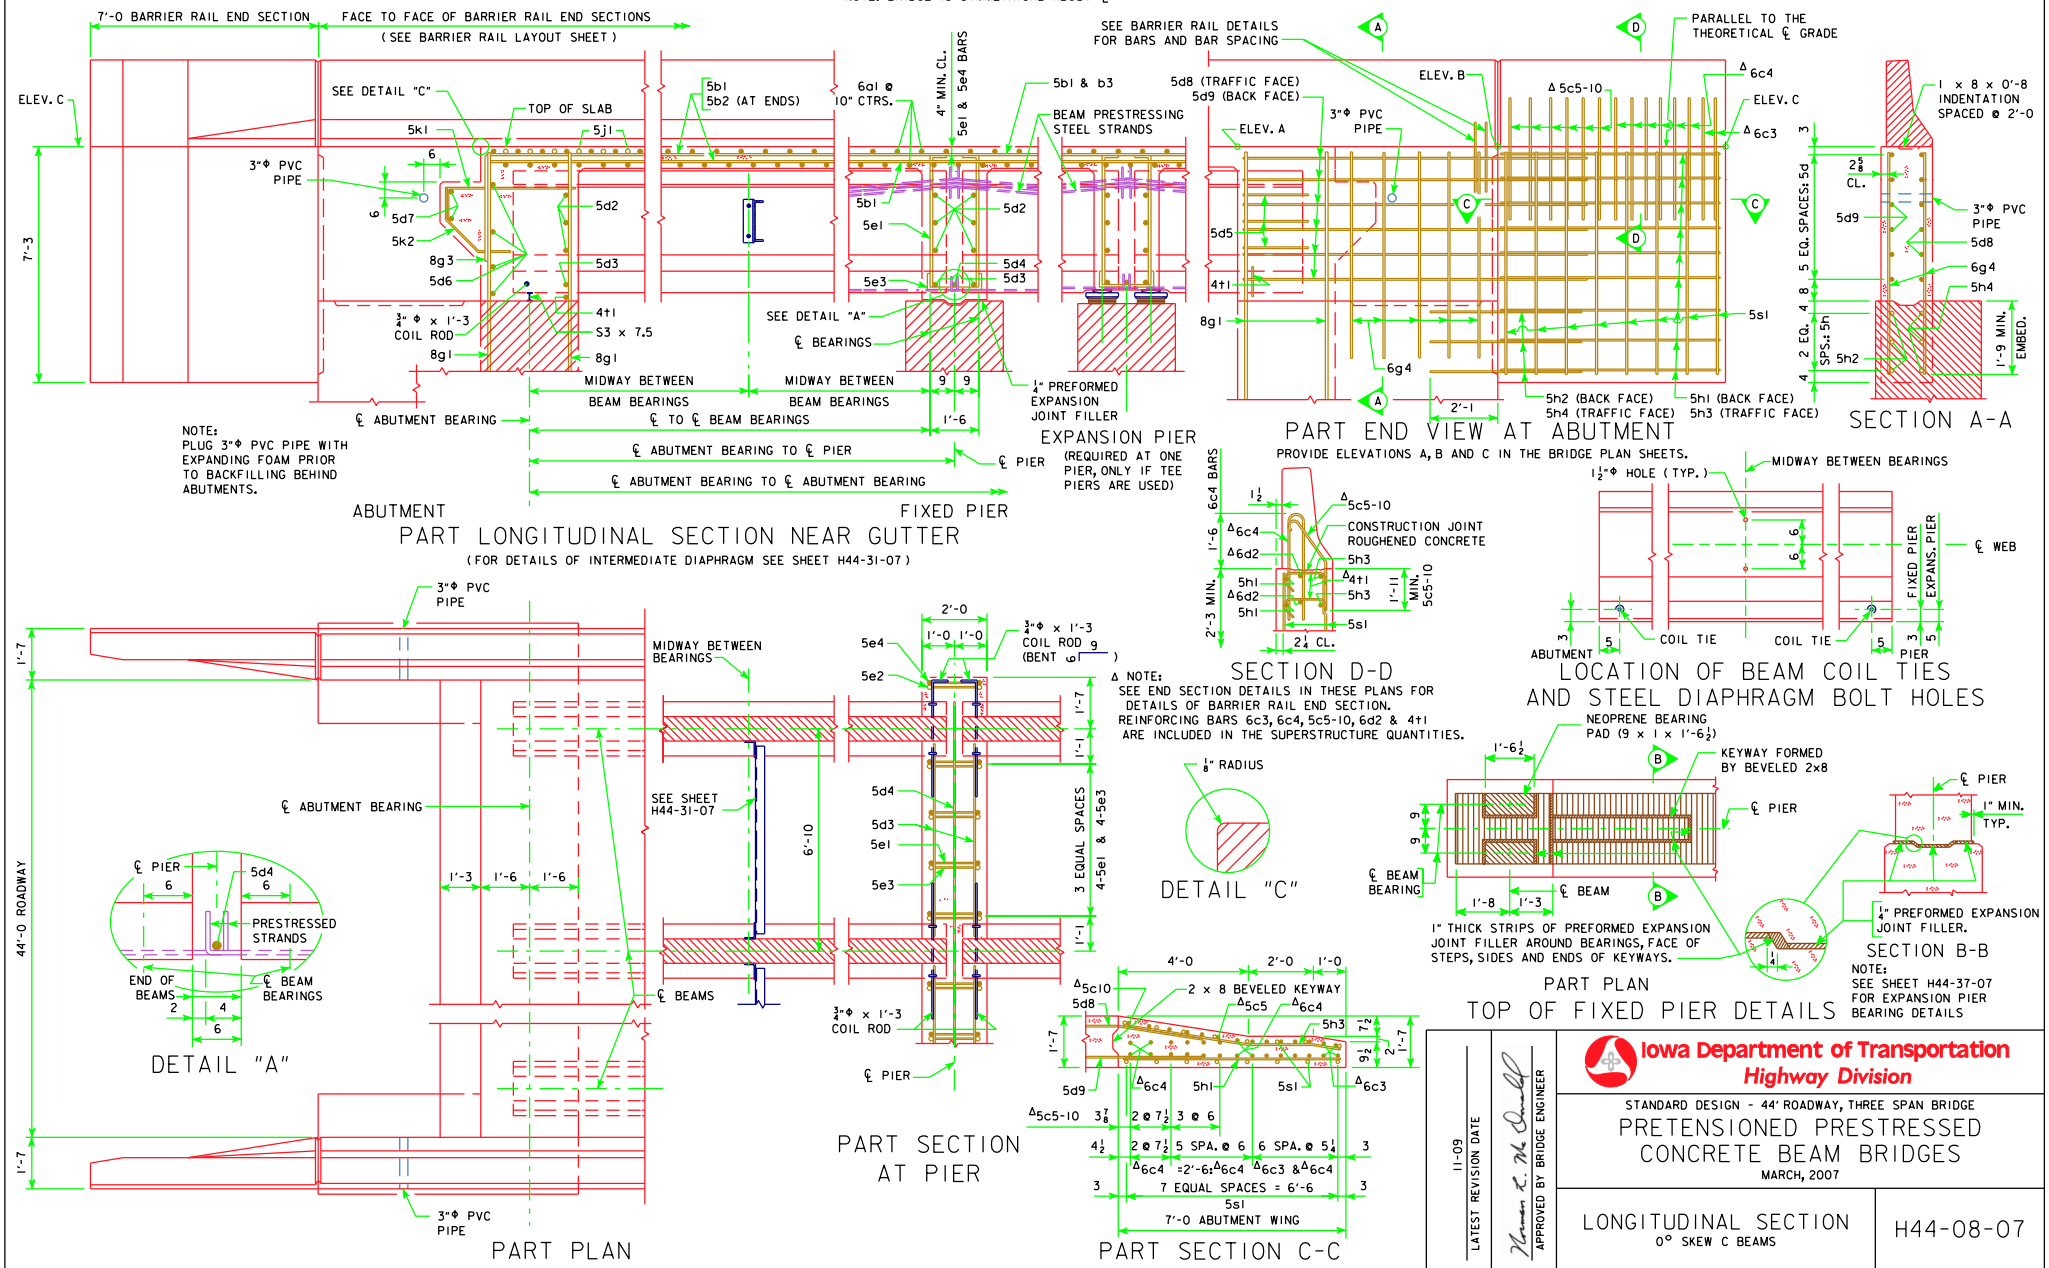

11-09 LATEST REVISION DATE	APPROVED BY BRIDGE ENGINEER	Iowa Department of Transportation Highway Division
		STANDARD DESIGN - 44' ROADWAY, THREE SPAN BRIDGE PRETENSIONED PRESTRESSED CONCRETE BEAM BRIDGES MARCH, 2007
		LONGITUDINAL SECTION 0° SKEW C BEAMS
		H44-08-07

REVISED 11-09 - ABUT. WING SHAPE CHANGED.