Corridor Study Area

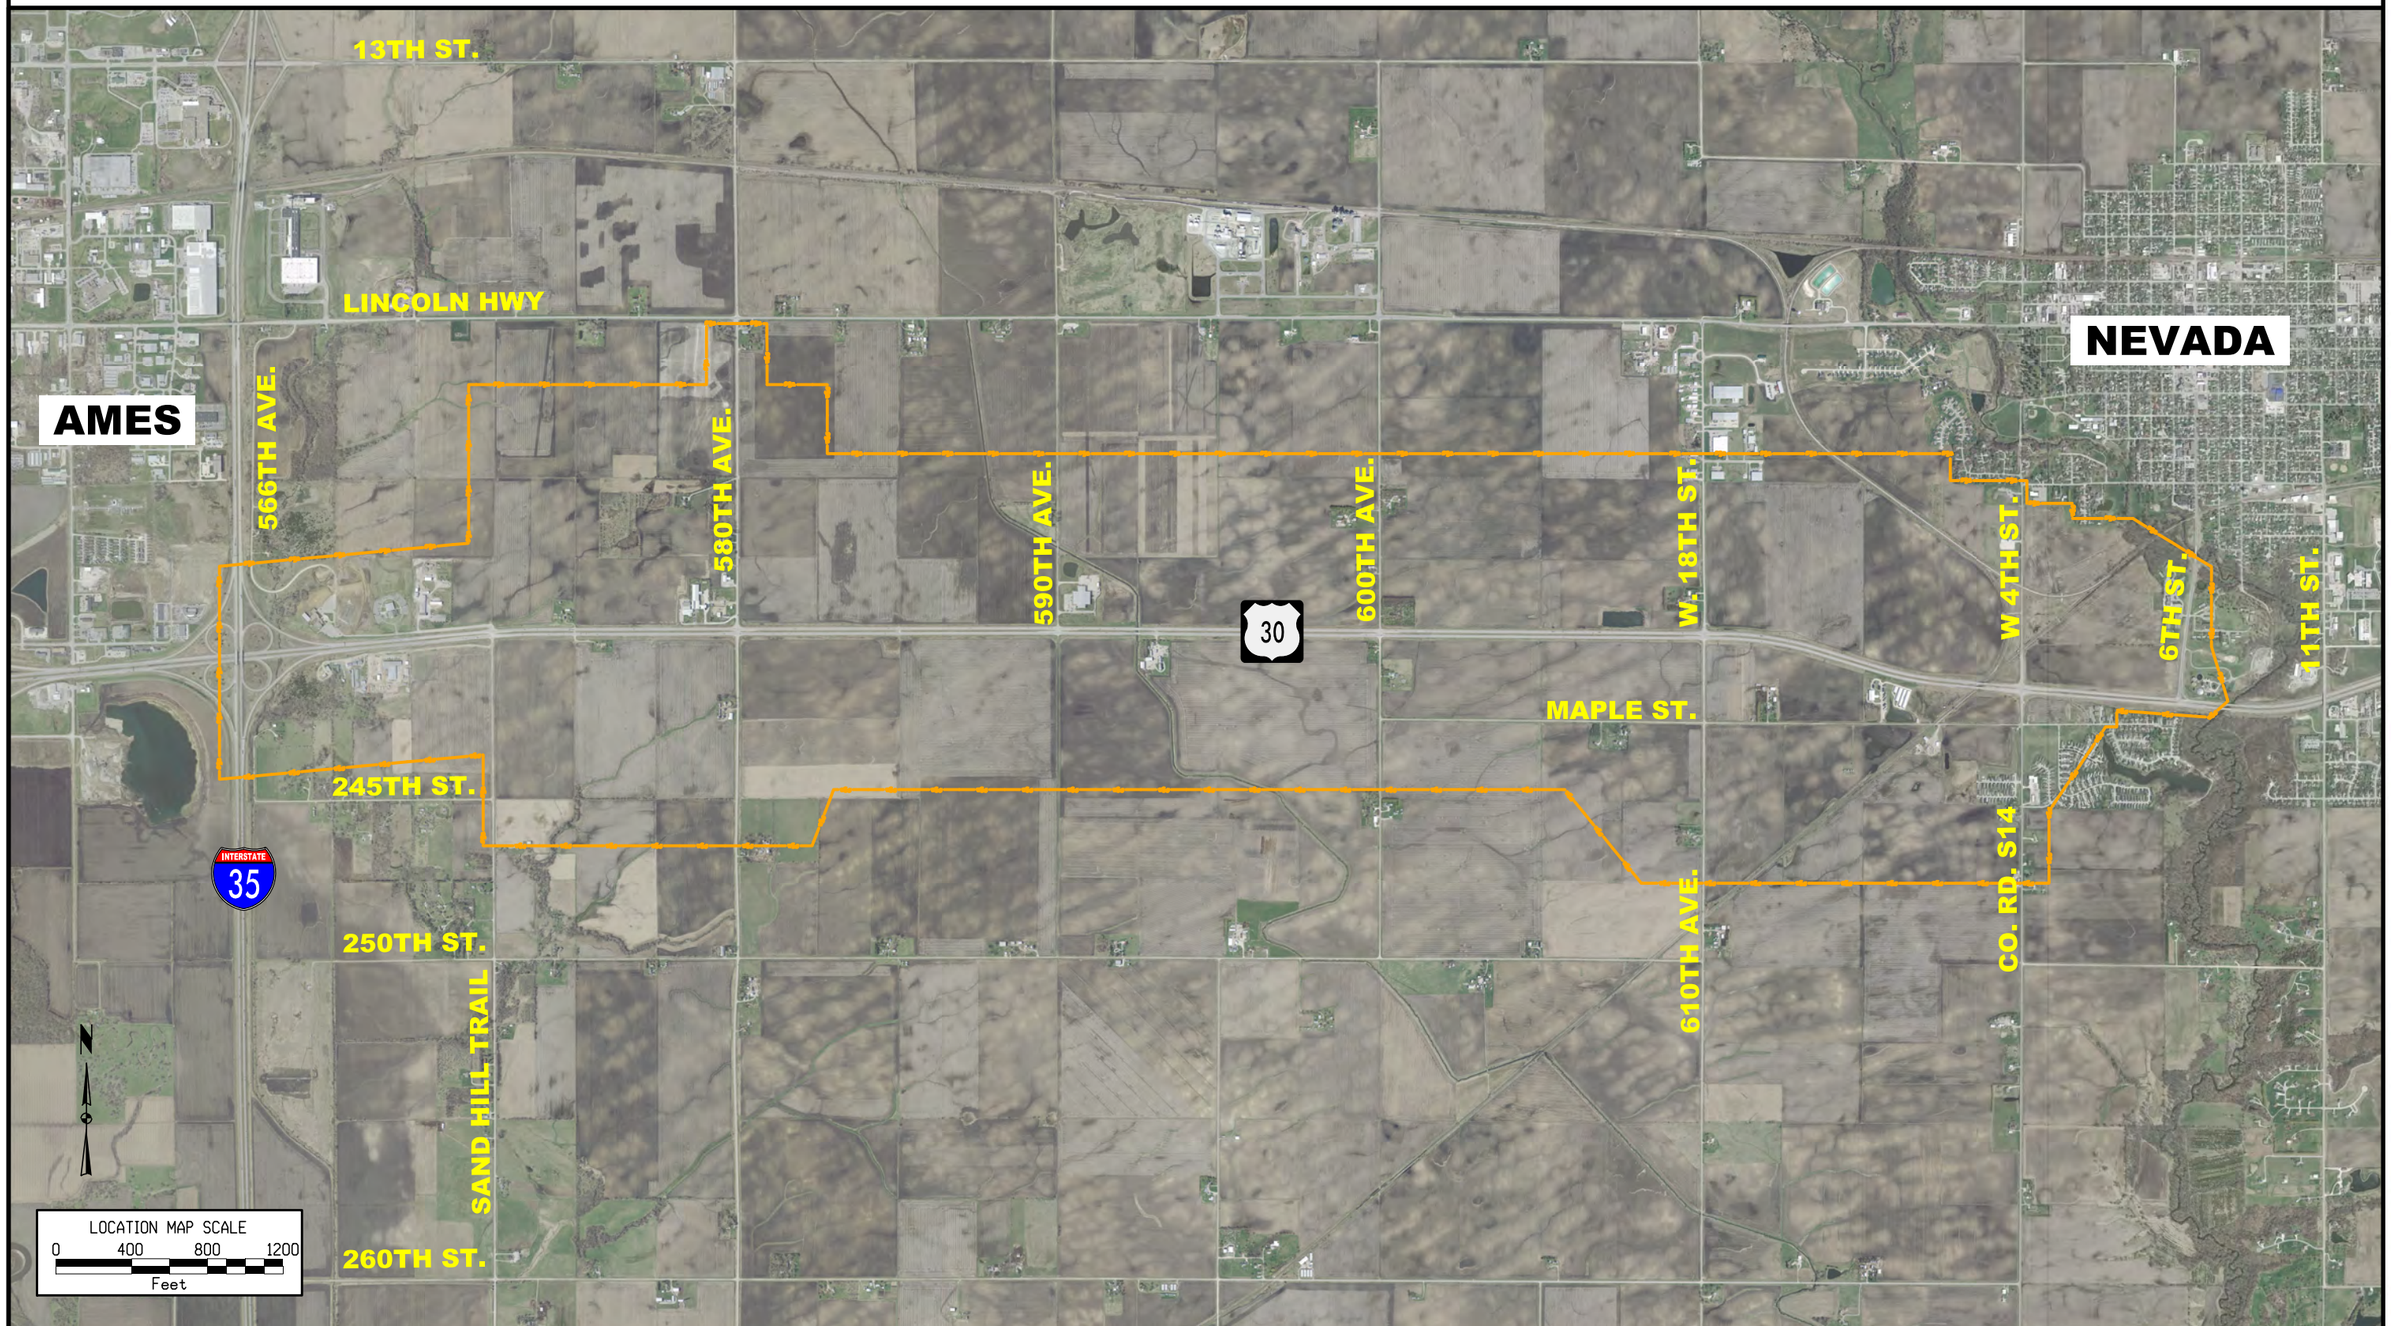

FILE NO.	ENGLISH	DESIGN TEAM Hofer\Brostrom	STORY COUNTY	PROJECT NUMBER NHSX-030-5(244)--3H-85	SHEET NUMBER 1

2:03:27 PM 9/2/2014 kbrostr pw:\\projectwise.dot.int.lan:PWMain\Documents\Projects\8503001013\OLE\Location\LocationDesign\85030244_displays.dsn