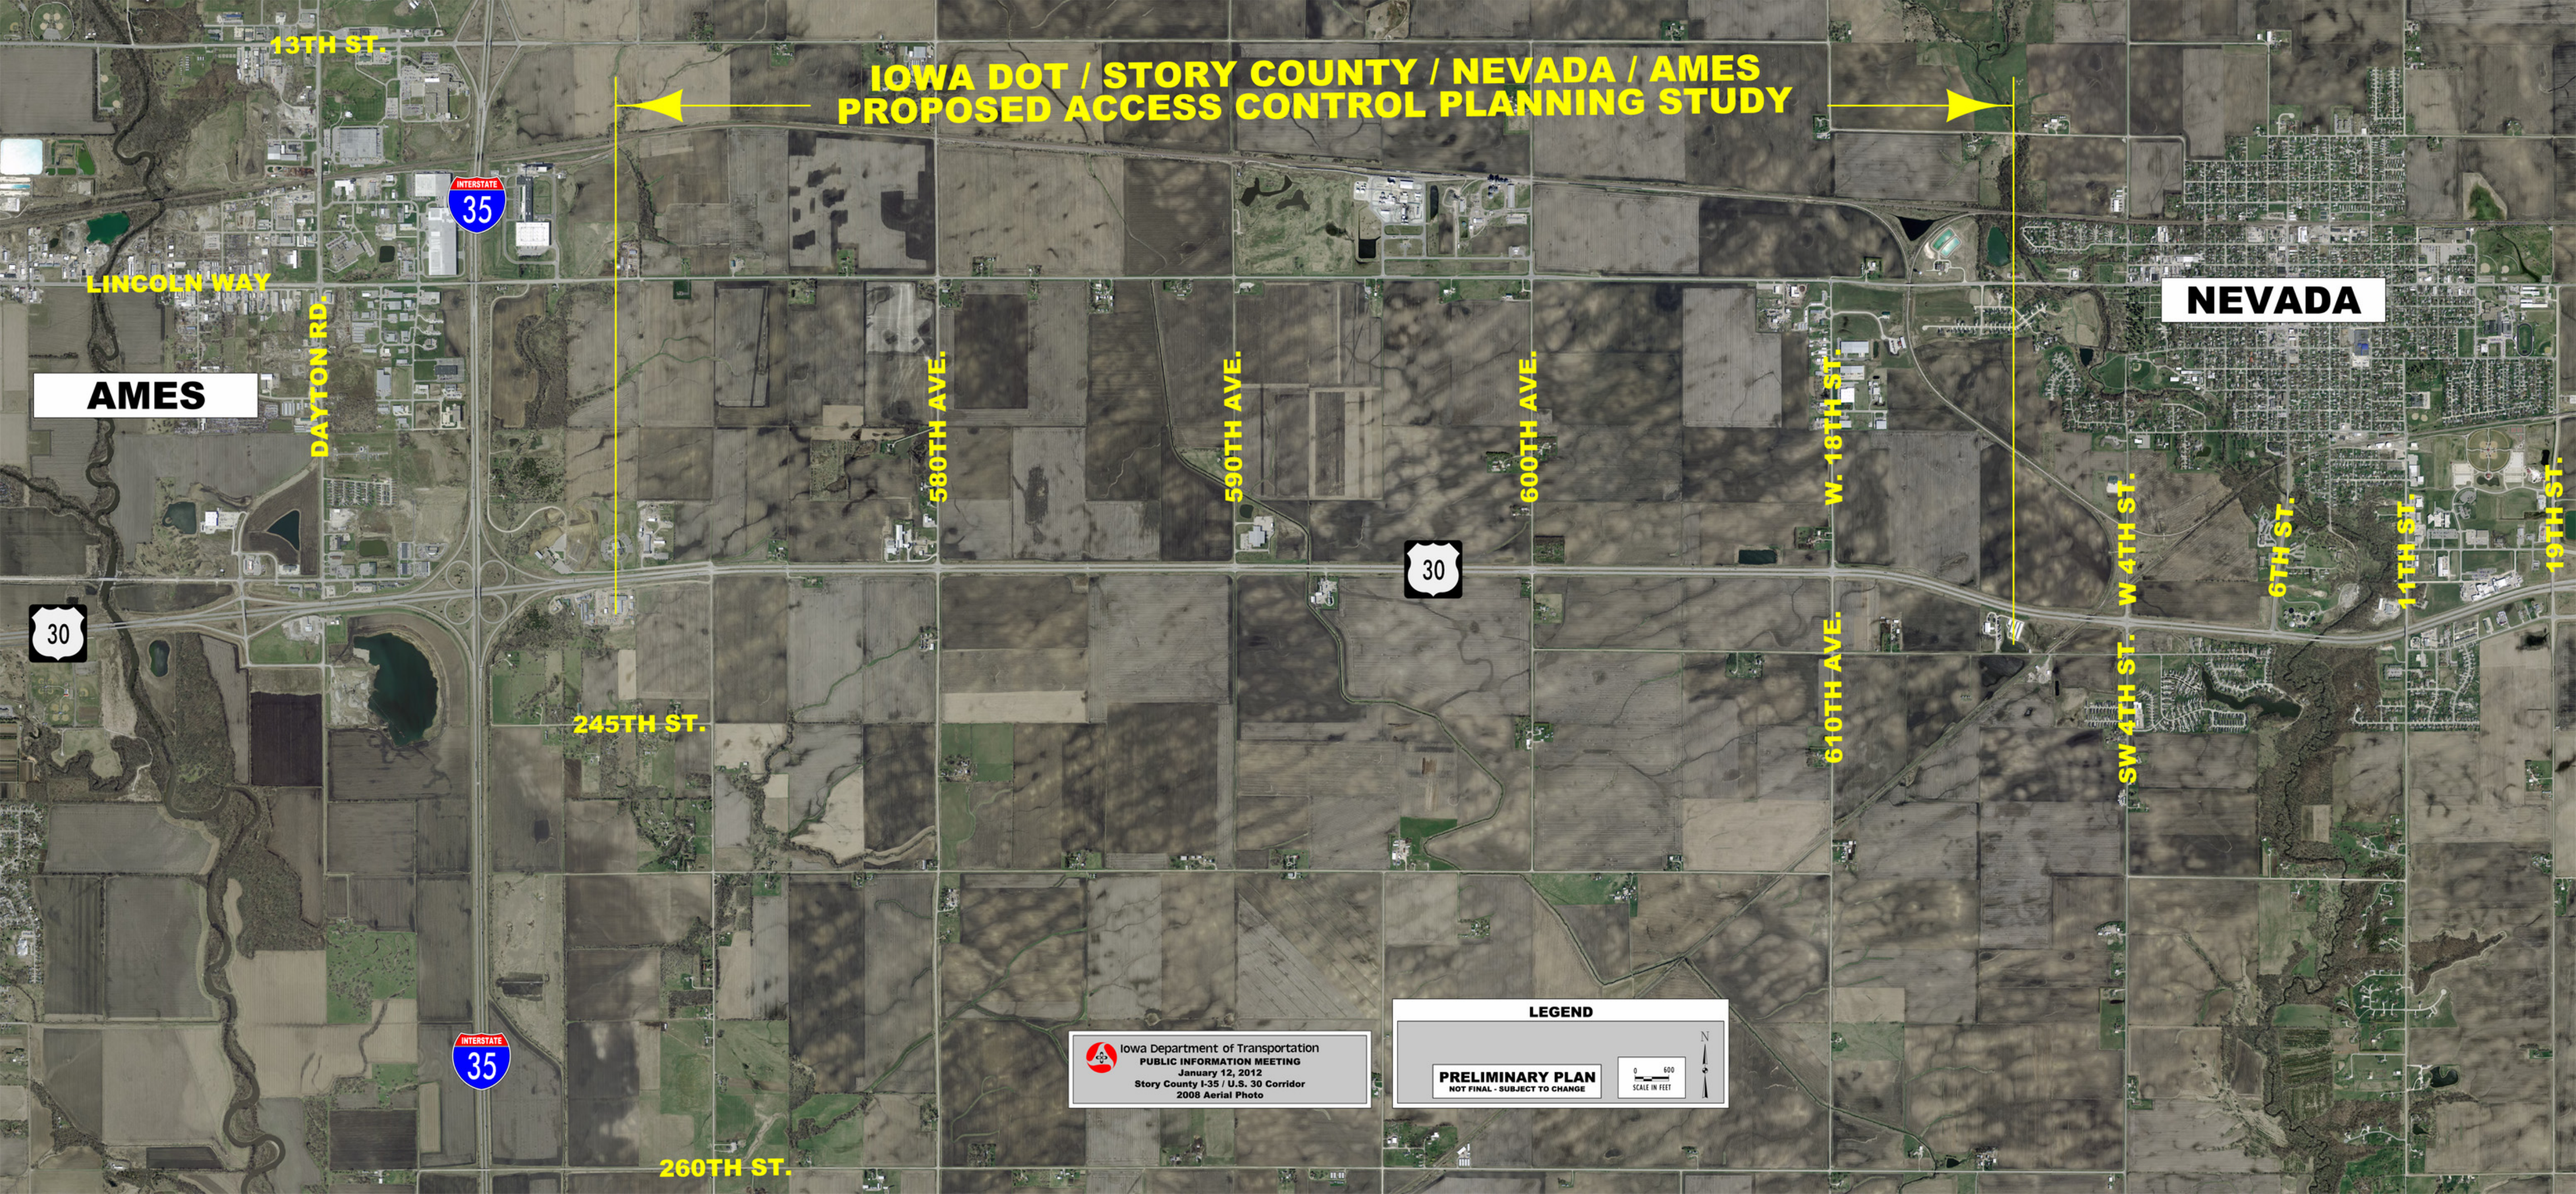
IOWA DOT / STORY COUNTY / NEVADA / AMES
PROPOSED ACCESS CONTROL PLANNING STUDY
13TH ST.
LINCOLN WAY
AMES
DAYTON RD.
INTERSTATE 35
30
245TH ST.
260TH ST.
580TH AVE.
590TH AVE.
600TH AVE.
610TH AVE.
W. 18TH ST.
NEVADA
SW 4TH ST.
W 4TH ST.
6TH ST.
11TH ST.
19TH ST.
Iowa Department of Transportation
PUBLIC INFORMATION MEETING
January 12, 2012
Story County I-35 / U.S. 30 Corridor
2008 Aerial Photo
LEGEND
PRELIMINARY PLAN
NOT FINAL - SUBJECT TO CHANGE
0 600
SCALE IN FEET
N