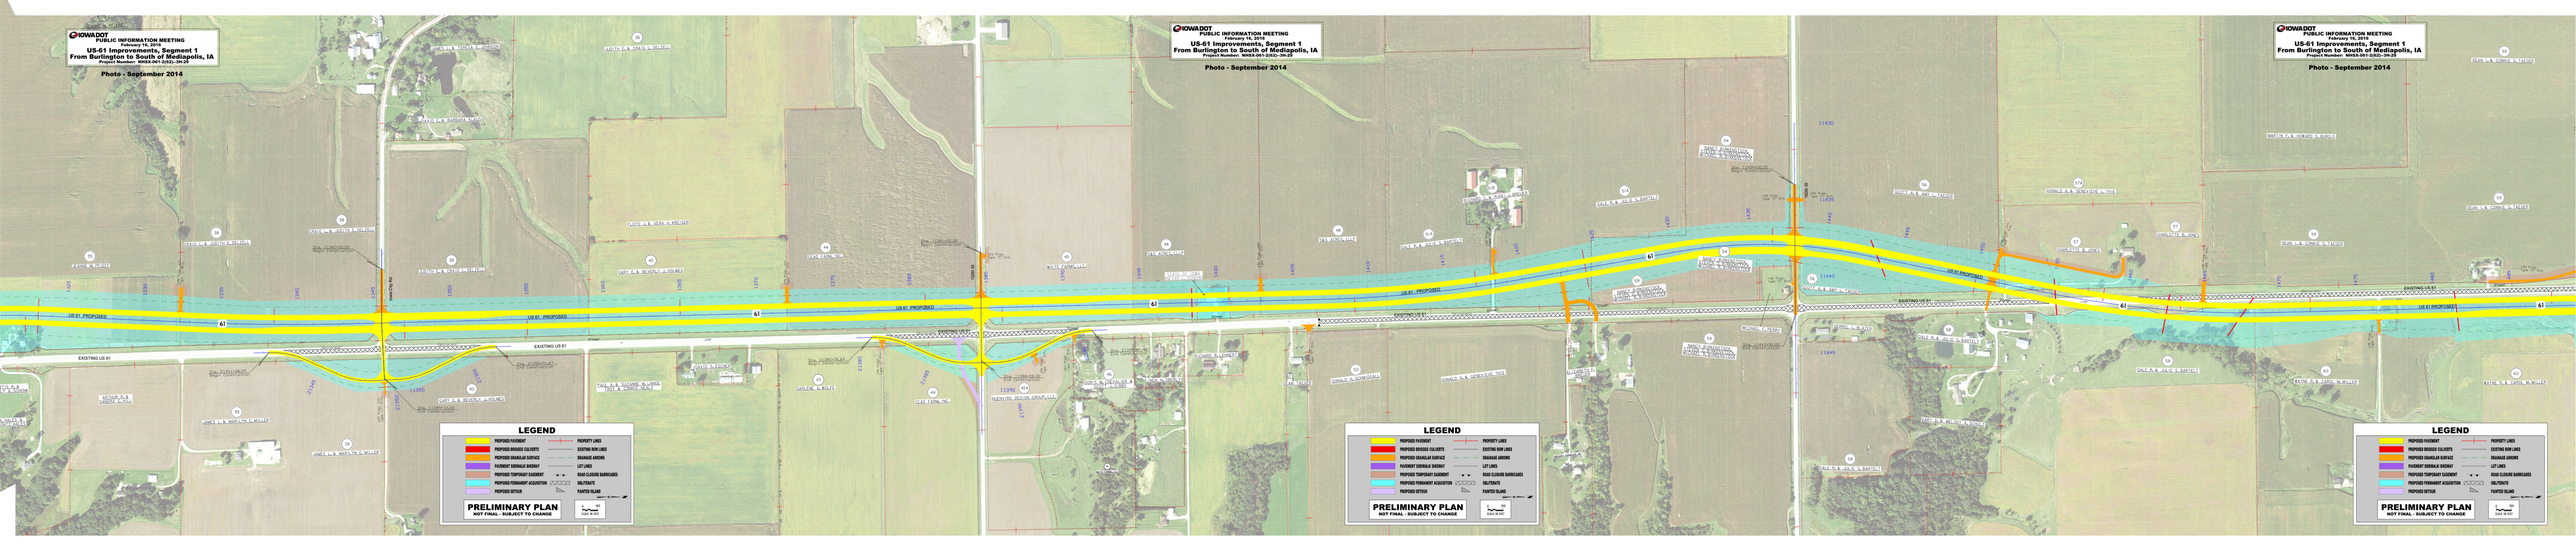
IOWA DOT
PUBLIC INFORMATION MEETING
February 10, 2015
US-61 Improvements, Segment 1
From Burlington to South of Mediapolis, IA
Project Number: BRRS-061-0(92)--2M-29
Photo - September 2014
LEGEND
PROPOSED PAVEMENT
PROPOSED BRIDGES CULVERTS
PROPOSED GRANULAR SURFACE
PAVEMENT SIGNALS SIDEWALK
PROPOSED TEMPORARY EASEMENT
PROPOSED PERMANENT ACQUISITION
PROPOSED DETOUR
PROPERTY LINES
EXISTING ROW LINES
DRAINAGE ARROWS
LOT LINES
ROAD CLOSURE BARRICADES
OBLITERATE
PAINTED ISLAND
PRELIMINARY PLAN
NOT FINAL - SUBJECT TO CHANGE
US 61 PROPOSED
EXISTING US 61