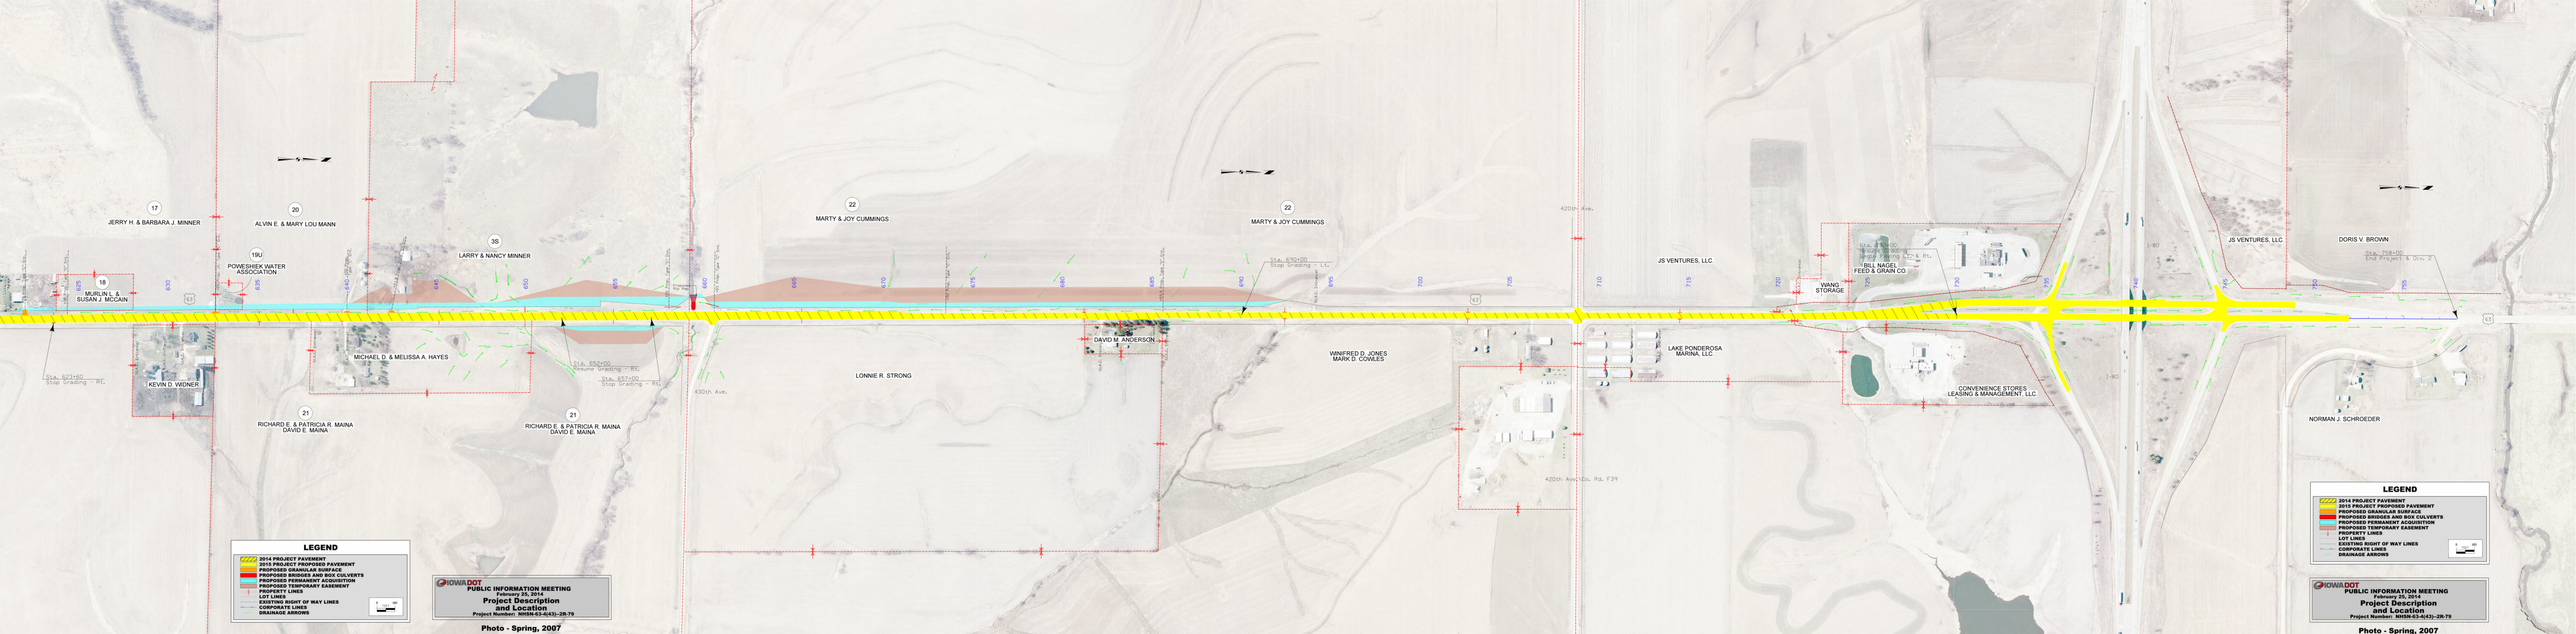
17
JERRY H. & BARBARA J. MINNER
20
ALVIN E. & MARY LOU MANN
19U
POWESHIEK WATER ASSOCIATION
18
MURLIN L. & SUSAN J. MCCAIN
3S
LARRY & NANCY MINNER
22
MARTY & JOY CUMMINGS
22
MARTY & JOY CUMMINGS
JS VENTURES, LLC
WANG STORAGE
BILL NAGEL FEED & GRAIN CO
JS VENTURES, LLC
DORIS V. BROWN
KEVIN D. WIDNER
MICHAEL D. & MELISSA A. HAYES
LONNIE R. STRONG
DAVID M. ANDERSON
WINFRED D. JONES
MARK D. COWLES
LAKE PONDEROSA MARINA, LLC
CONVENIENCE STORES LEASING & MANAGEMENT, LLC
NORMAN J. SCHROEDER
21
RICHARD E. & PATRICIA R. MAINA
DAVID E. MAINA
21
RICHARD E. & PATRICIA R. MAINA
DAVID E. MAINA
430th Ave.
420th Ave.
420th Ave./Co. Rd. F39
I-80
63
LEGEND
2014 PROJECT PAVEMENT
2015 PROJECT PROPOSED PAVEMENT
PROPOSED GRANULAR SURFACE
PROPOSED BRIDGES AND BOX CULVERTS
PROPOSED PERMANENT ACQUISITION
PROPOSED TEMPORARY EASEMENT
PROPERTY LINES
LOT LINES
EXISTING RIGHT OF WAY LINES
CORPORATE LINES
DRAINAGE ARROWS
IOWA DOT
PUBLIC INFORMATION MEETING
February 25, 2014
Project Description
and Location
Project Number: NHSN-63-0(43)--2B-79
Photo - Spring, 2007

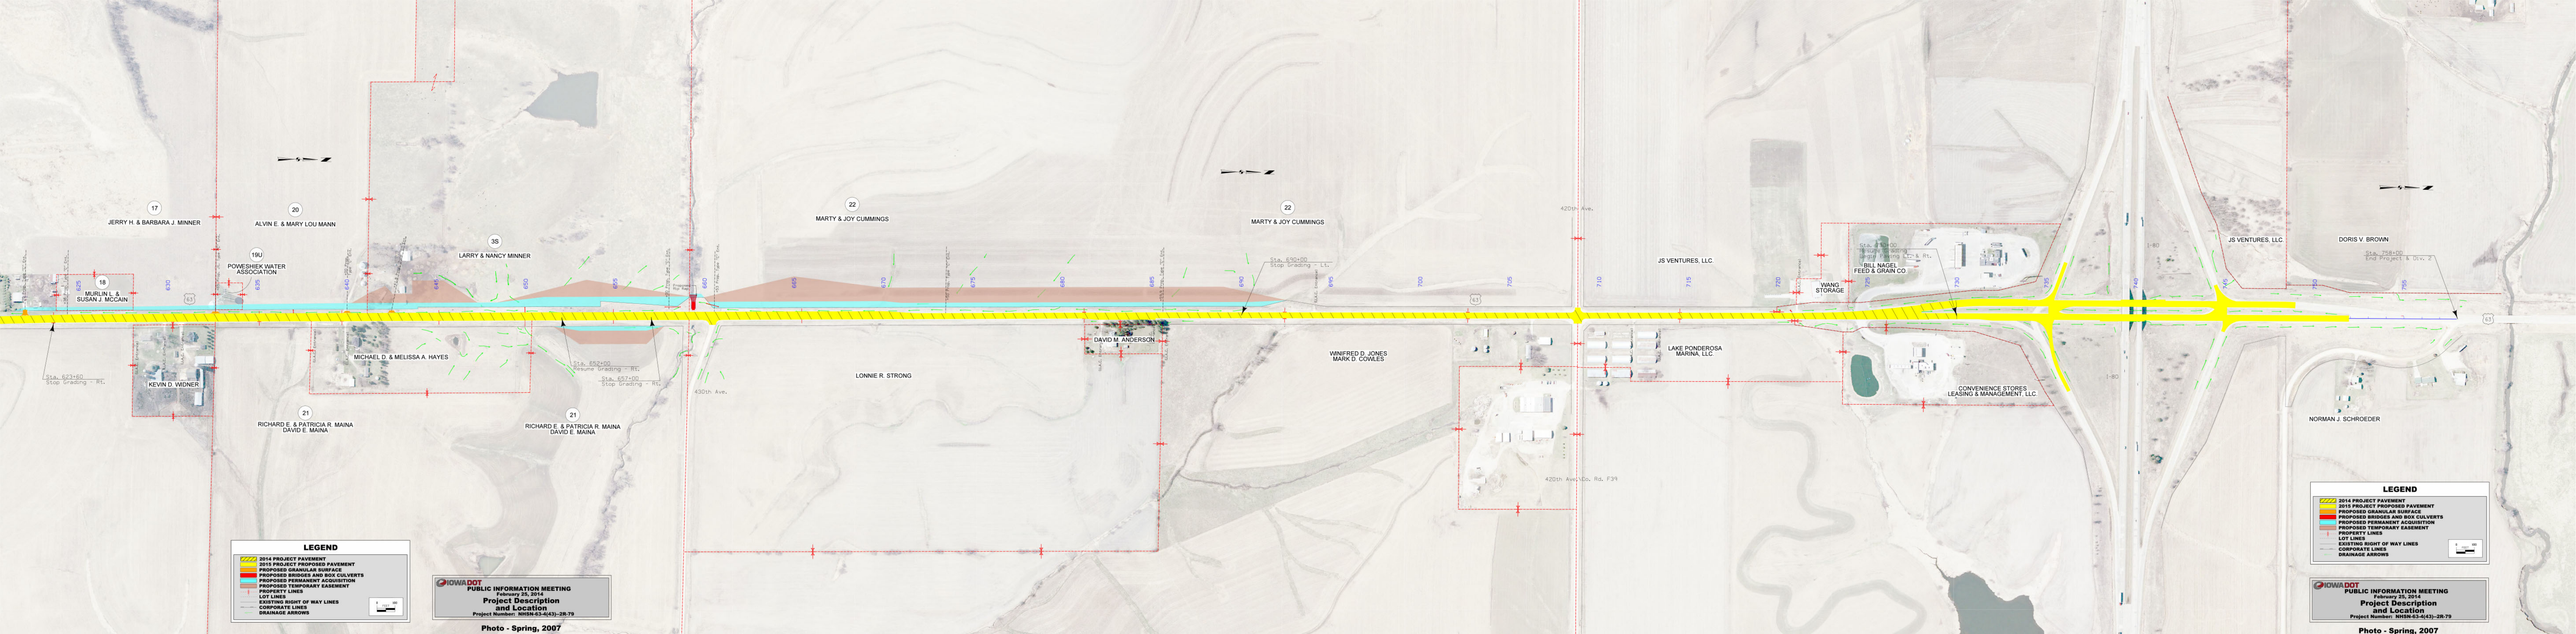
17
JERRY H. & BARBARA J. MINNER
20
ALVIN E. & MARY LOU MANN
19U
POWESHIEK WATER ASSOCIATION
18
MURLIN L. & SUSAN J. MCCAIN
3S
LARRY & NANCY MINNER
22
MARTY & JOY CUMMINGS
22
MARTY & JOY CUMMINGS
JS VENTURES, LLC
WANG STORAGE
BILL NAGEL FEED & GRAIN CO
JS VENTURES, LLC
DORIS V. BROWN
KEVIN D. WIDNER
MICHAEL D. & MELISSA A. HAYES
LONNIE R. STRONG
DAVID M. ANDERSON
WINFRED D. JONES
MARK D. COWLES
LAKE PONDEROSA MARINA, LLC
CONVENIENCE STORES LEASING & MANAGEMENT, LLC
NORMAN J. SCHROEDER
21
RICHARD E. & PATRICIA R. MAINA
DAVID E. MAINA
21
RICHARD E. & PATRICIA R. MAINA
DAVID E. MAINA
430th Ave.
420th Ave.
420th Ave./Co. Rd. F39
I-80
63
LEGEND
2014 PROJECT PAVEMENT
2015 PROJECT PROPOSED PAVEMENT
PROPOSED GRANULAR SURFACE
PROPOSED BRIDGES AND BOX CULVERTS
PROPOSED PERMANENT ACQUISITION
PROPOSED TEMPORARY EASEMENT
PROPERTY LINES
LOT LINES
EXISTING RIGHT OF WAY LINES
CORPORATE LINES
DRAINAGE ARROWS
IOWA DOT
PUBLIC INFORMATION MEETING
February 25, 2014
Project Description
and Location
Project Number: NHSN-63-0(43)--2B-79
Photo - Spring, 2007

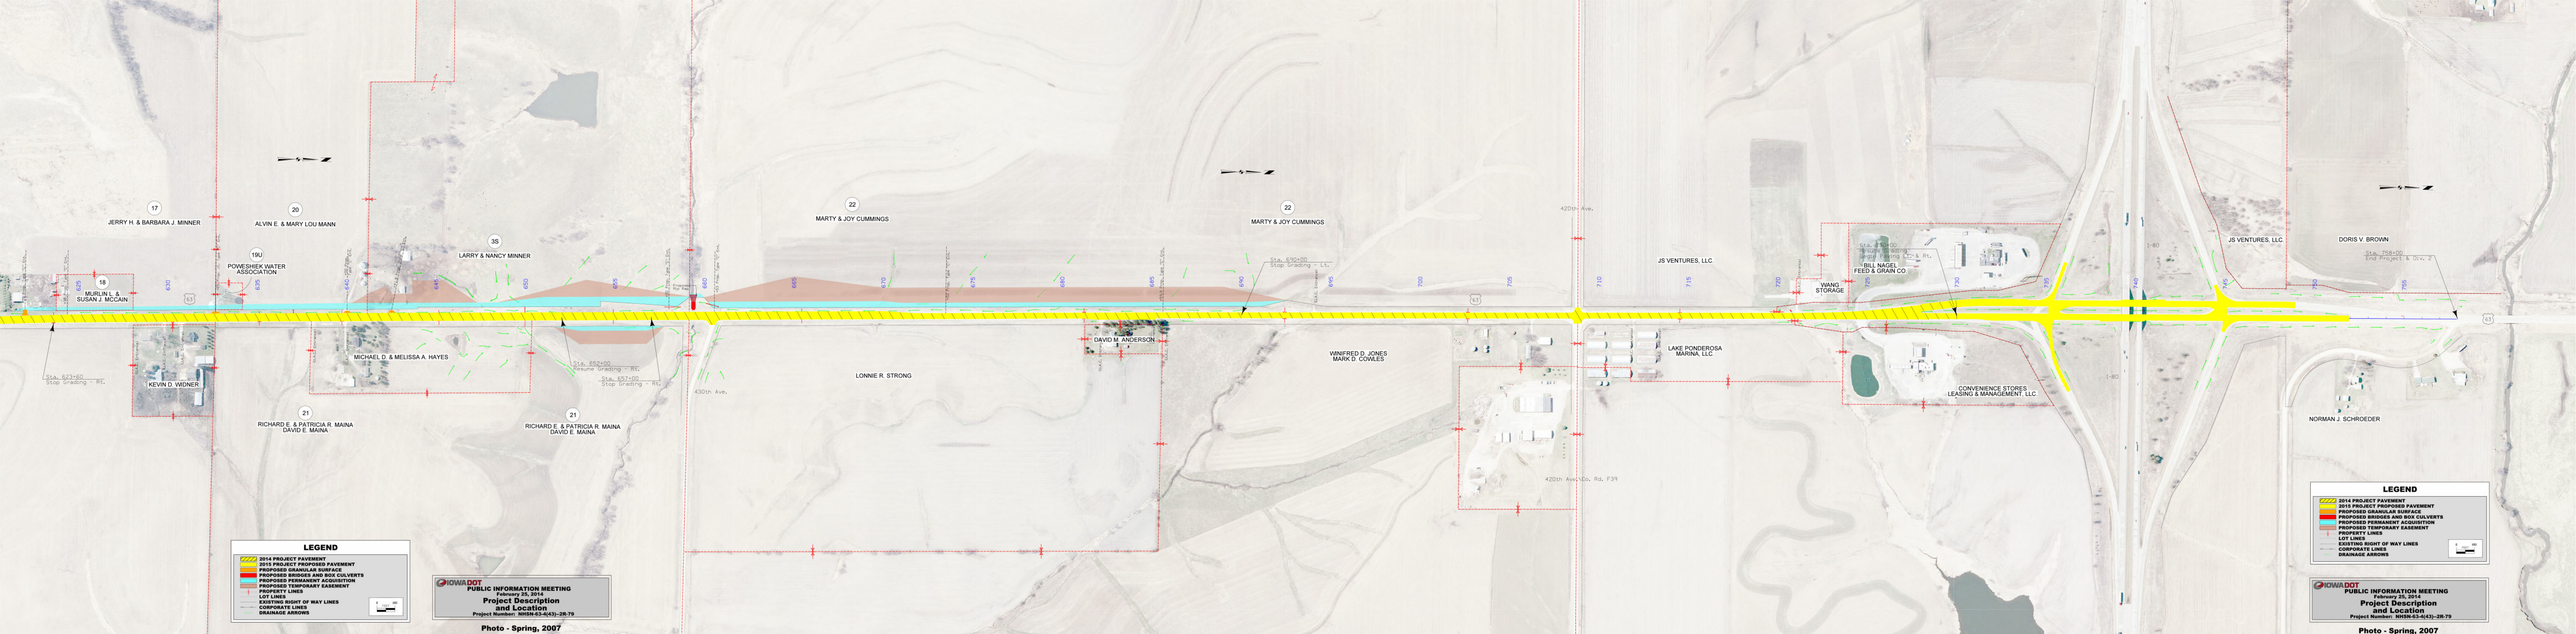
17
JERRY H. & BARBARA J. MINNER
20
ALVIN E. & MARY LOU MANN
19U
POWESHIEK WATER ASSOCIATION
18
MURLIN L. & SUSAN J. MCCAIN
3S
LARRY & NANCY MINNER
22
MARTY & JOY CUMMINGS
22
MARTY & JOY CUMMINGS
JS VENTURES, LLC
WANG STORAGE
BILL NAGEL FEED & GRAIN CO
JS VENTURES, LLC
DORIS V. BROWN
KEVIN D. WIDNER
MICHAEL D. & MELISSA A. HAYES
LONNIE R. STRONG
DAVID M. ANDERSON
WINFRED D. JONES
MARK D. COWLES
LAKE PONDEROSA MARINA, LLC
CONVENIENCE STORES LEASING & MANAGEMENT, LLC
NORMAN J. SCHROEDER
21
RICHARD E. & PATRICIA R. MAINA
DAVID E. MAINA
21
RICHARD E. & PATRICIA R. MAINA
DAVID E. MAINA
430th Ave.
420th Ave.
420th Ave./Co. Rd. F39
I-80
63
LEGEND
2014 PROJECT PAVEMENT
2015 PROJECT PROPOSED PAVEMENT
PROPOSED GRANULAR SURFACE
PROPOSED BRIDGES AND BOX CULVERTS
PROPOSED PERMANENT ACQUISITION
PROPOSED TEMPORARY EASEMENT
PROPERTY LINES
LOT LINES
EXISTING RIGHT OF WAY LINES
CORPORATE LINES
DRAINAGE ARROWS
IOWA DOT
PUBLIC INFORMATION MEETING
February 25, 2014
Project Description
and Location
Project Number: NHSN-63-0(43)--2B-79
Photo - Spring, 2007

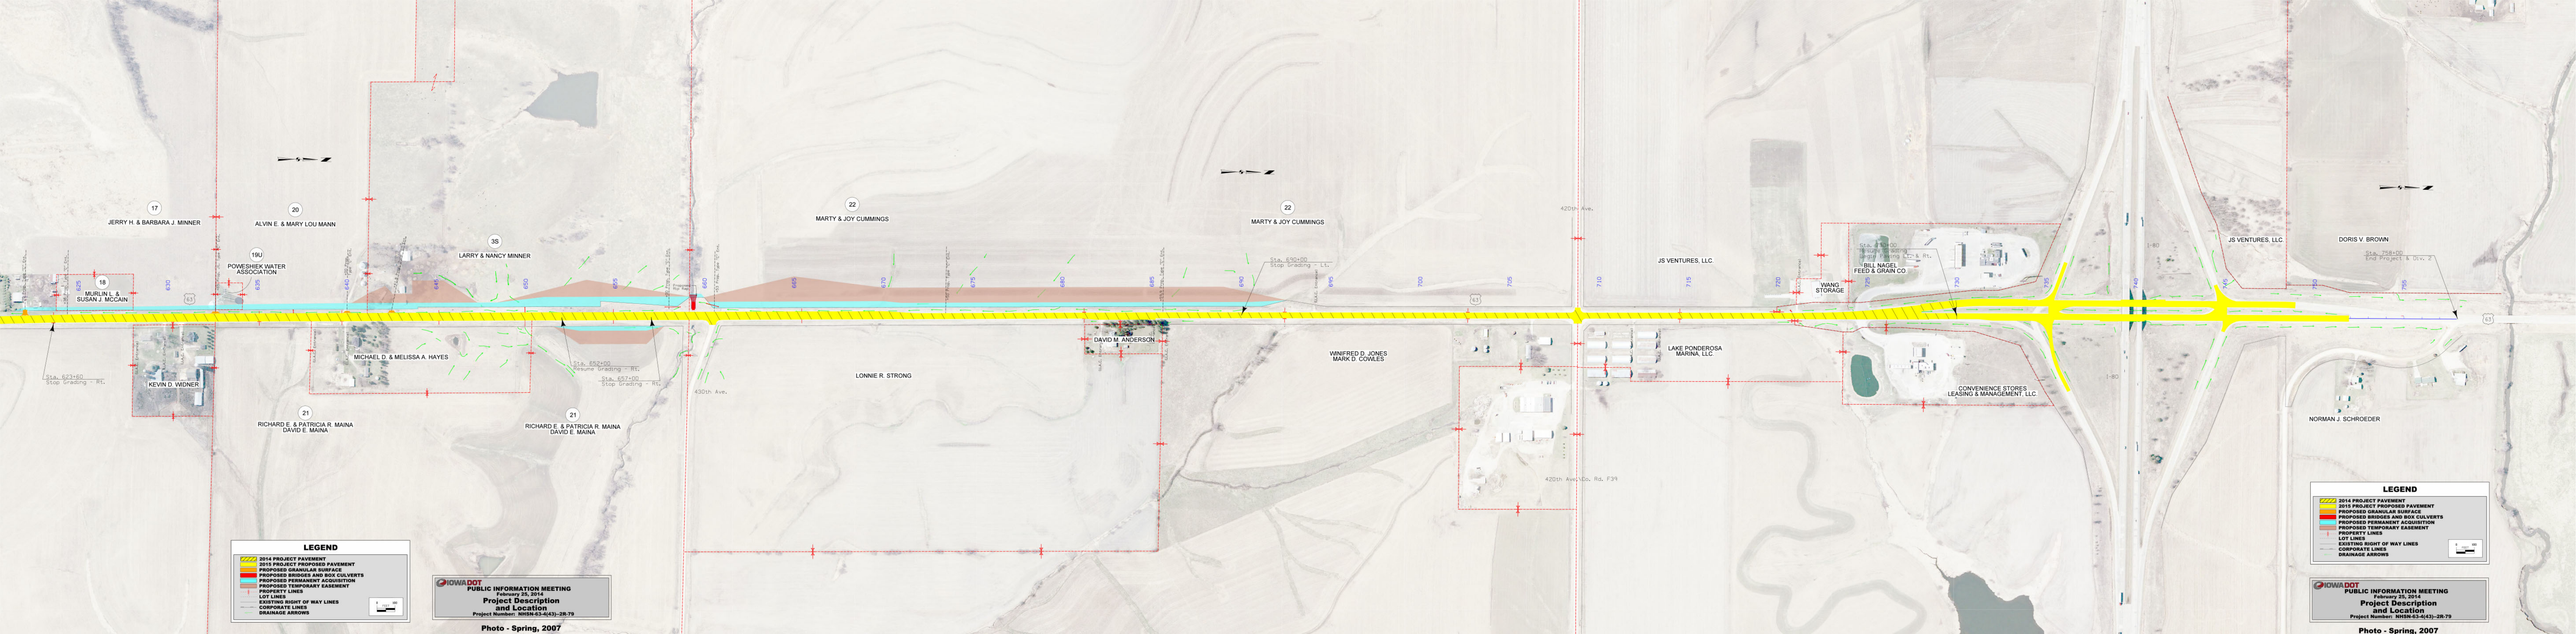
17
JERRY H. & BARBARA J. MINNER
20
ALVIN E. & MARY LOU MANN
19U
POWESHIEK WATER ASSOCIATION
18
MURLIN L. & SUSAN J. MCCAIN
3S
LARRY & NANCY MINNER
22
MARTY & JOY CUMMINGS
22
MARTY & JOY CUMMINGS
JS VENTURES, LLC
WANG STORAGE
BILL NAGEL FEED & GRAIN CO
JS VENTURES, LLC
DORIS V. BROWN
KEVIN D. WIDNER
MICHAEL D. & MELISSA A. HAYES
LONNIE R. STRONG
DAVID M. ANDERSON
WINFRED D. JONES
MARK D. COWLES
LAKE PONDEROSA MARINA, LLC
CONVENIENCE STORES LEASING & MANAGEMENT, LLC
NORMAN J. SCHROEDER
21
RICHARD E. & PATRICIA R. MAINA
DAVID E. MAINA
21
RICHARD E. & PATRICIA R. MAINA
DAVID E. MAINA
430th Ave.
420th Ave.
420th Ave./Co. Rd. F39
I-80
63
LEGEND
2014 PROJECT PAVEMENT
2015 PROJECT PROPOSED PAVEMENT
PROPOSED GRANULAR SURFACE
PROPOSED BRIDGES AND BOX CULVERTS
PROPOSED PERMANENT ACQUISITION
PROPOSED TEMPORARY EASEMENT
PROPERTY LINES
LOT LINES
EXISTING RIGHT OF WAY LINES
CORPORATE LINES
DRAINAGE ARROWS
IOWA DOT
PUBLIC INFORMATION MEETING
February 25, 2014
Project Description
and Location
Project Number: NHSN-63-0(43)--2B-79
Photo - Spring, 2007

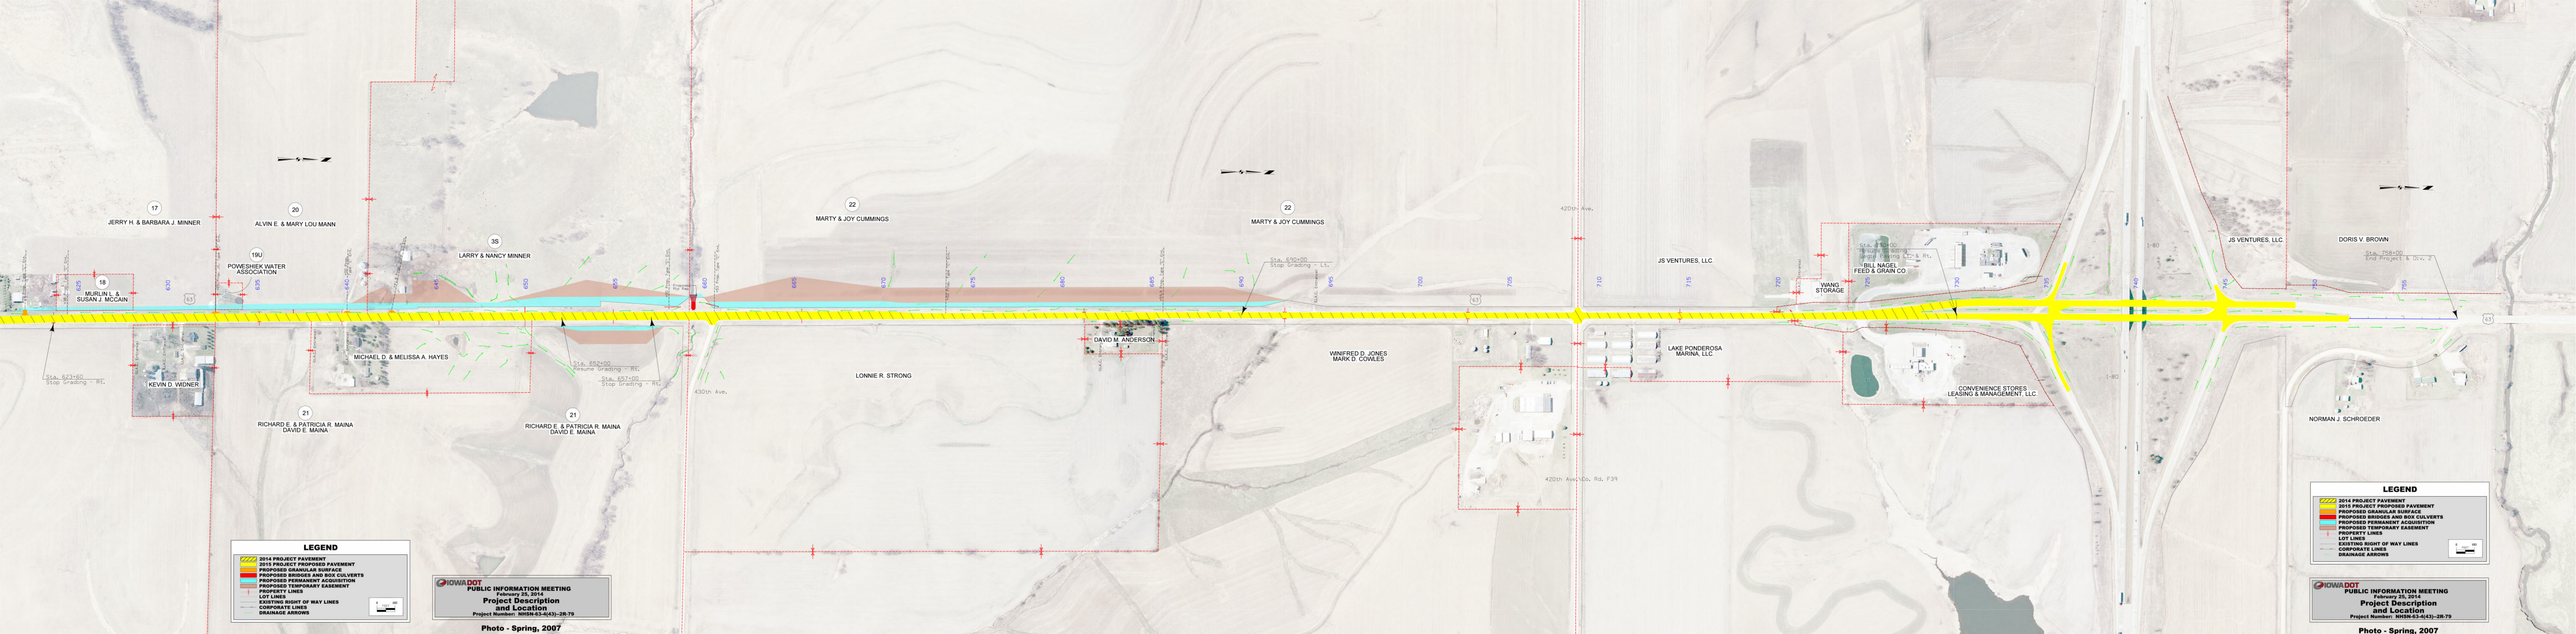
17
JERRY H. & BARBARA J. MINNER
20
ALVIN E. & MARY LOU MANN
19U
POWESHIEK WATER ASSOCIATION
18
MURLIN L. & SUSAN J. MCCAIN
3S
LARRY & NANCY MINNER
22
MARTY & JOY CUMMINGS
22
MARTY & JOY CUMMINGS
JS VENTURES, LLC
WANG STORAGE
BILL NAGEL FEED & GRAIN CO
JS VENTURES, LLC
DORIS V. BROWN
KEVIN D. WIDNER
MICHAEL D. & MELISSA A. HAYES
LONNIE R. STRONG
DAVID M. ANDERSON
WINFRED D. JONES
MARK D. COWLES
LAKE PONDEROSA MARINA, LLC
CONVENIENCE STORES LEASING & MANAGEMENT, LLC
NORMAN J. SCHROEDER
21
RICHARD E. & PATRICIA R. MAINA
DAVID E. MAINA
21
RICHARD E. & PATRICIA R. MAINA
DAVID E. MAINA
430th Ave.
420th Ave.
420th Ave./Co. Rd. F39
I-80
63
LEGEND
2014 PROJECT PAVEMENT
2015 PROJECT PROPOSED PAVEMENT
PROPOSED GRANULAR SURFACE
PROPOSED BRIDGES AND BOX CULVERTS
PROPOSED PERMANENT ACQUISITION
PROPOSED TEMPORARY EASEMENT
PROPERTY LINES
LOT LINES
EXISTING RIGHT OF WAY LINES
CORPORATE LINES
DRAINAGE ARROWS
IOWA DOT
PUBLIC INFORMATION MEETING
February 25, 2014
Project Description
and Location
Project Number: NHSN-63-0(43)--2B-79
Photo - Spring, 2007