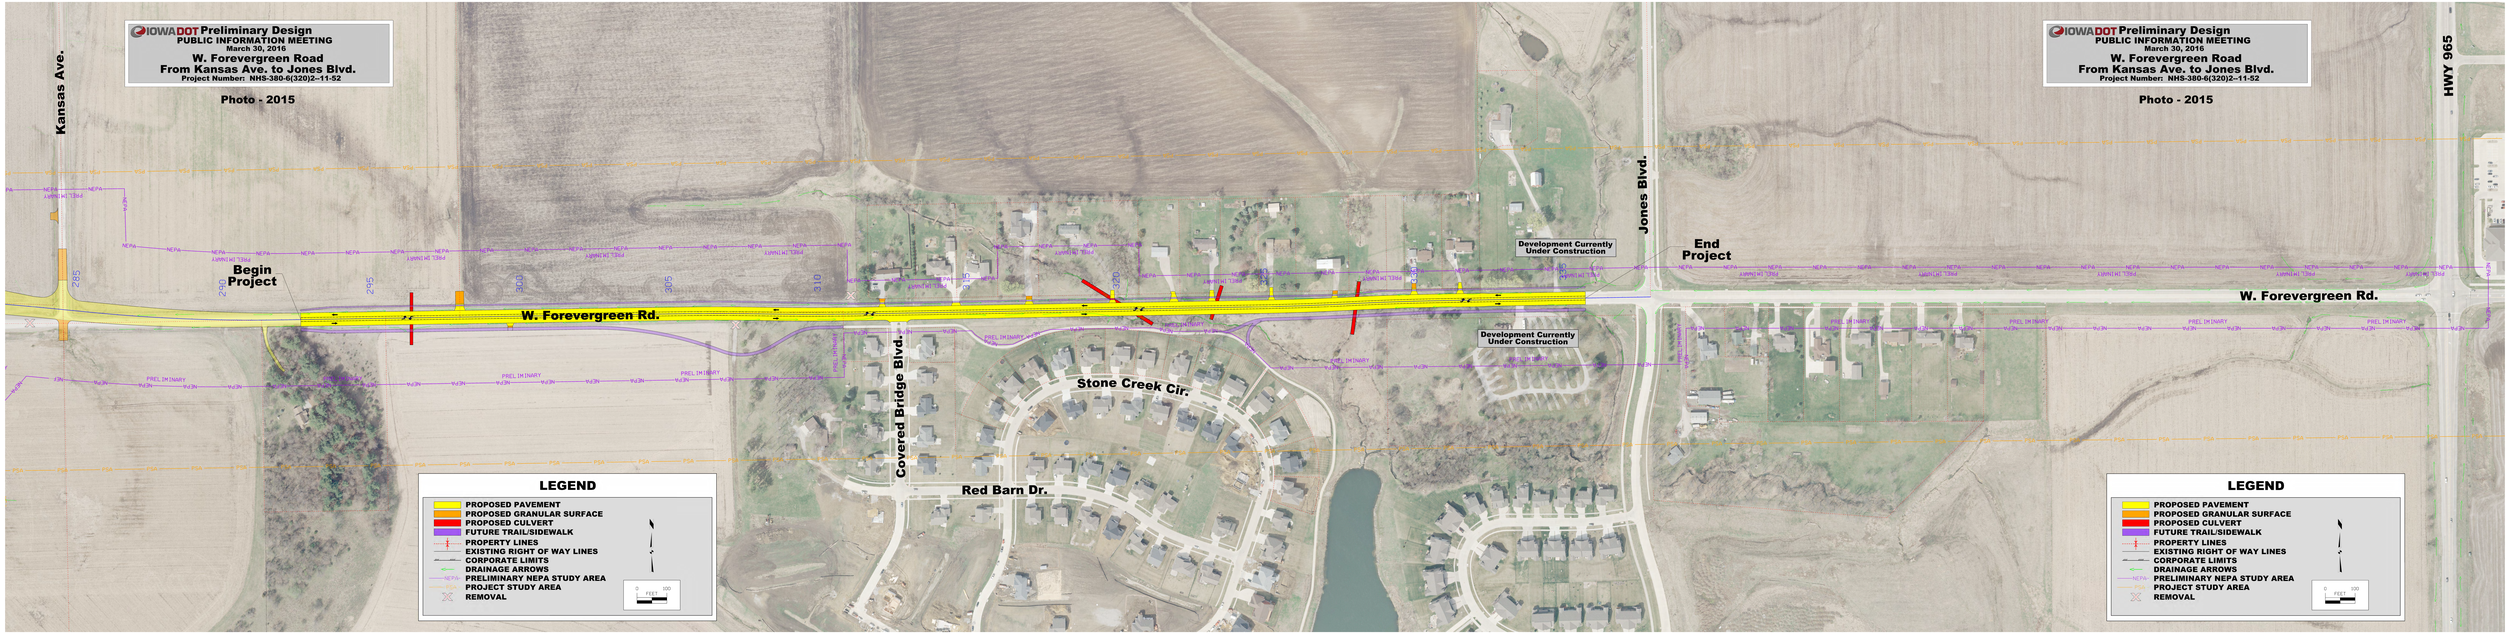
IOWA DOT Preliminary Design
PUBLIC INFORMATION MEETING
March 30, 2016
W. Forevergreen Road
From Kansas Ave. to Jones Blvd.
Project Number: NHS-380-6(320)2--11-52
Photo - 2015
Kansas Ave.
Begin Project
W. Forevergreen Rd.
Covered Bridge Blvd.
Stone Creek Cir.
Red Barn Dr.
Development Currently Under Construction
Development Currently Under Construction
Jones Blvd.
End Project
HWY 965
LEGEND
PROPOSED PAVEMENT
PROPOSED GRANULAR SURFACE
PROPOSED CULVERT
FUTURE TRAIL/SIDEWALK
PROPERTY LINES
EXISTING RIGHT OF WAY LINES
CORPORATE LIMITS
DRAINAGE ARROWS
PRELIMINARY NEPA STUDY AREA
PROJECT STUDY AREA
REMOVAL
0
100
FEET