IOWA DOT

PUBLIC INFORMATION MEETING
April 25, 2016

PCC Reconstruction and PCC Sidewalks on IA 3 in the City of Waverly

Project Number: NHSN-003-6(63)220-2R--09

Photo - Spring, 2013

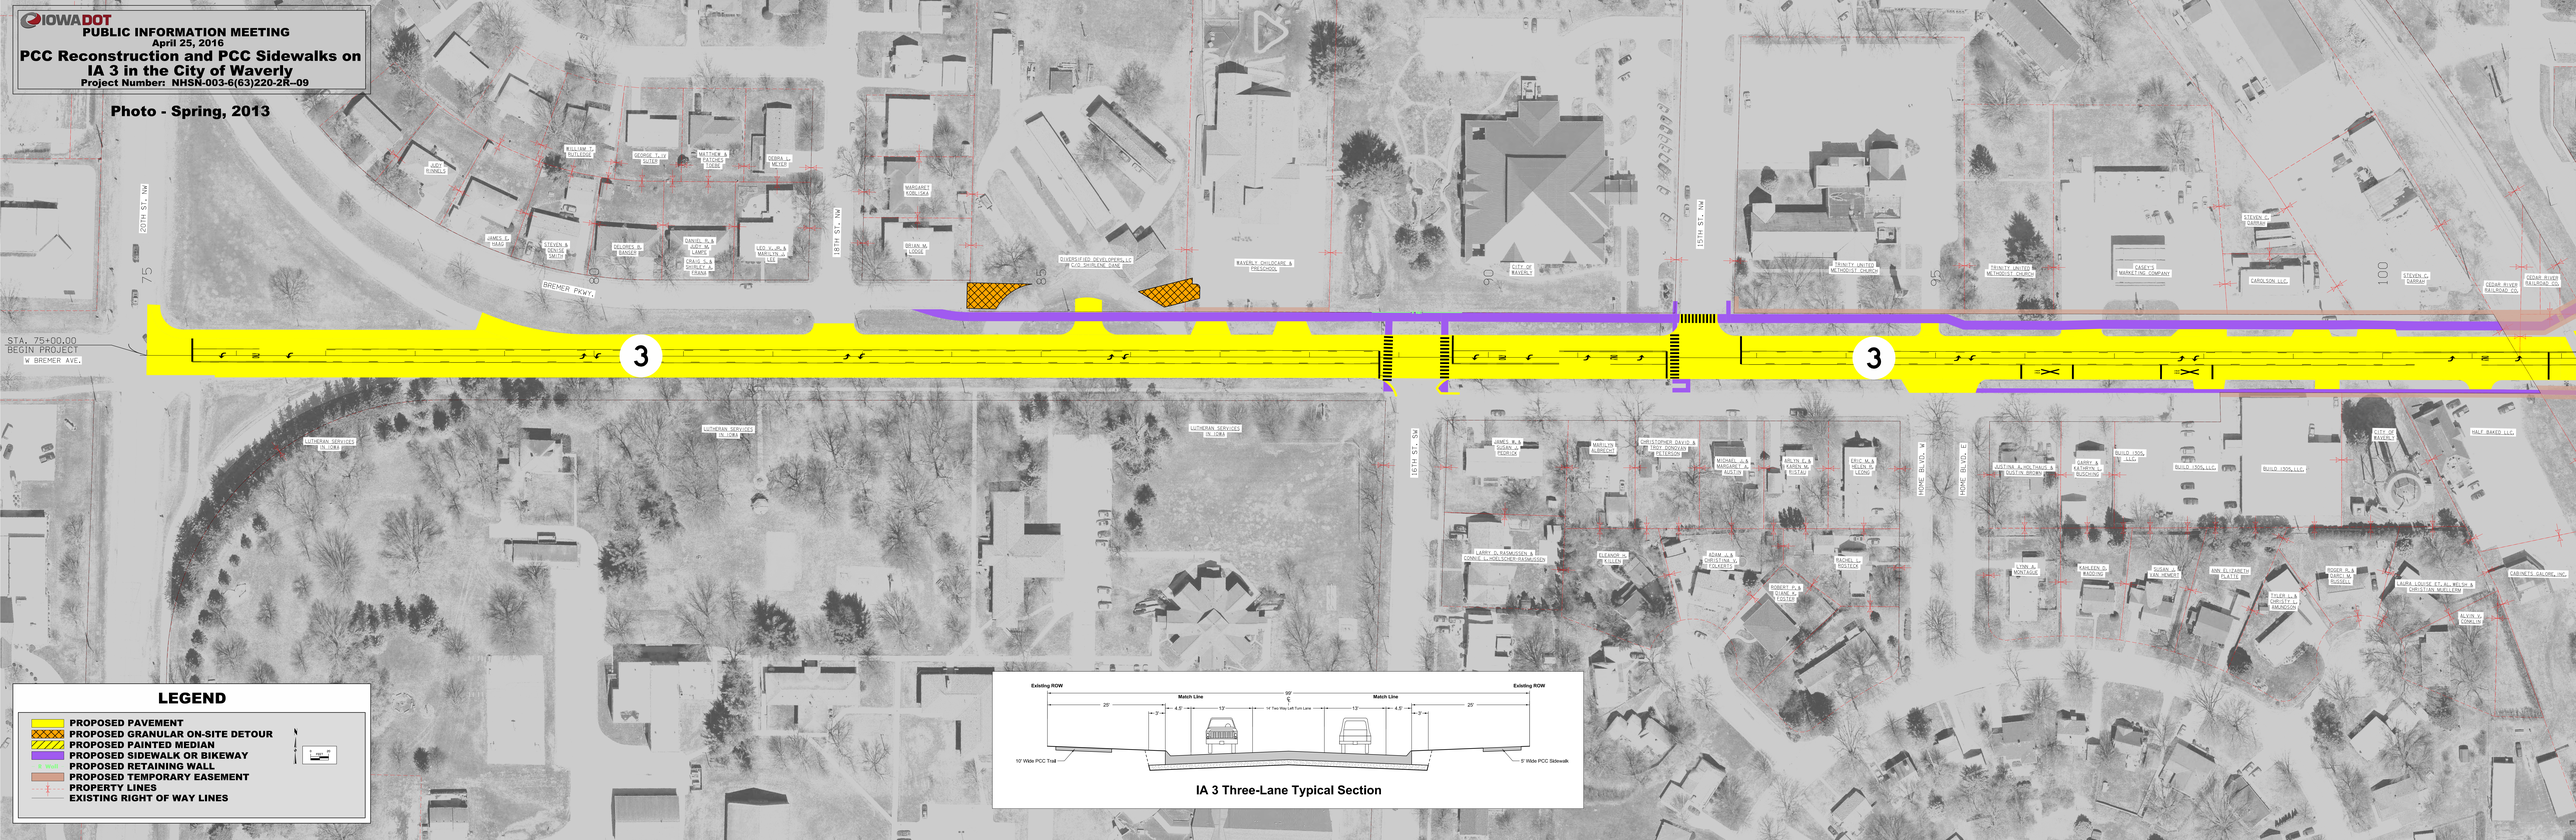

LEGEND

- PROPOSED PAVEMENT
- PROPOSED GRANULAR ON-SITE DETOUR
- PROPOSED PAINTED MEDIAN
- PROPOSED SIDEWALK OR BIKEWAY
- PROPOSED RETAINING WALL
- PROPOSED TEMPORARY EASEMENT
- PROPERTY LINES
- EXISTING RIGHT OF WAY LINES

IA 3 Three-Lane Typical Section