EXISTING ROW

EXISTING ROW

EXISTING ROW

PROPOSED ROW

EXISTING ROW

ADDITIONAL ROW REQUIRED

82' MEDIAN

PROPOSED WESTBOUND

PROPOSED EASTBOUND

150' - Actual Project Dimension varies from 100' to 200'

EXISTING US 30

EXISTING GROUND

U.S. 30 BENTON COUNTY - ALTERNATIVE 1
FILL SECTION

EXISTING ROW

EXISTING ROW

EXISTING ROW

ADDITIONAL ROW REQUIRED

PROPOSED ROW

150' - Actual Project Dimension varies from 100' to 200'

EXISTING US 30

EXISTING GROUND

82' MEDIAN

PROPOSED WESTBOUND

PROPOSED EASTBOUND
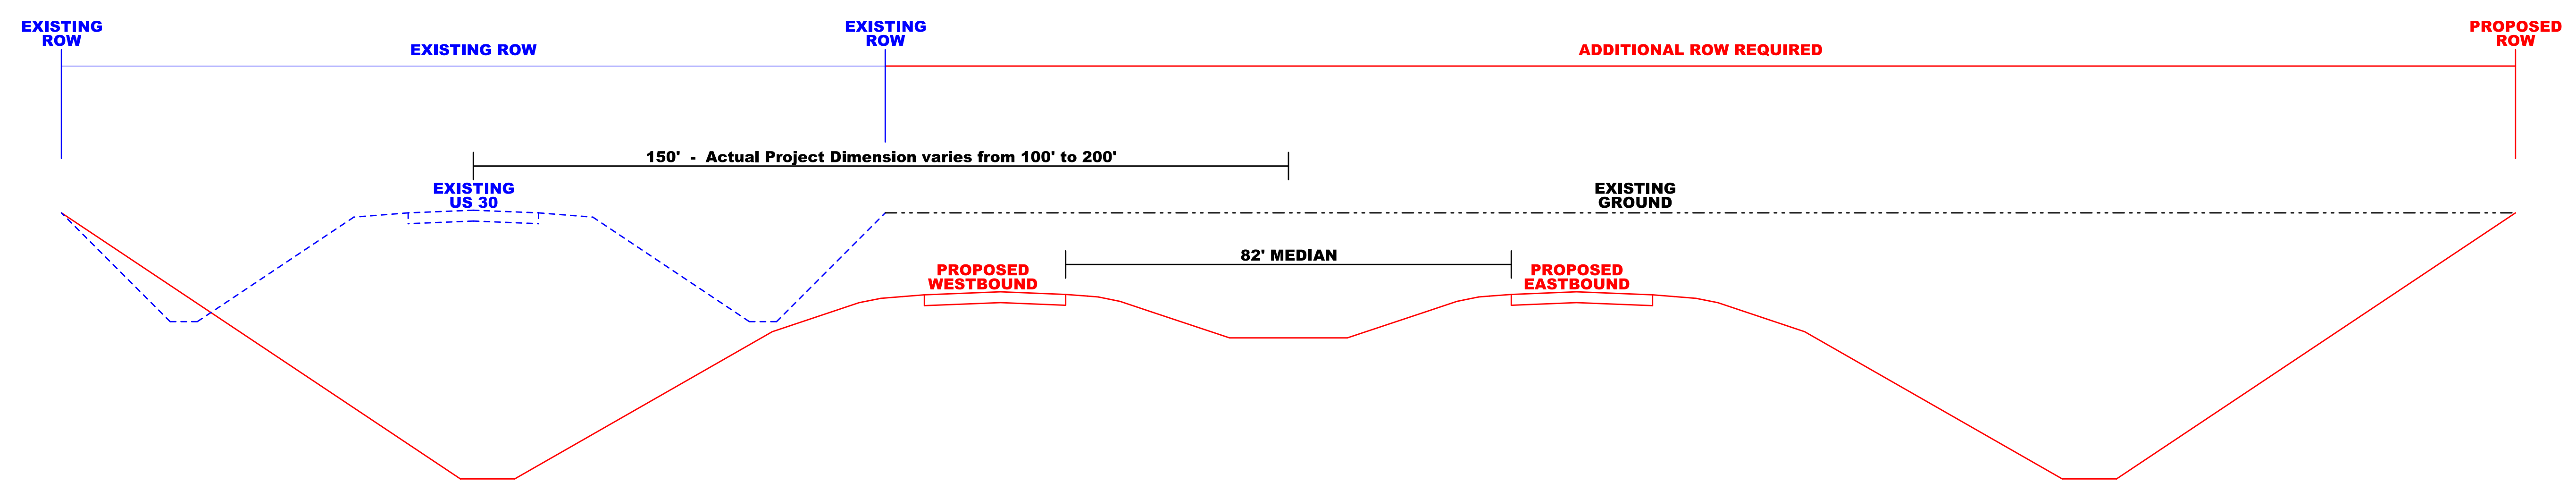
U.S. 30 BENTON COUNTY - ALTERNATIVE 1
CUT SECTION

Iowa Department of Transportation