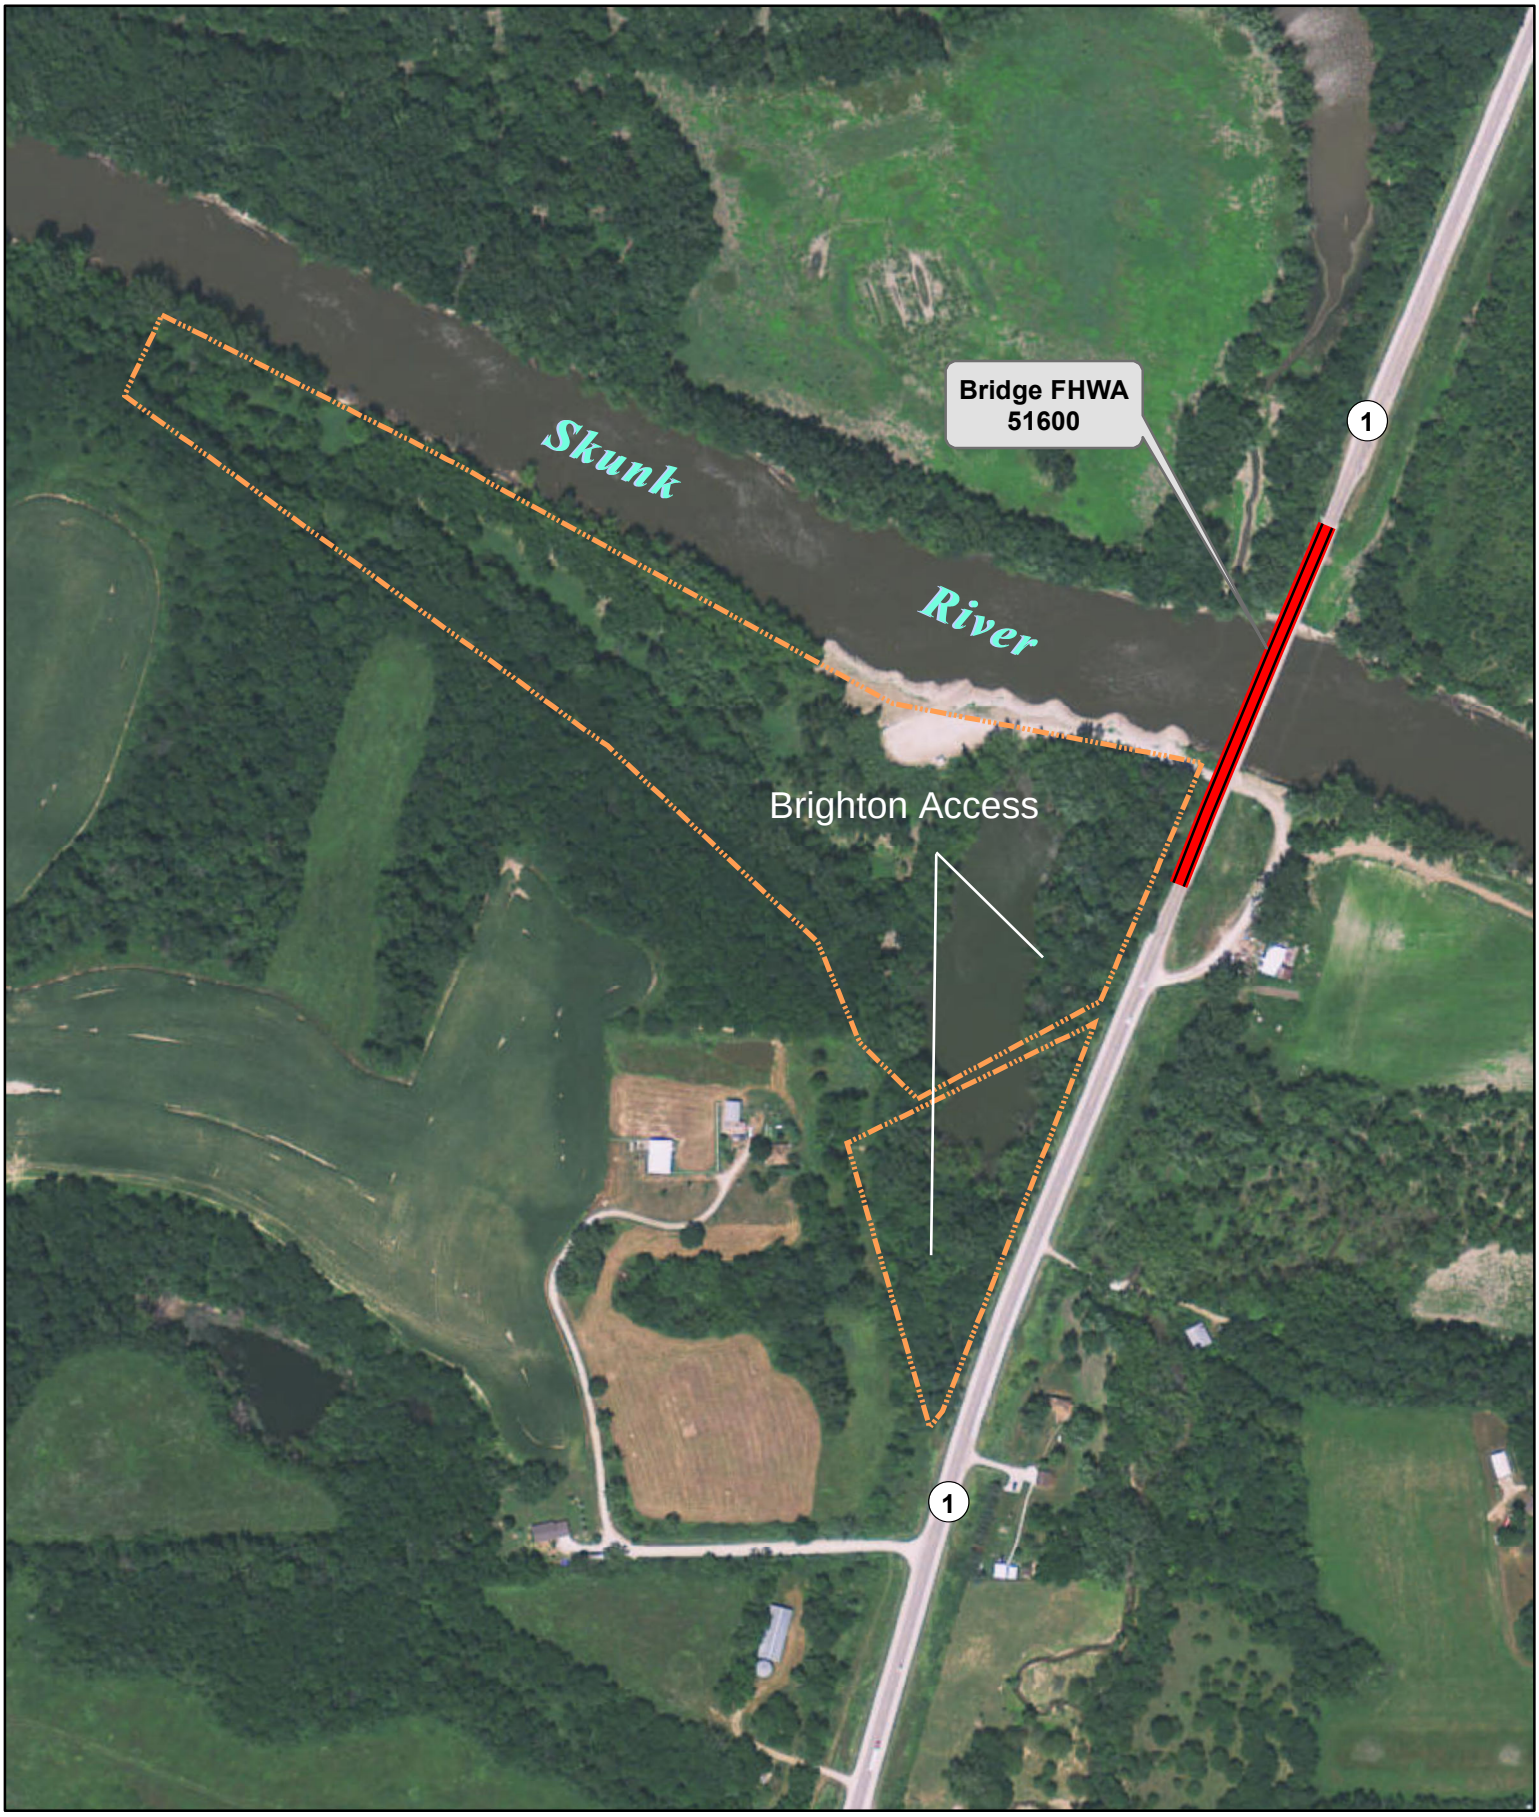

Iowa Department of Transportation

Highway 1 Bridge Replacement
Washington County, IA

N
W E
S

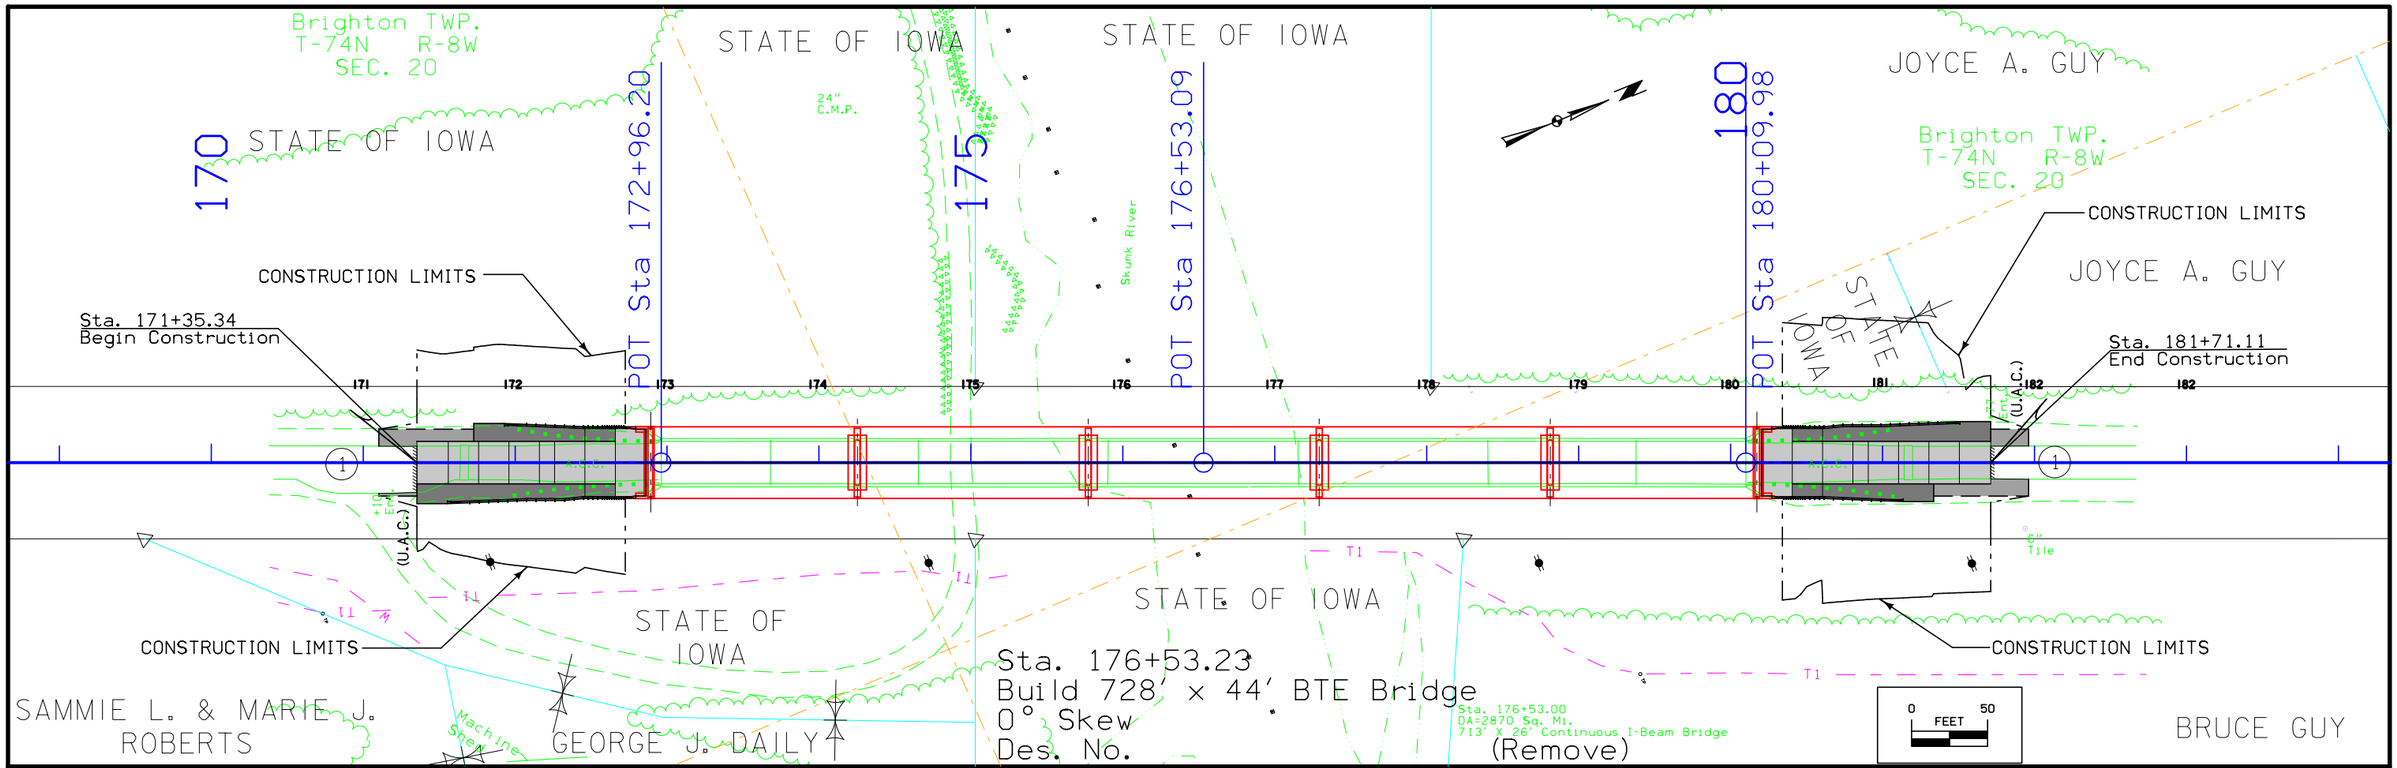

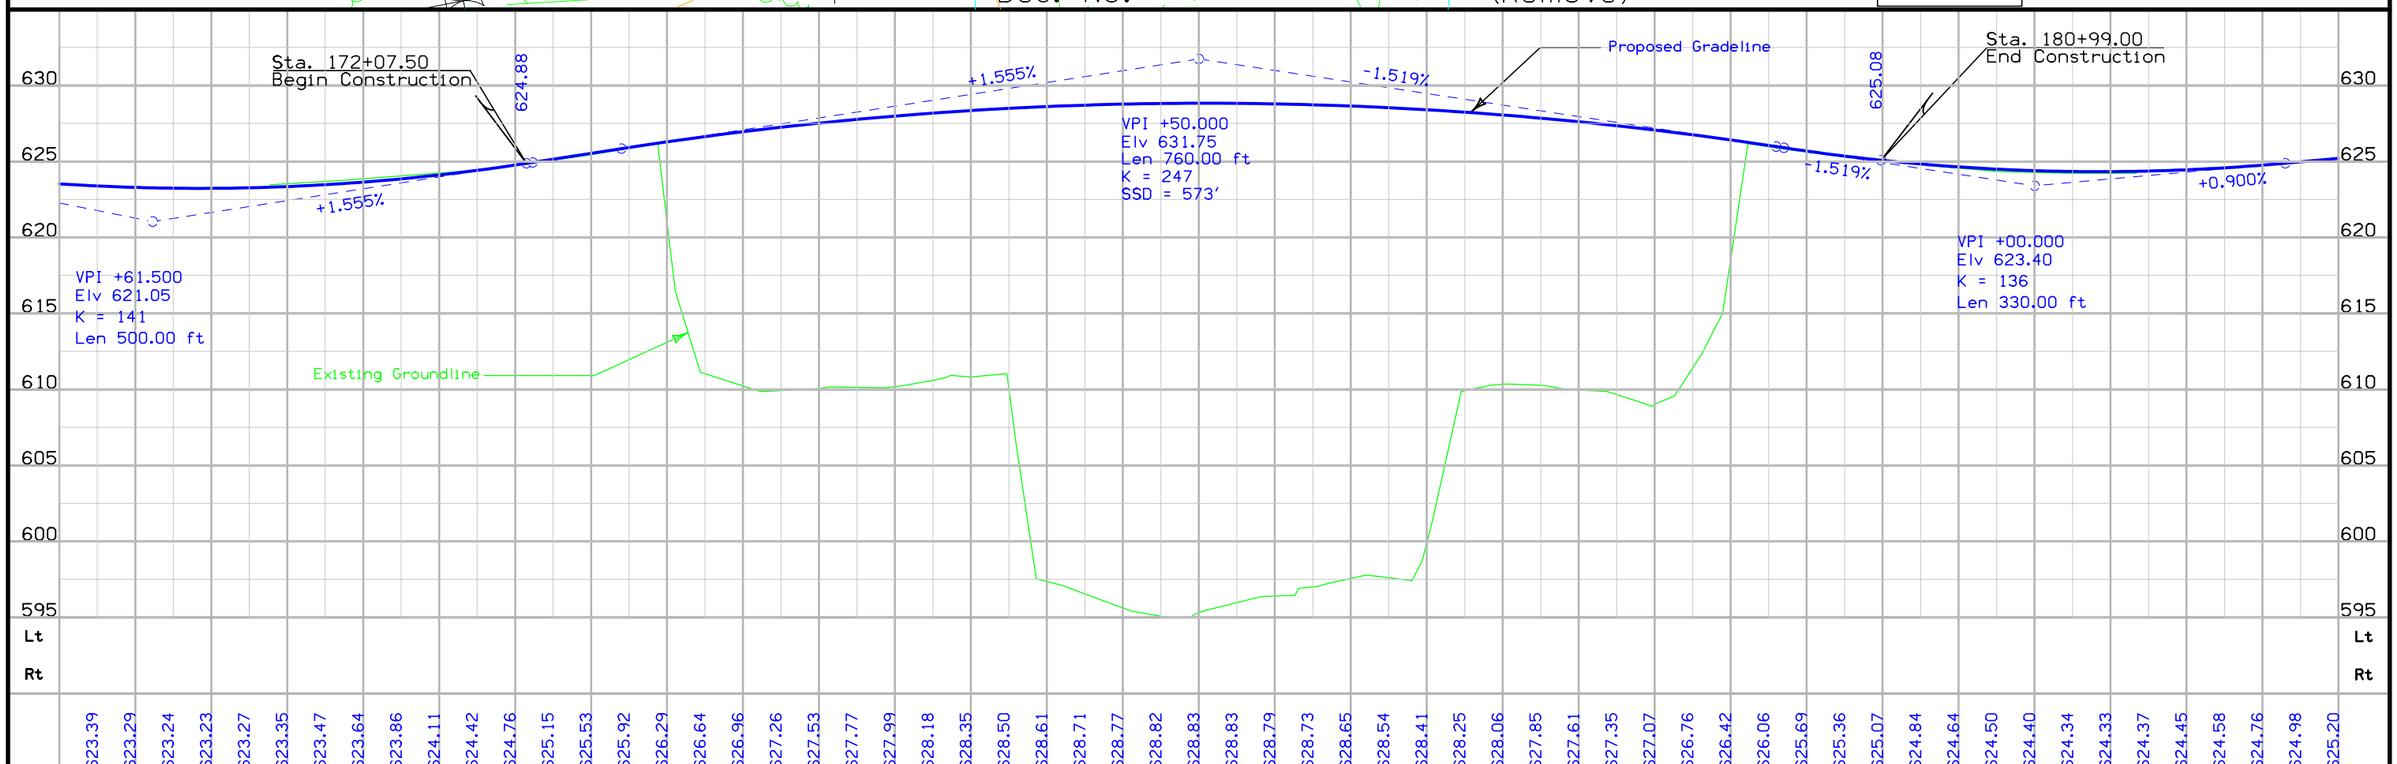

C	ENGLISH	IOWA DOT	DESIGN TEAM hgm	WASHINGTON COUNTY	PROJECT NUMBER	BRF-001-4(42)--38-92	SHEET NUMBER D.2

3:59:16 PM 2/20/2013 bth W:\Projects\9200101012\Design\92001042D2.dgn

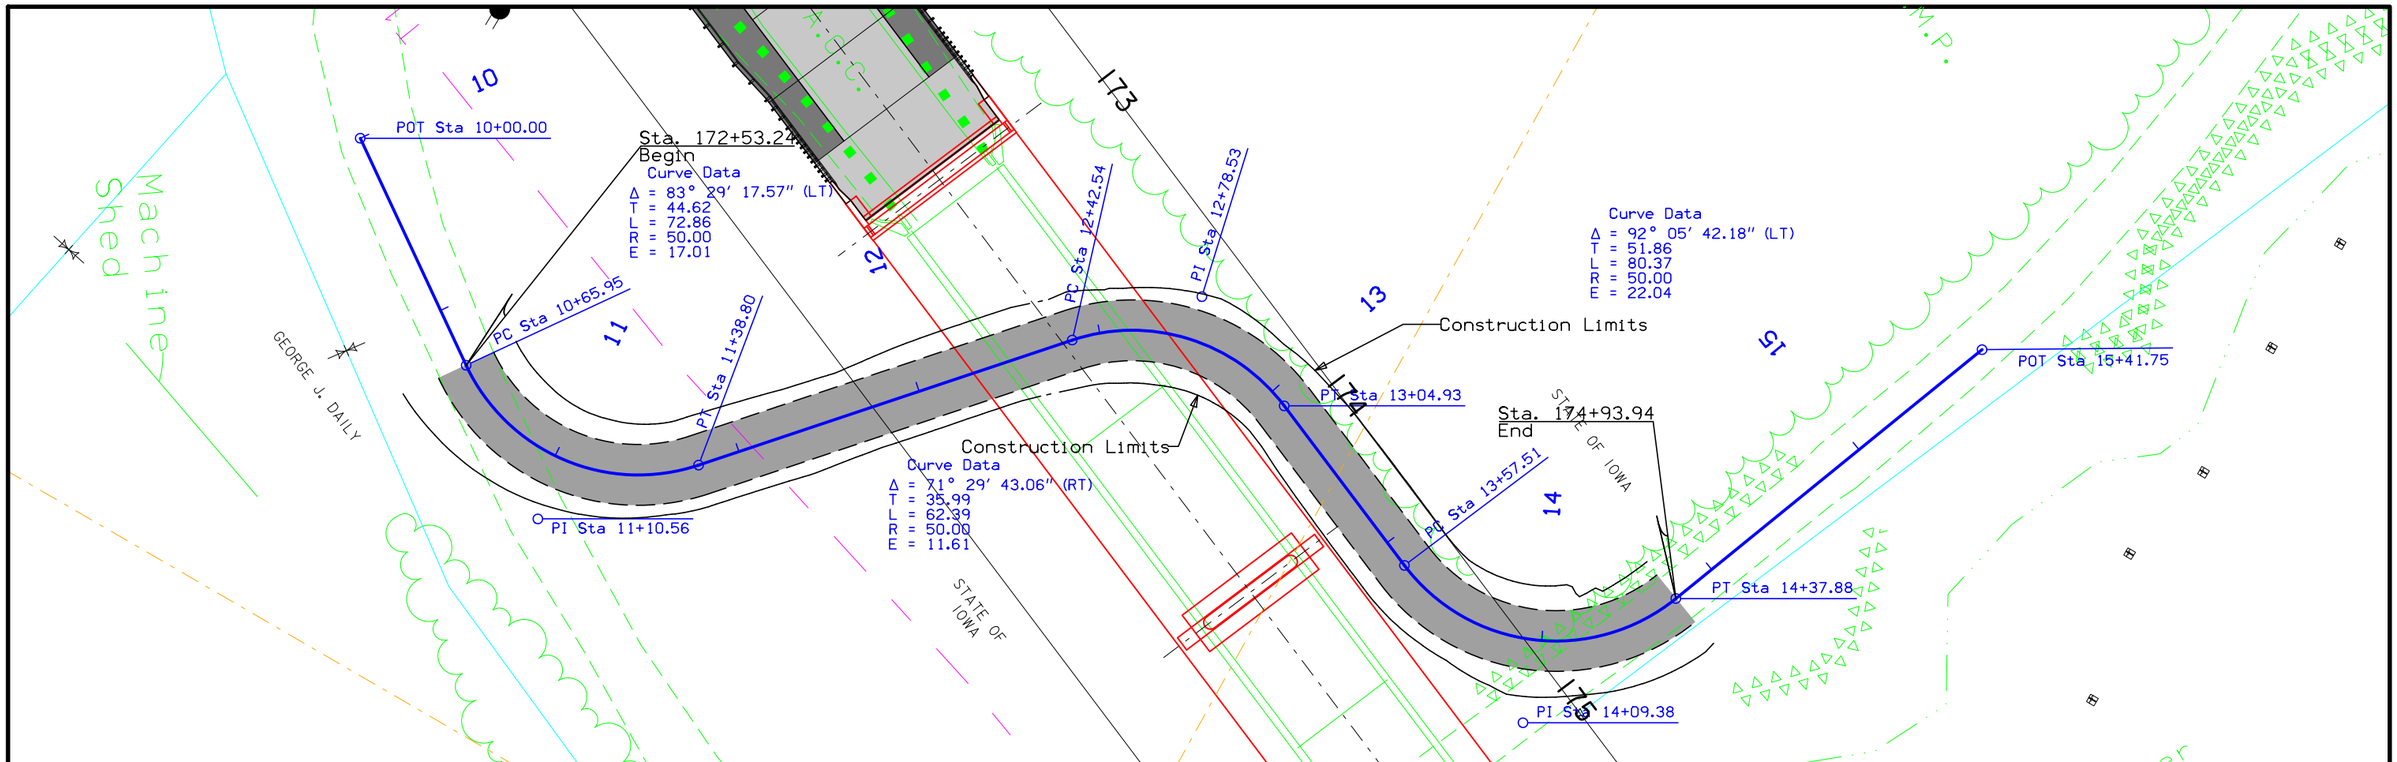

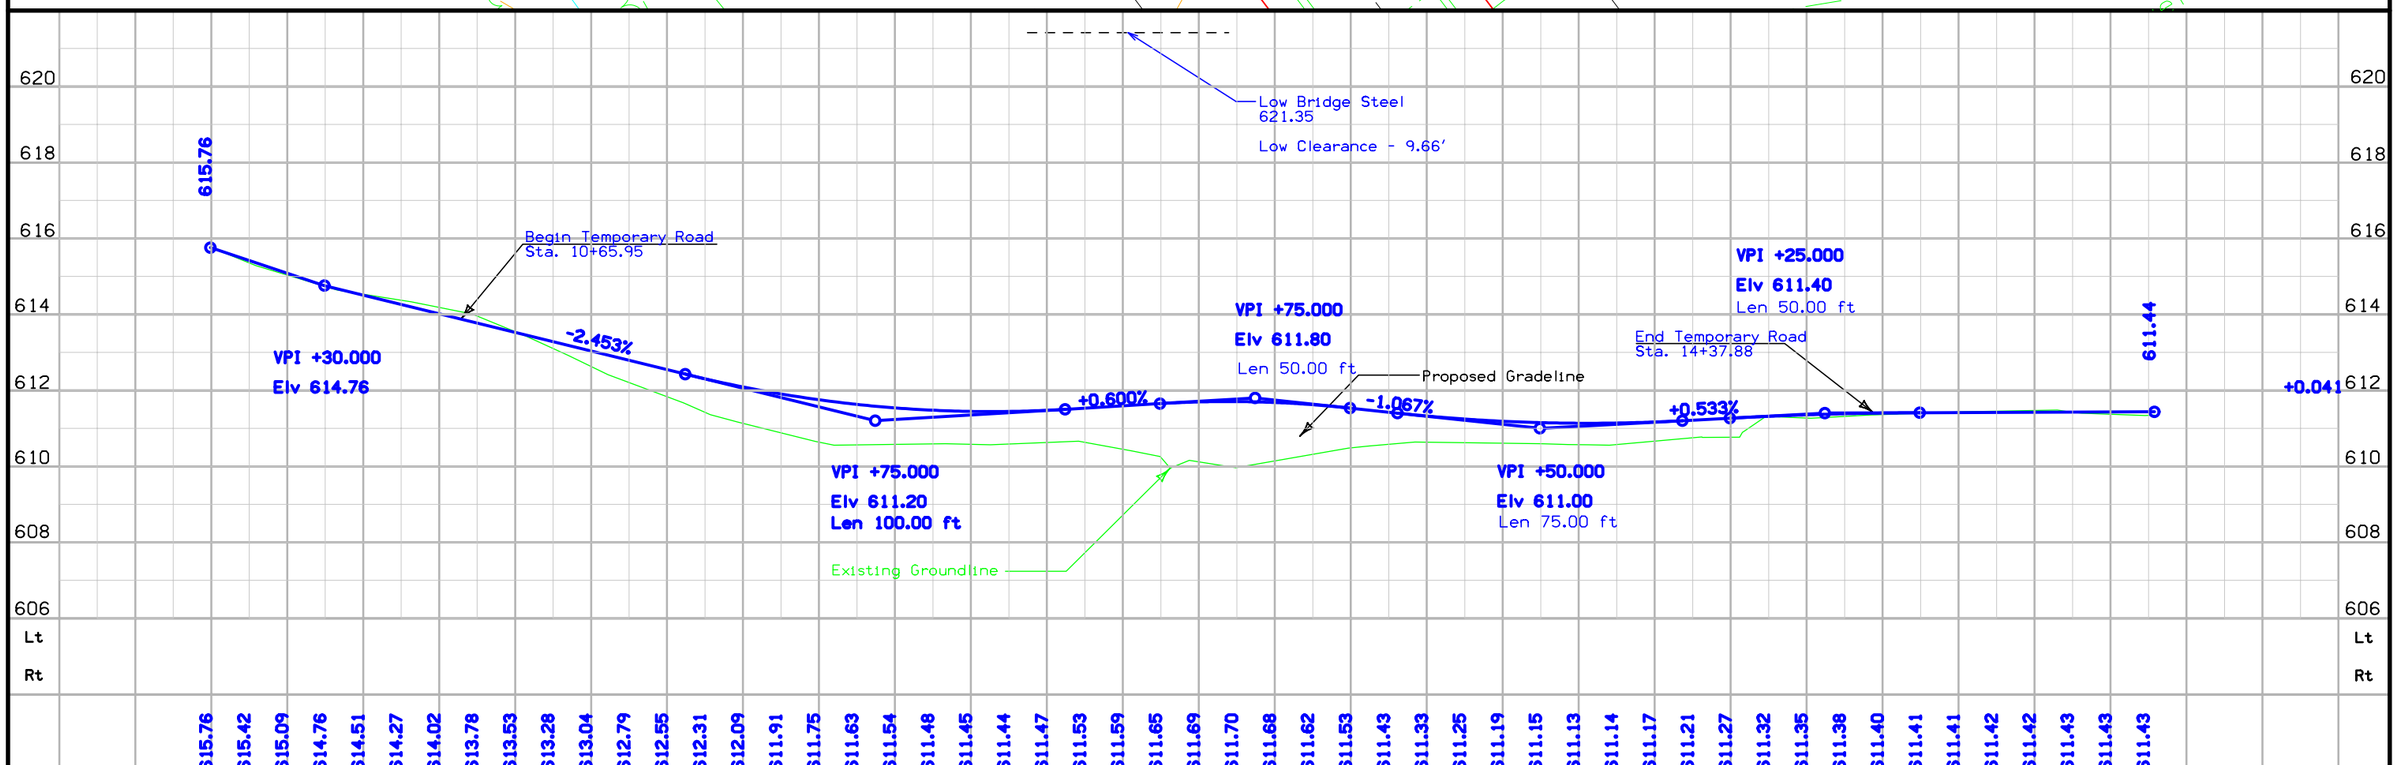

C	ENGLISH	IOWA DOT	DESIGN TEAM hgm	WASHINGTON COUNTY	PROJECT NUMBER BRF-001-4(42)--38-92	SHEET NUMBER F.1

5:22:01 PM 2/20/2013 bth W:\Projects\9200101012\Design\92001042F1.dgn