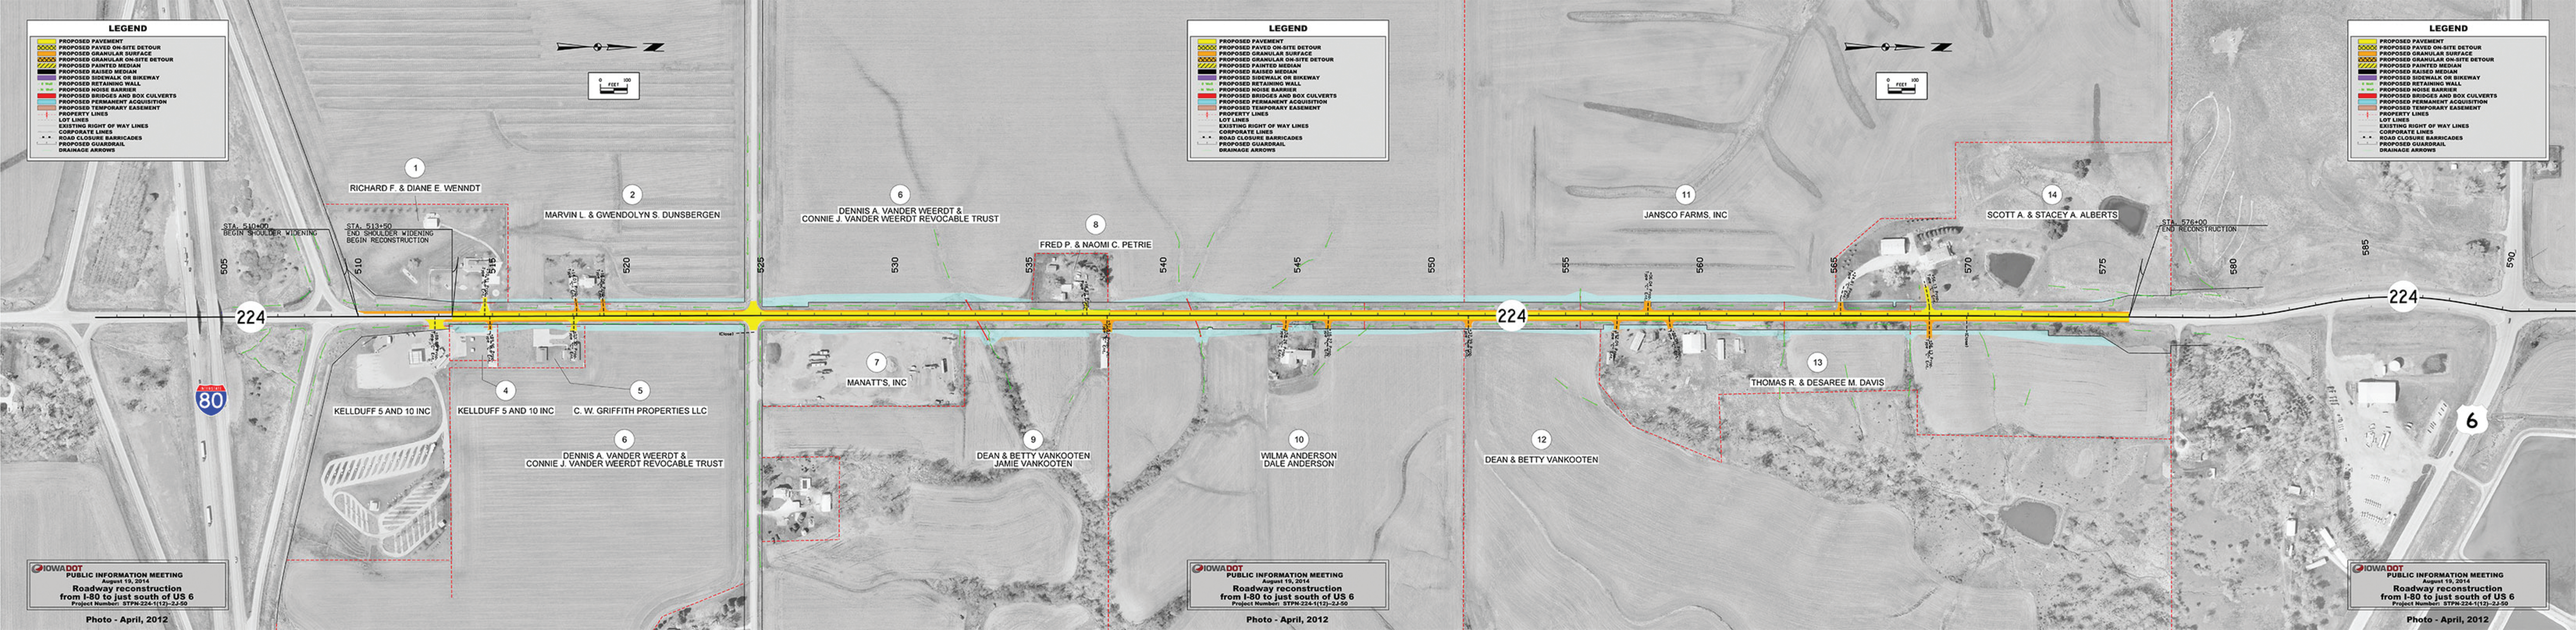
LEGEND
PROPOSED PAVEMENT
PROPOSED PAVED ON-SITE DETOUR
PROPOSED GRANULAR SURFACE
PROPOSED GRANULAR ON-SITE DETOUR
PROPOSED PAINTED MEDIAN
PROPOSED RAISED MEDIAN
PROPOSED SHARED USE PATH/SIDEWALK
PROPOSED RETAINING WALL
PROPOSED NOISE BARRIER
PROPOSED BRIDGES AND BOX CULVERTS
PROPOSED PERMANENT ACQUISITION
PROPOSED TEMPORARY EASEMENT
PROPERTY LINES
LOT LINE
EXISTING RIGHT OF WAY LINES
CORPORATE LINES
ROAD CLOSURE BARRICADES
PROPOSED GUARDRAIL
DRAINAGE ARROWS
0 FEET 100
STA. 510+00
BEGIN SHOULDER WIDENING
STA. 513+50
END SHOULDER WIDENING
BEGIN RECONSTRUCTION
STA. 576+00
END RECONSTRUCTION
1 RICHARD F. & DIANE E. WENNDT
2 MARVIN L. & GWENDOLYN S. DUNSBERGEN
4 KELLDUFF 5 AND 10 INC
5 C. W. GRIFFITH PROPERTIES LLC
6 DENNIS A. VANDER WEERDT & CONNIE J. VANDER WEERDT REVOCABLE TRUST
7 MANATT'S, INC
8 FRED P. & NAOMI C. PETRIE
9 DEAN & BETTY VANKOOTEN JAMIE VANKOOTEN
10 WILMA ANDERSON DALE ANDERSON
11 JANSCO FARMS, INC
12 DEAN & BETTY VANKOOTEN
13 THOMAS R. & DESAREE M. DAVIS
14 SCOTT A. & STACEY A. ALBERTS
224
80
6
IOWA DOT
PUBLIC INFORMATION MEETING
August 19, 2014
Roadway reconstruction
from I-80 to just south of US 6
Project Number: STPM-224-1(12)--2J-50
Photo - April, 2012