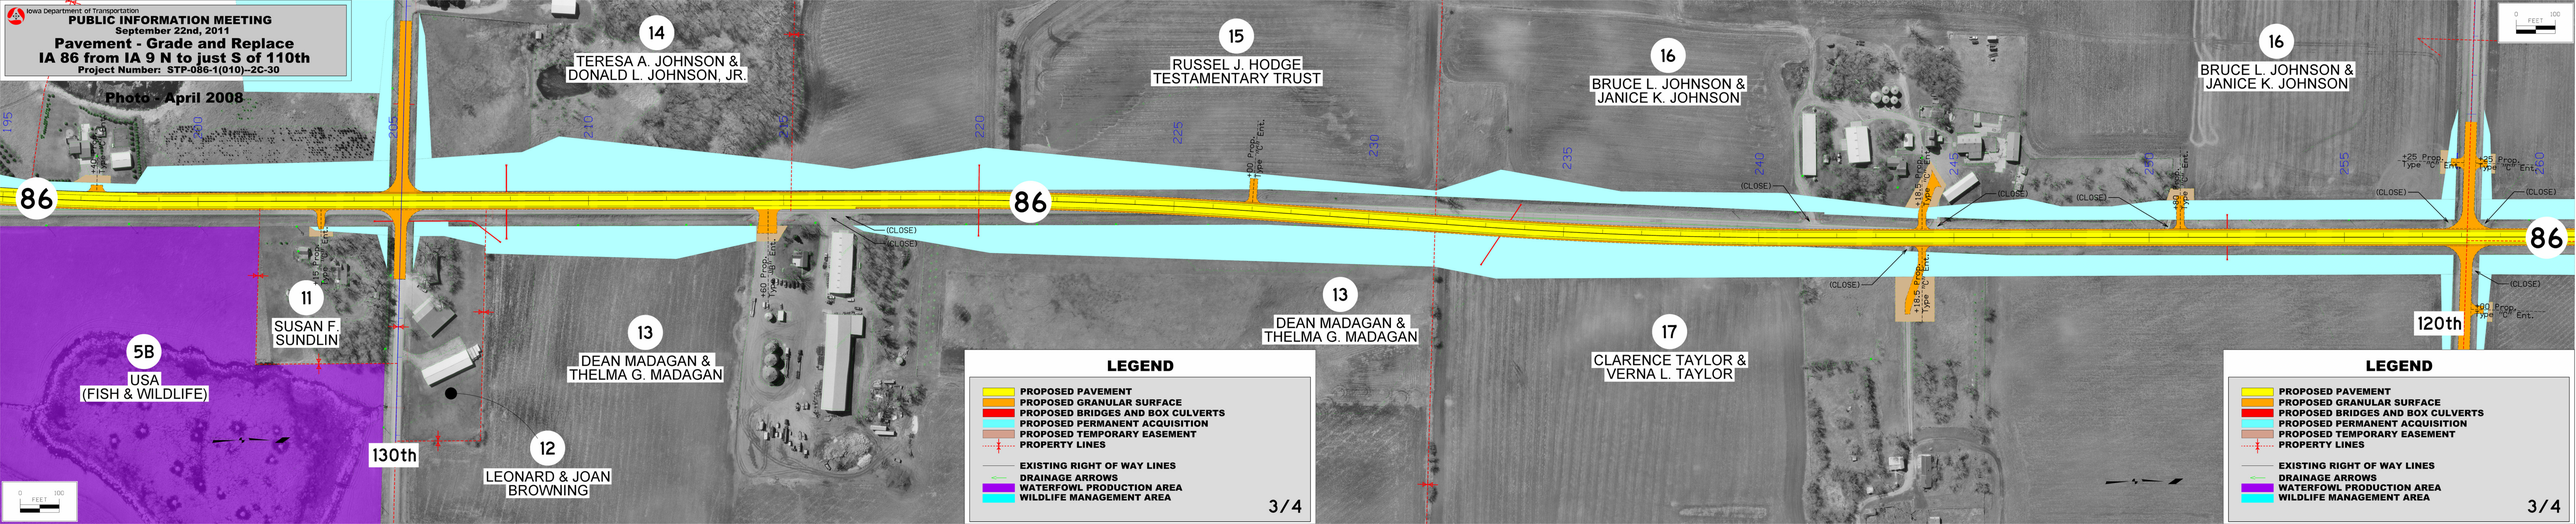
Iowa Department of Transportation
PUBLIC INFORMATION MEETING
September 22nd, 2011
Pavement - Grade and Replace
IA 86 from IA 9 N to just S of 110th
Project Number: STP-086-1(010)--2C-30
Photo - April 2008
14
TERESA A. JOHNSON &
DONALD L. JOHNSON, JR.
15
RUSSEL J. HODGE
TESTAMENTARY TRUST
16
BRUCE L. JOHNSON &
JANICE K. JOHNSON
16
BRUCE L. JOHNSON &
JANICE K. JOHNSON
86
11
SUSAN F.
SUNDLIN
13
DEAN MADAGAN &
THELMA G. MADAGAN
5B
USA
(FISH & WILDLIFE)
130th
12
LEONARD & JOAN
BROWNING
13
DEAN MADAGAN &
THELMA G. MADAGAN
17
CLARENCE TAYLOR &
VERNA L. TAYLOR
120th
LEGEND
PROPOSED PAVEMENT
PROPOSED GRANULAR SURFACE
PROPOSED BRIDGES AND BOX CULVERTS
PROPOSED PERMANENT ACQUISITION
PROPOSED TEMPORARY EASEMENT
PROPERTY LINES
EXISTING RIGHT OF WAY LINES
DRAINAGE ARROWS
WATERFOWL PRODUCTION AREA
WILDLIFE MANAGEMENT AREA
3/4
LEGEND
PROPOSED PAVEMENT
PROPOSED GRANULAR SURFACE
PROPOSED BRIDGES AND BOX CULVERTS
PROPOSED PERMANENT ACQUISITION
PROPOSED TEMPORARY EASEMENT
PROPERTY LINES
EXISTING RIGHT OF WAY LINES
DRAINAGE ARROWS
WATERFOWL PRODUCTION AREA
WILDLIFE MANAGEMENT AREA
3/4