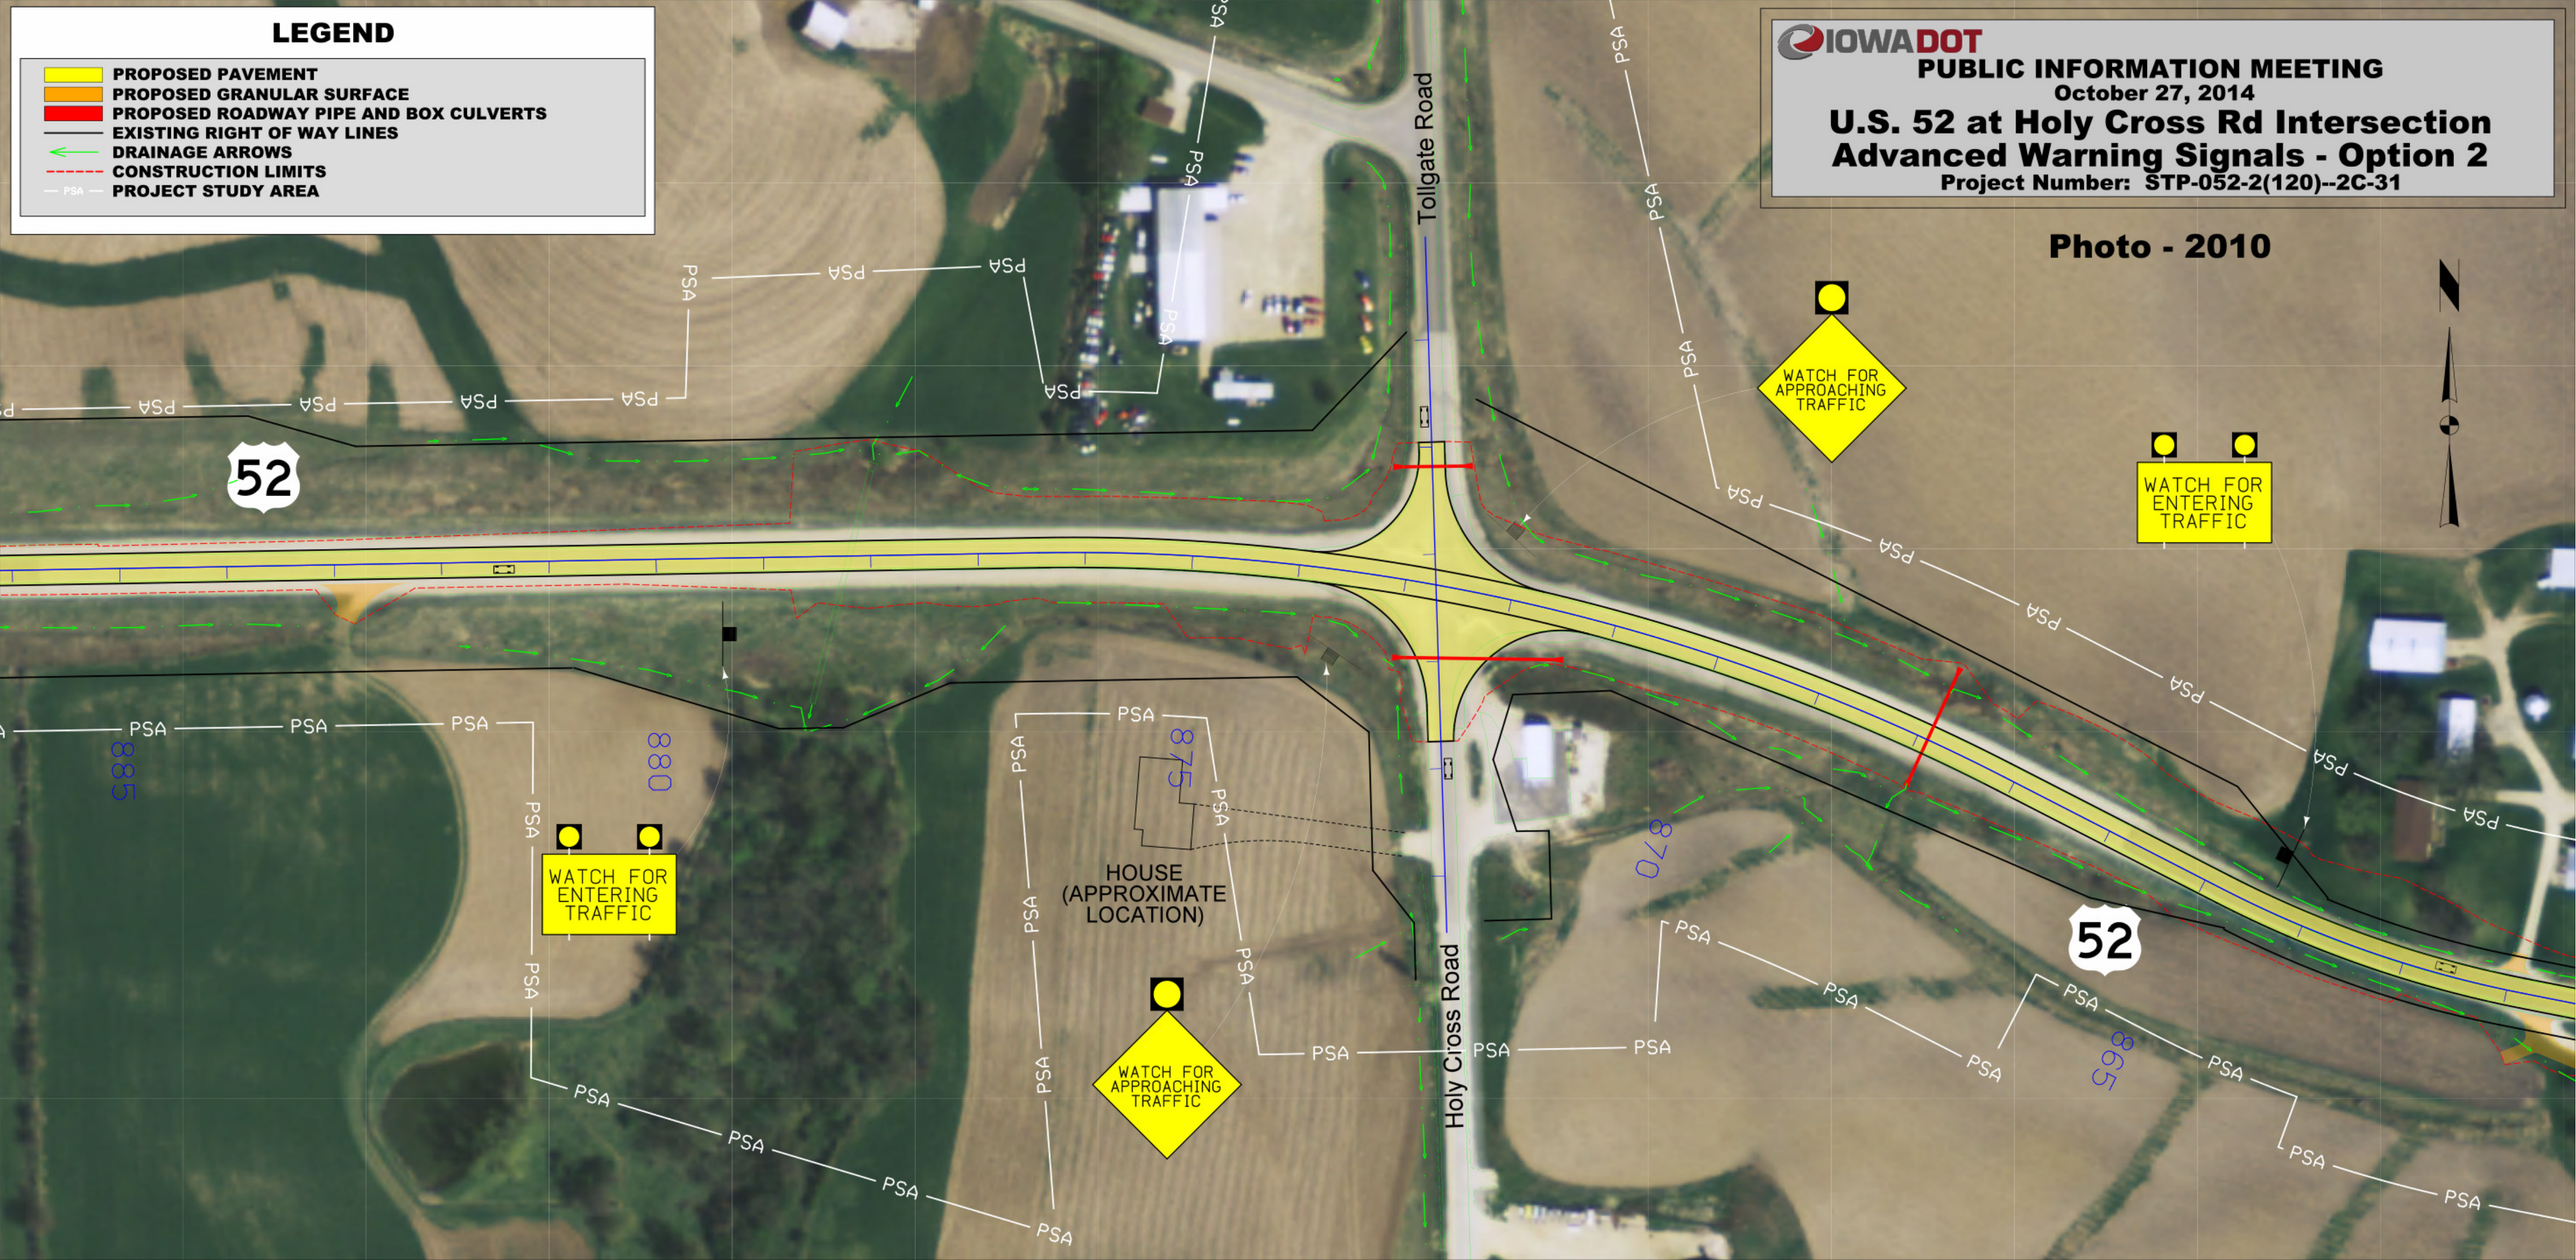
LEGEND
PROPOSED PAVEMENT
PROPOSED GRANULAR SURFACE
PROPOSED ROADWAY PIPE AND BOX CULVERTS
EXISTING RIGHT OF WAY LINES
DRAINAGE ARROWS
CONSTRUCTION LIMITS
PROJECT STUDY AREA
IOWADOT
PUBLIC INFORMATION MEETING
October 27, 2014
U.S. 52 at Holy Cross Rd Intersection
Advanced Warning Signals - Option 2
Project Number: STP-052-2(120)--2C-31
Photo - 2010
Tollgate Road
Holy Cross Road
52
WATCH FOR APPROACHING TRAFFIC
WATCH FOR ENTERING TRAFFIC
WATCH FOR ENTERING TRAFFIC
WATCH FOR APPROACHING TRAFFIC
HOUSE (APPROXIMATE LOCATION)
PSA
885
880
875
870
865