LOCATION			DIMENSIONS			
ROAD IDENTIFICATION	STATION TO STATION		(L) Feet	(R) Feet	(X) Inches	FS
US 52	602+00	885+00	25.5	25.5	21.5	4:1

G_2_Grade
MODIFIED

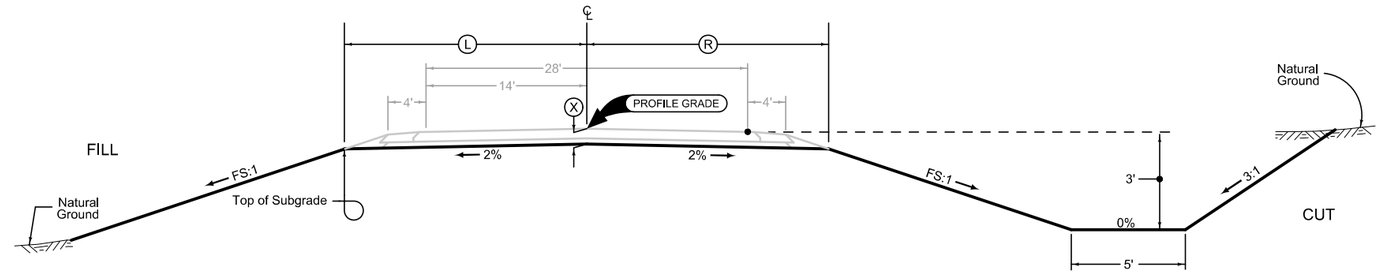

Normal section shown may be modified appropriately in areas of superelevated curves or other locations specifically designated by the Engineer.

See plan & profile sheets and cross sections for additional details of ditches and backslopes.

2 LANE GRADING

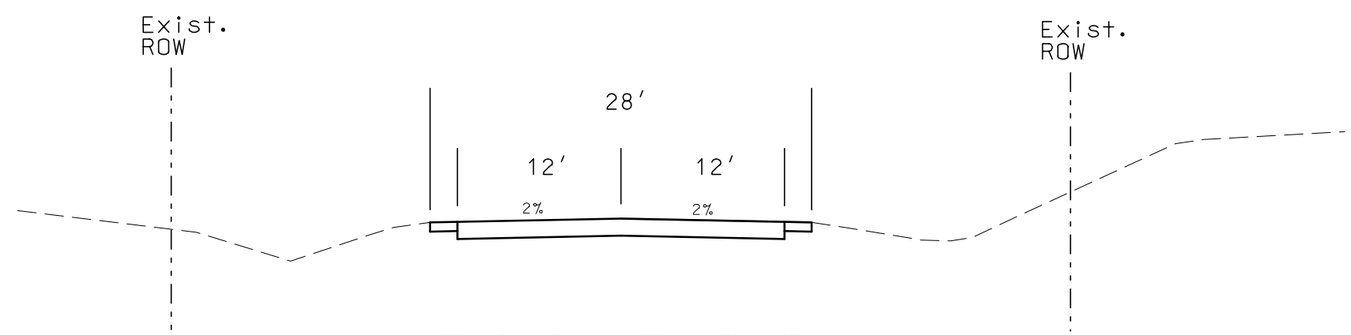

Existing Typical

Safety Edge

2_G_ Modified	
STATION TO STATION	
XXX+XX	XXX+XX

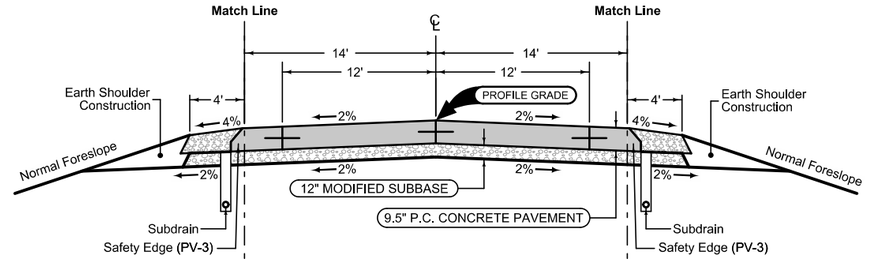

Safety Edge

2_G_ Modified	
STATION TO STATION	
XXX+XX	XXX+XX

Mainline Jointing:
Transverse joints: CD at 20' spacing
Longitudinal joint: L-2

2P_ MODIFIED	
STATION TO STATION	
602+00	885+50

Curbed Shoulder

Shoulder Jointing:
Longitudinal joint not required when distance from back of curb to nearest joint is less than 15':

Single pour: L-2
Staged : KT-2
Transverse:C at 20' spacing

2_Curb_ 04-19-11			
STATION TO STATION		(P) Feet	Curb Type See PV-102
XXX+XX.XX	XXX+XX.XX	5	4" Sloped

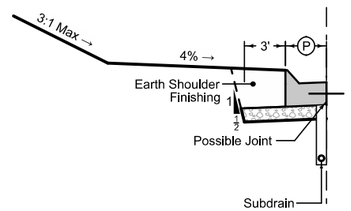

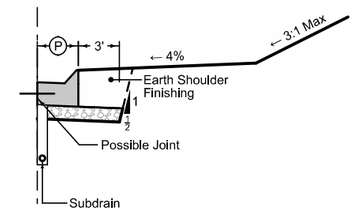

Curbed Shoulder

Shoulder Jointing:
Longitudinal joint not required when distance from back of curb to nearest joint is less than 15':

Single pour: L-2
Staged : KT-2
Transverse:C at 20' spacing

2_Curb_ 04-19-11			
STATION TO STATION		(P) Feet	Curb Type See PV-102
XXX+XX.XX	XXX+XX.XX	5	4" Sloped

See Tab 100-24 or 100-25 for pavement quantities.

See Tab 112-9 for shoulder quantities.

ROADWAY IDENTIFICATION

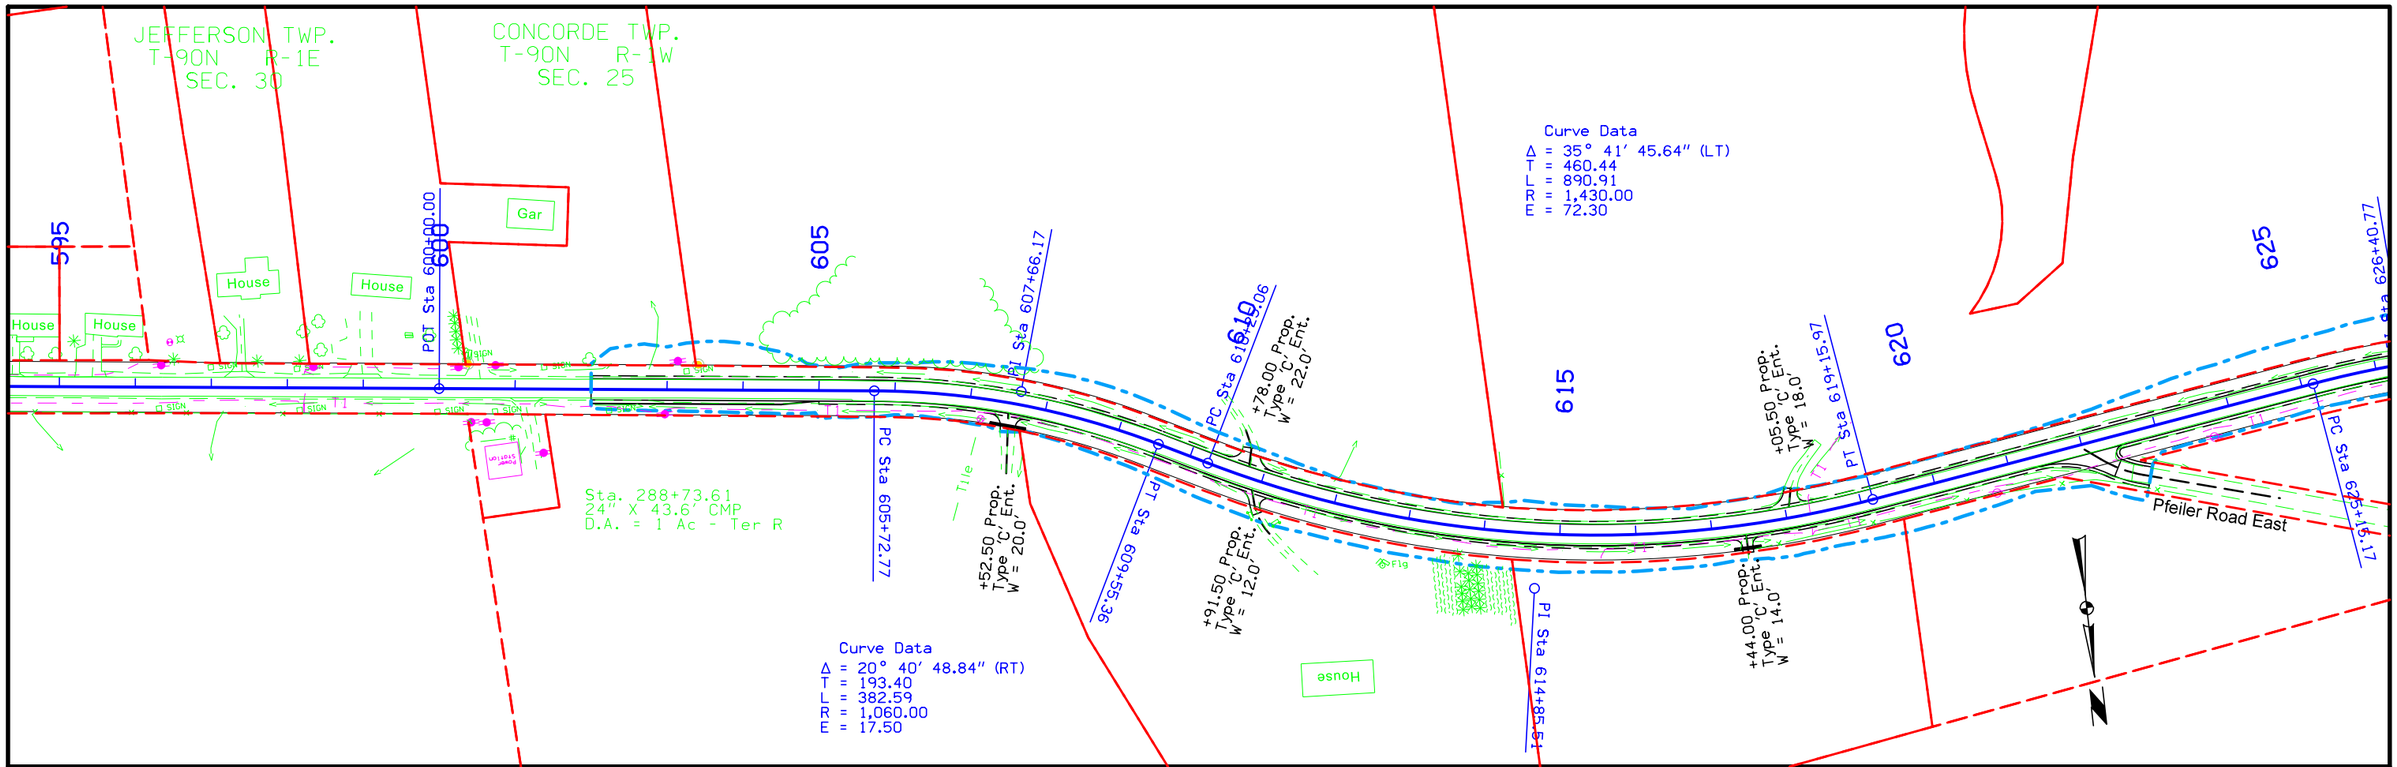

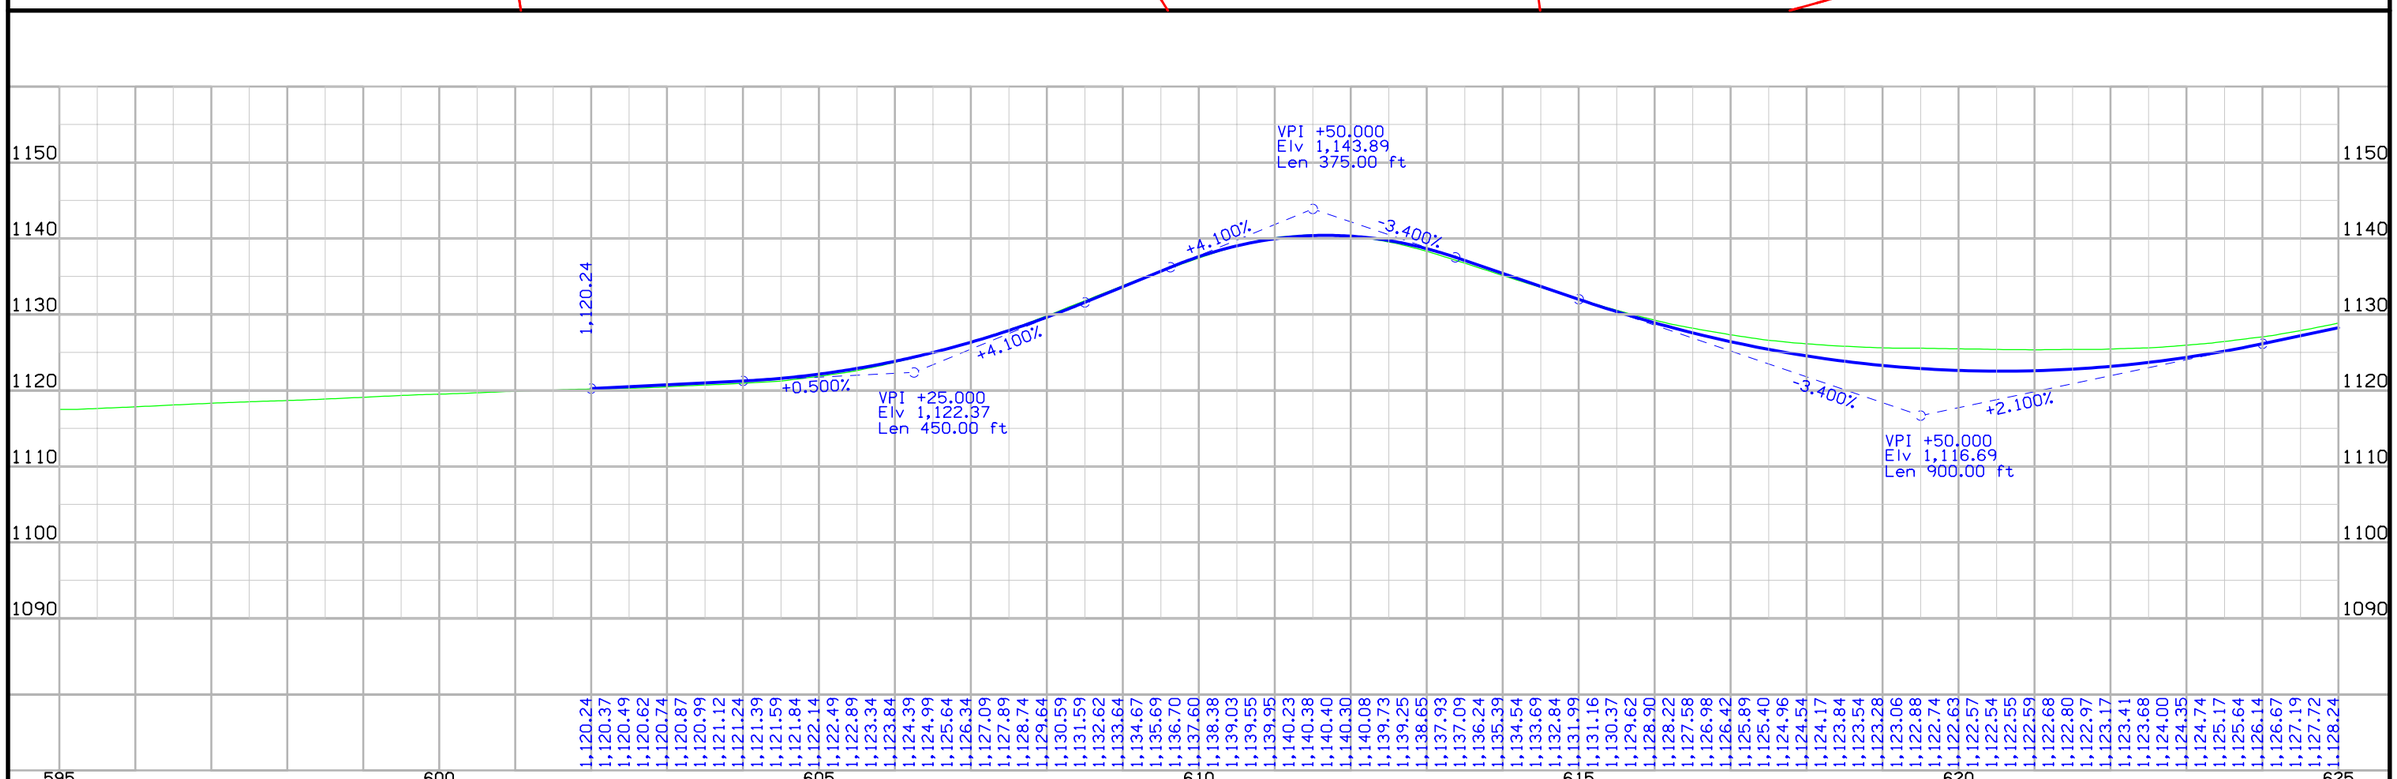

FILE NO.	ENGLISH	DESIGN TEAM J1a\Holst\Skogerboe	DUBUQUE COUNTY	PROJECT NUMBER STP-052-2(120)--2C-31	SHEET NUMBER D.2	REVISED

7:40:12 AM 10/27/2014 dskoge2 pw:\\projectwise.dot.int.lan:PWMain\Documents\Projects\3105202010\Design_(120)_Sec3\31052120D2-D11.dgn

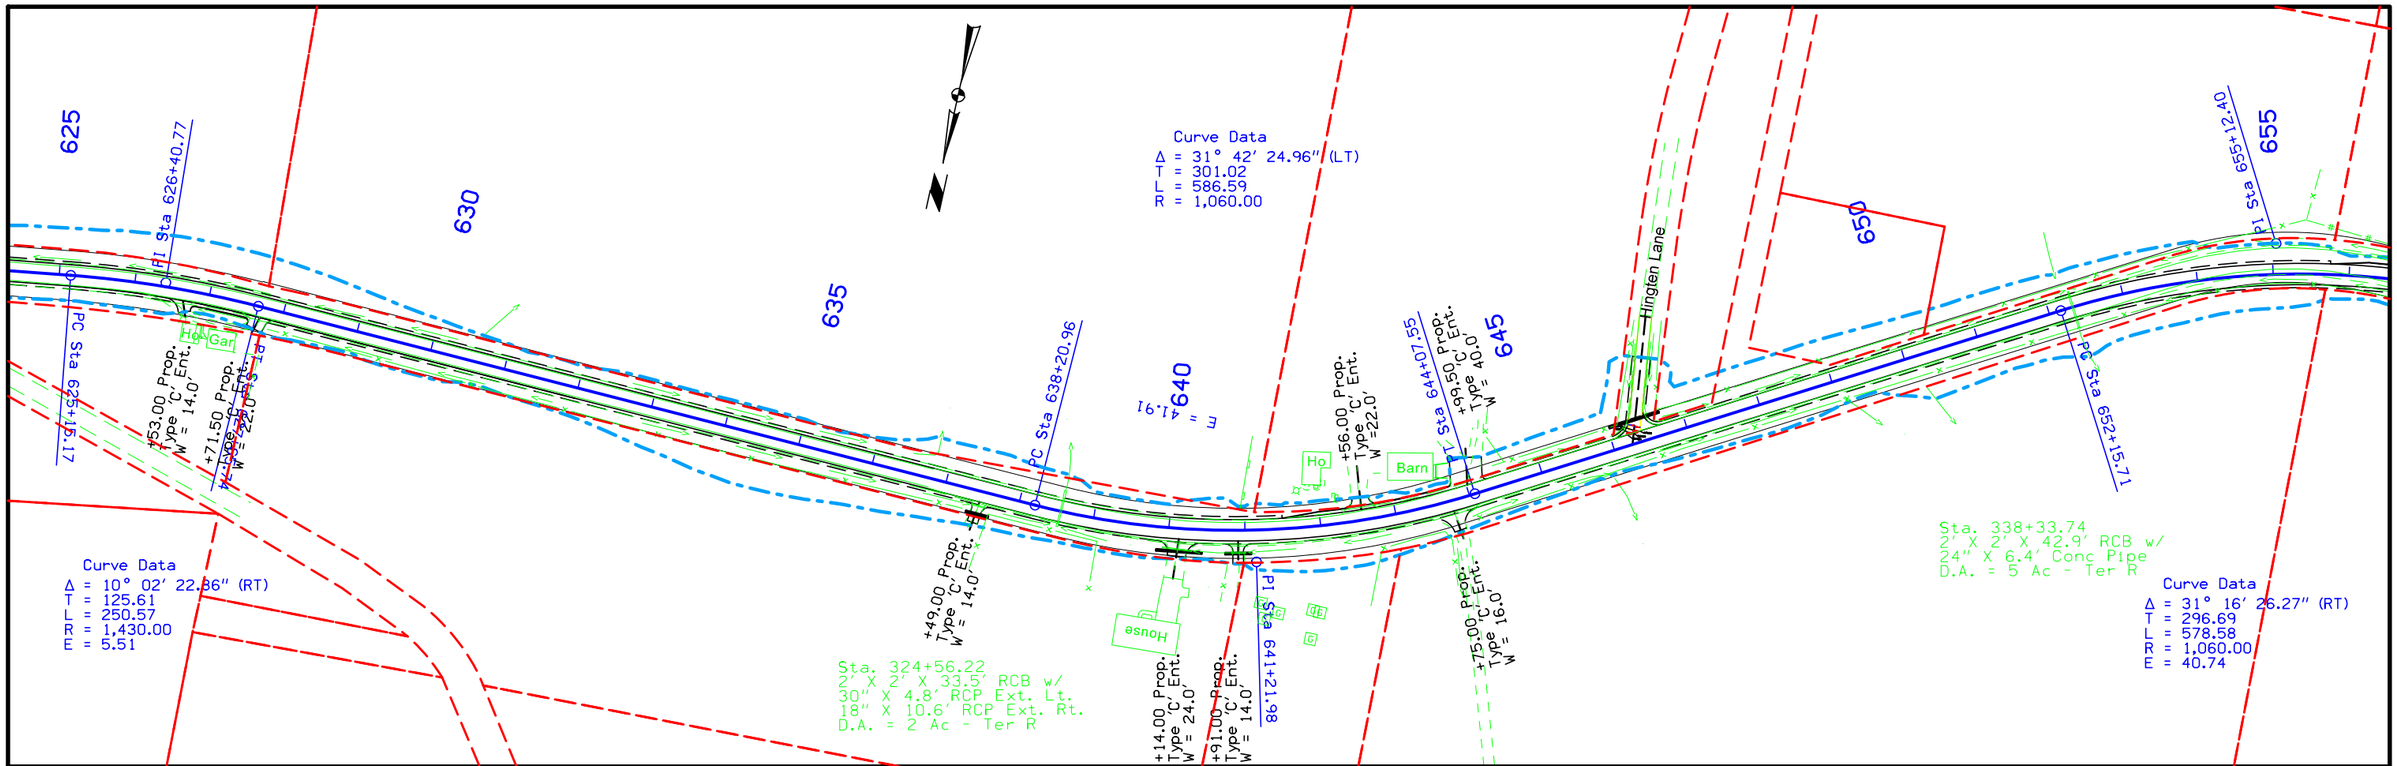

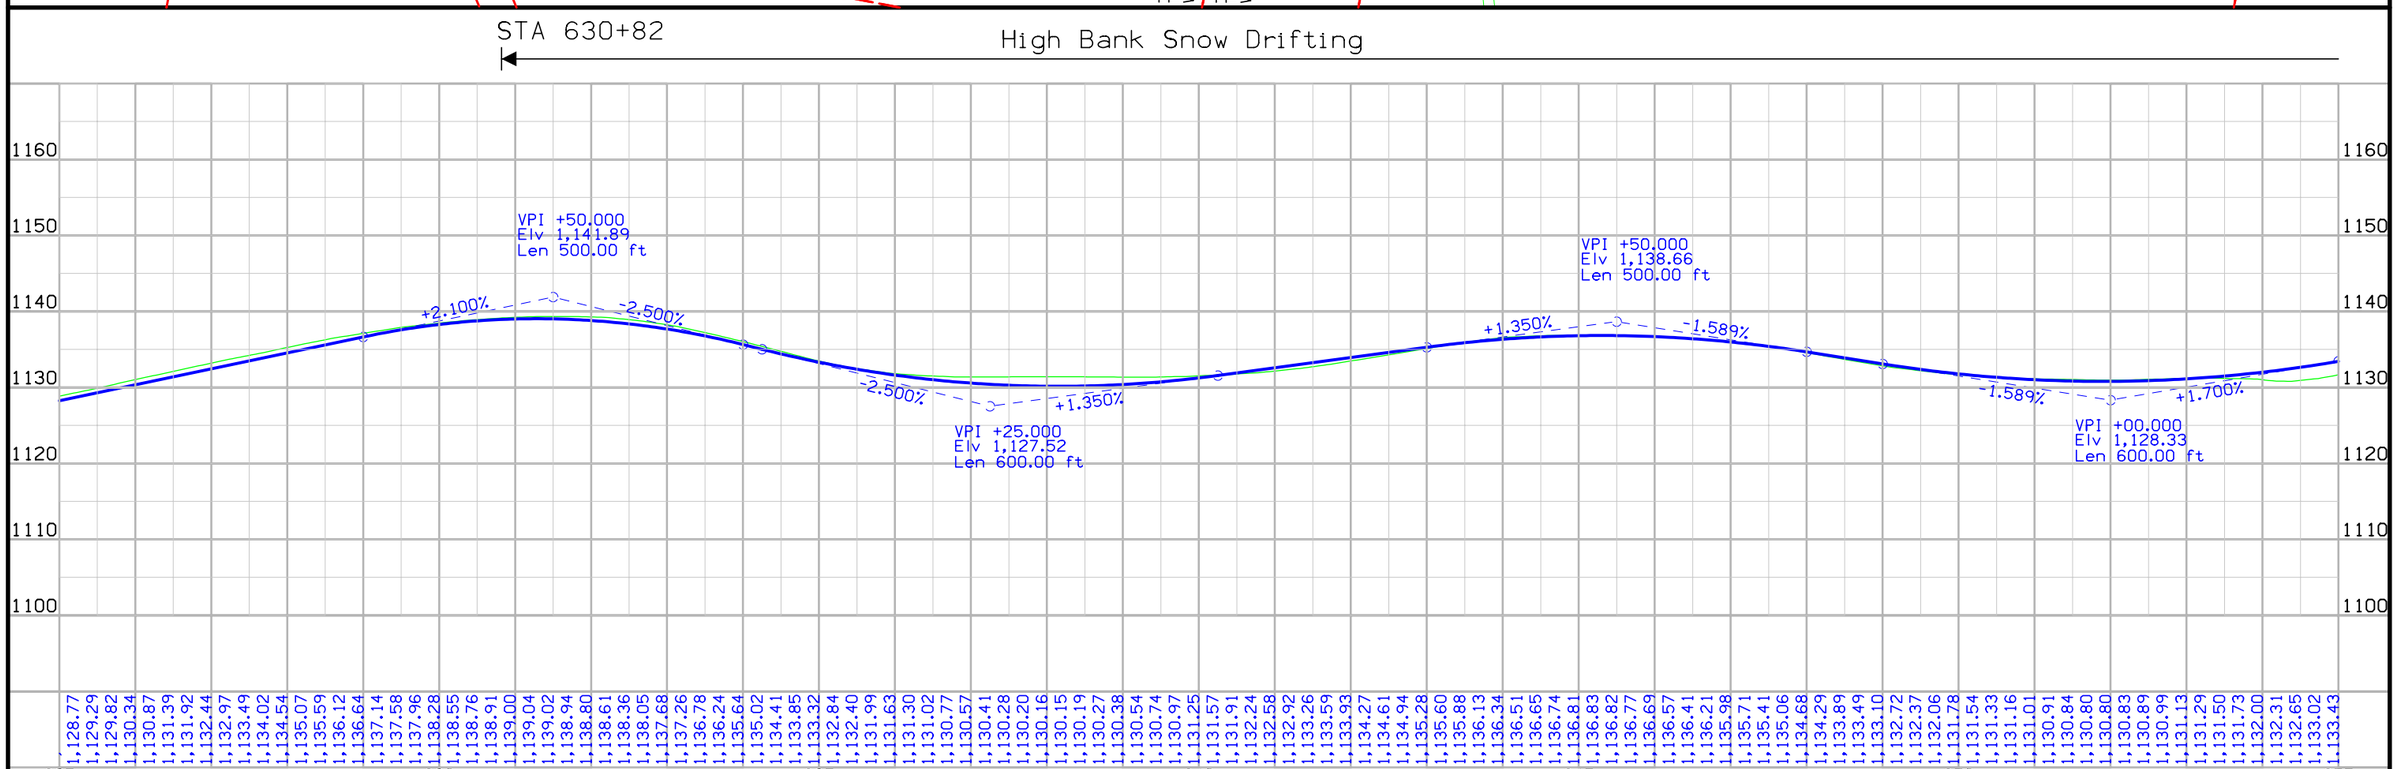

FILE NO.	ENGLISH	DESIGN TEAM	J1a\Holst\Skogerboe	DUBUQUE COUNTY	PROJECT NUMBER	STP-052-2(120)--2C-31	SHEET NUMBER	D.3

7:40:14 AM 10/27/2014 dskoge2 pw:\\projectwise.dot.int.lan:PWMain\Documents\Projects\3105202010\Design_(120)_Sec3\31052120D2-D11.dgn

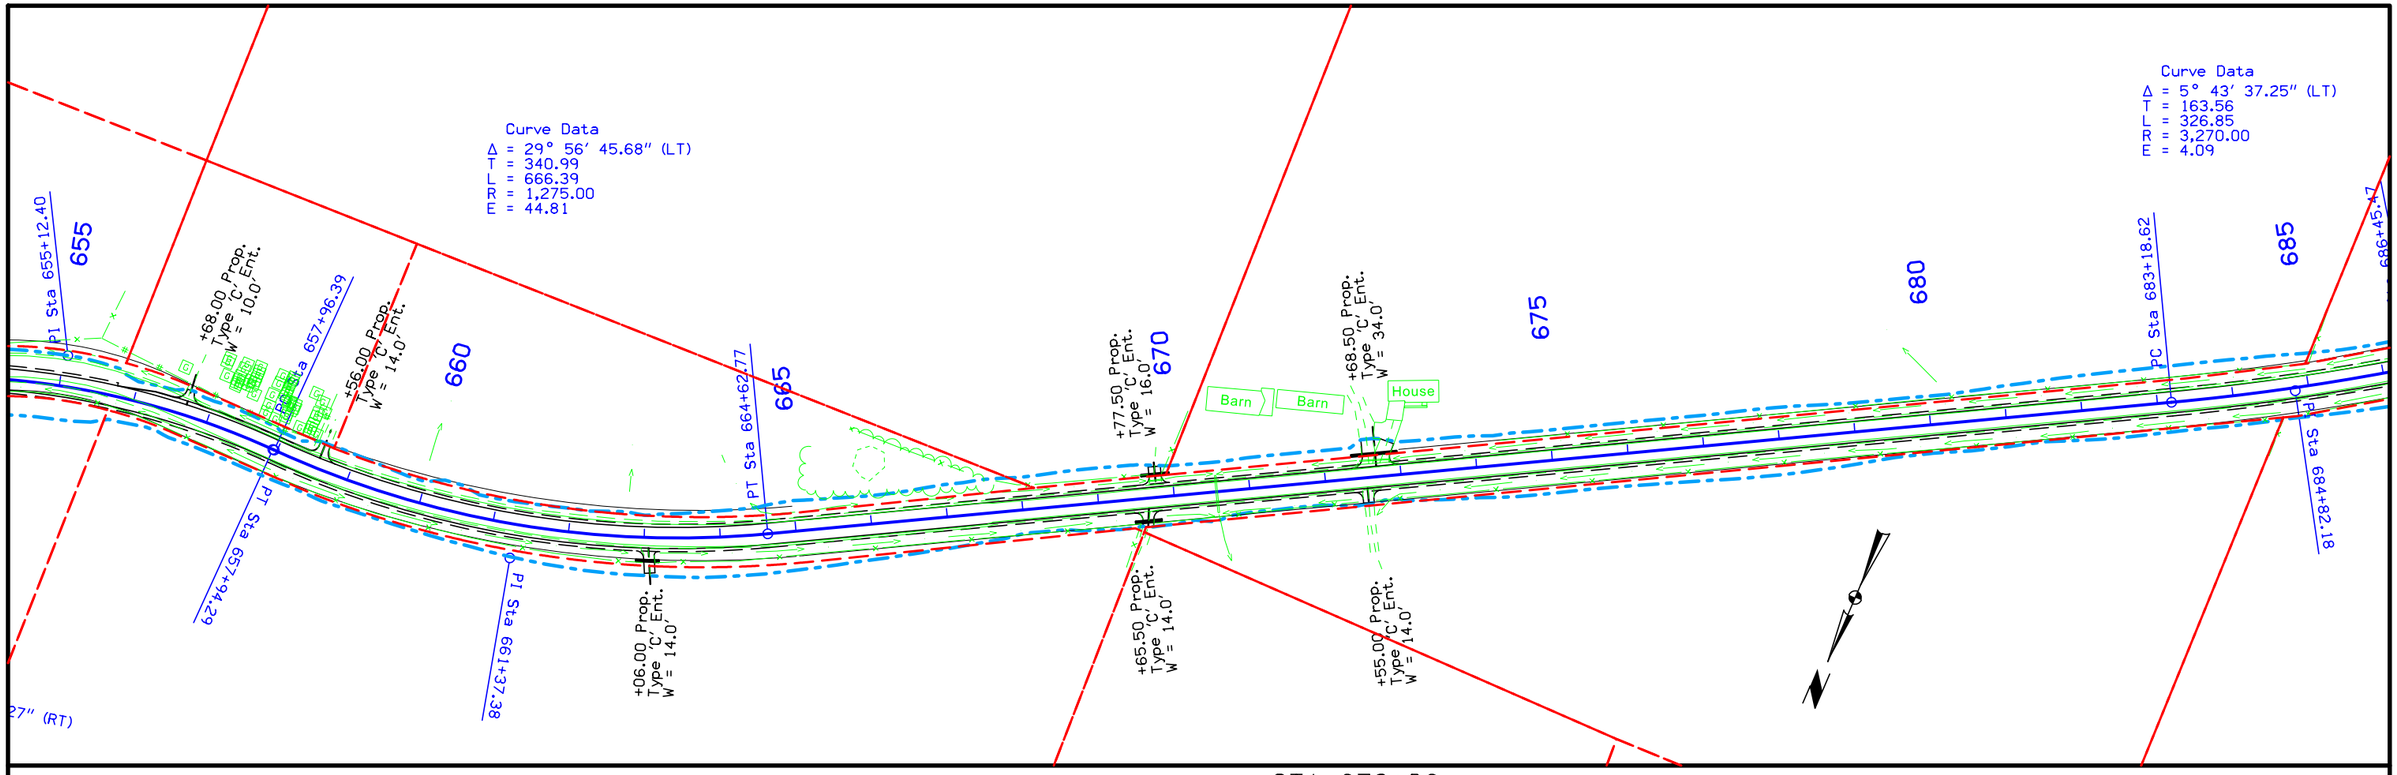

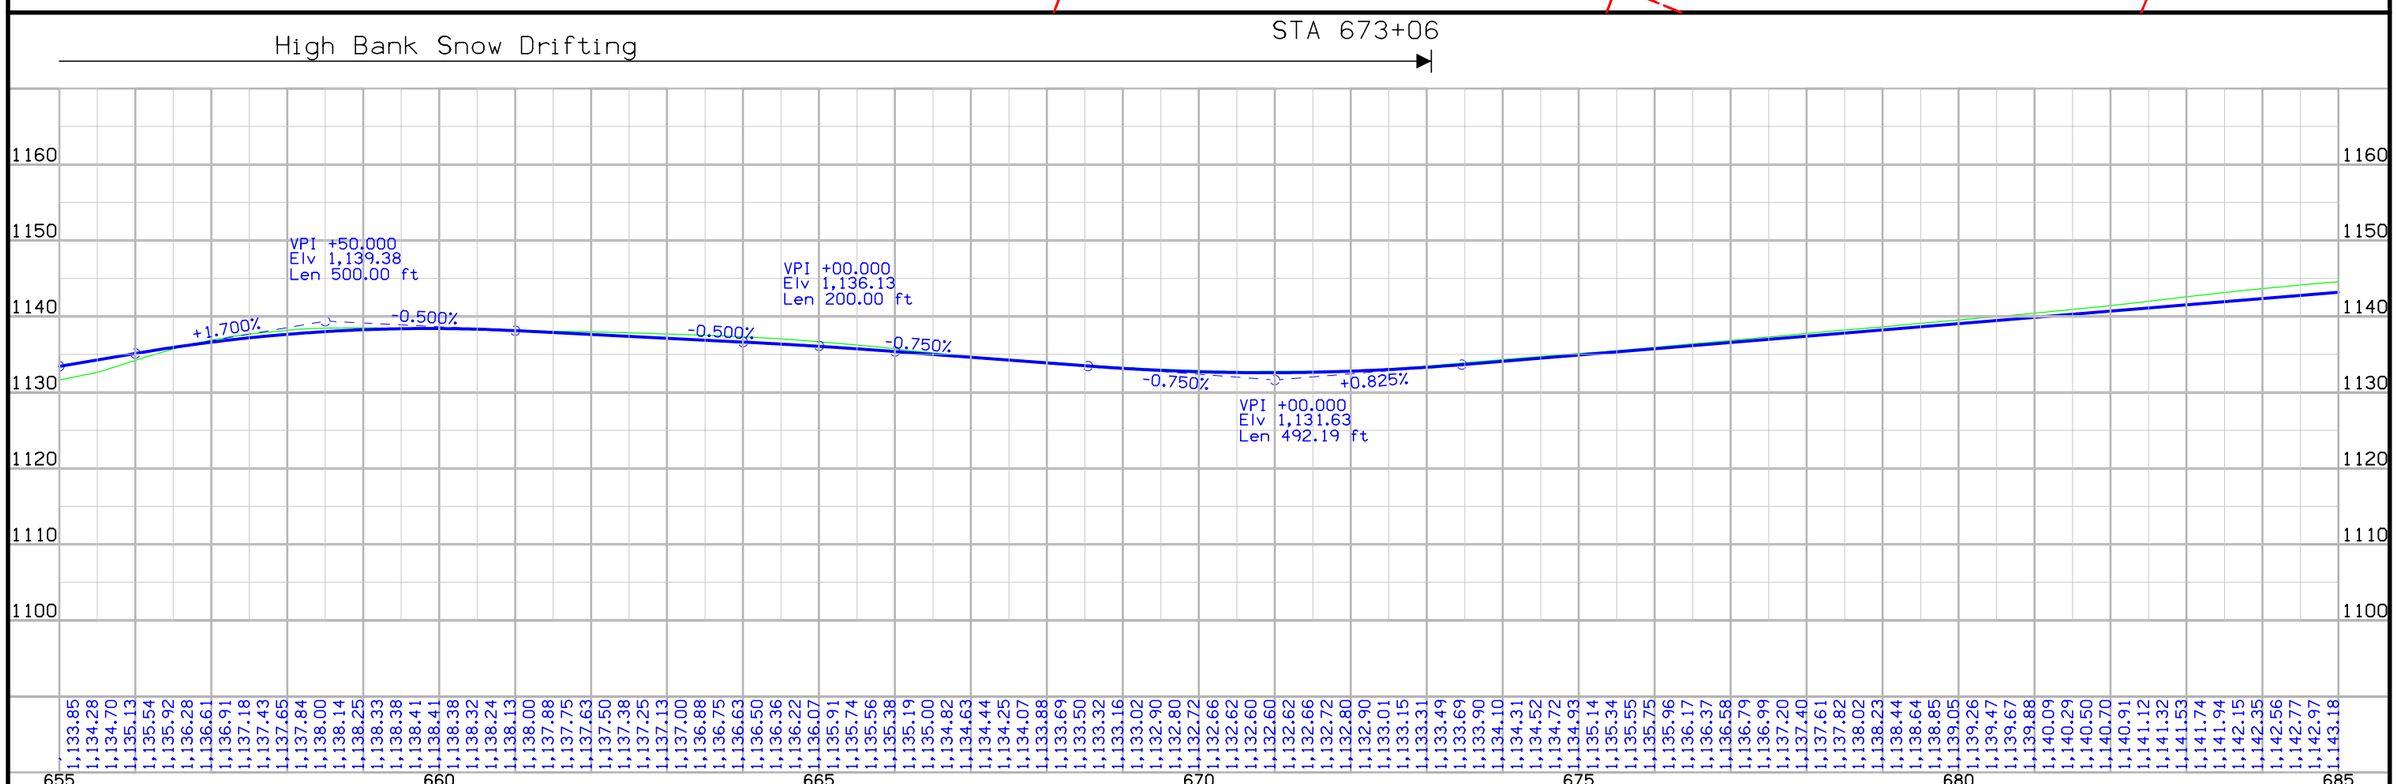

FILE NO.	ENGLISH	DESIGN TEAM Jia\Holst\Skogerboe	DUBUQUE COUNTY	PROJECT NUMBER STP-052-2(120)--2C-31	SHEET NUMBER D.4

7:40:15 AM 10/27/2014 dskoge2 pw:\\projectwise.dot.int.lan:PWMain\Documents\Projects\3105202010\Design_(120)_Sec3\31052120D2-D11.dgn

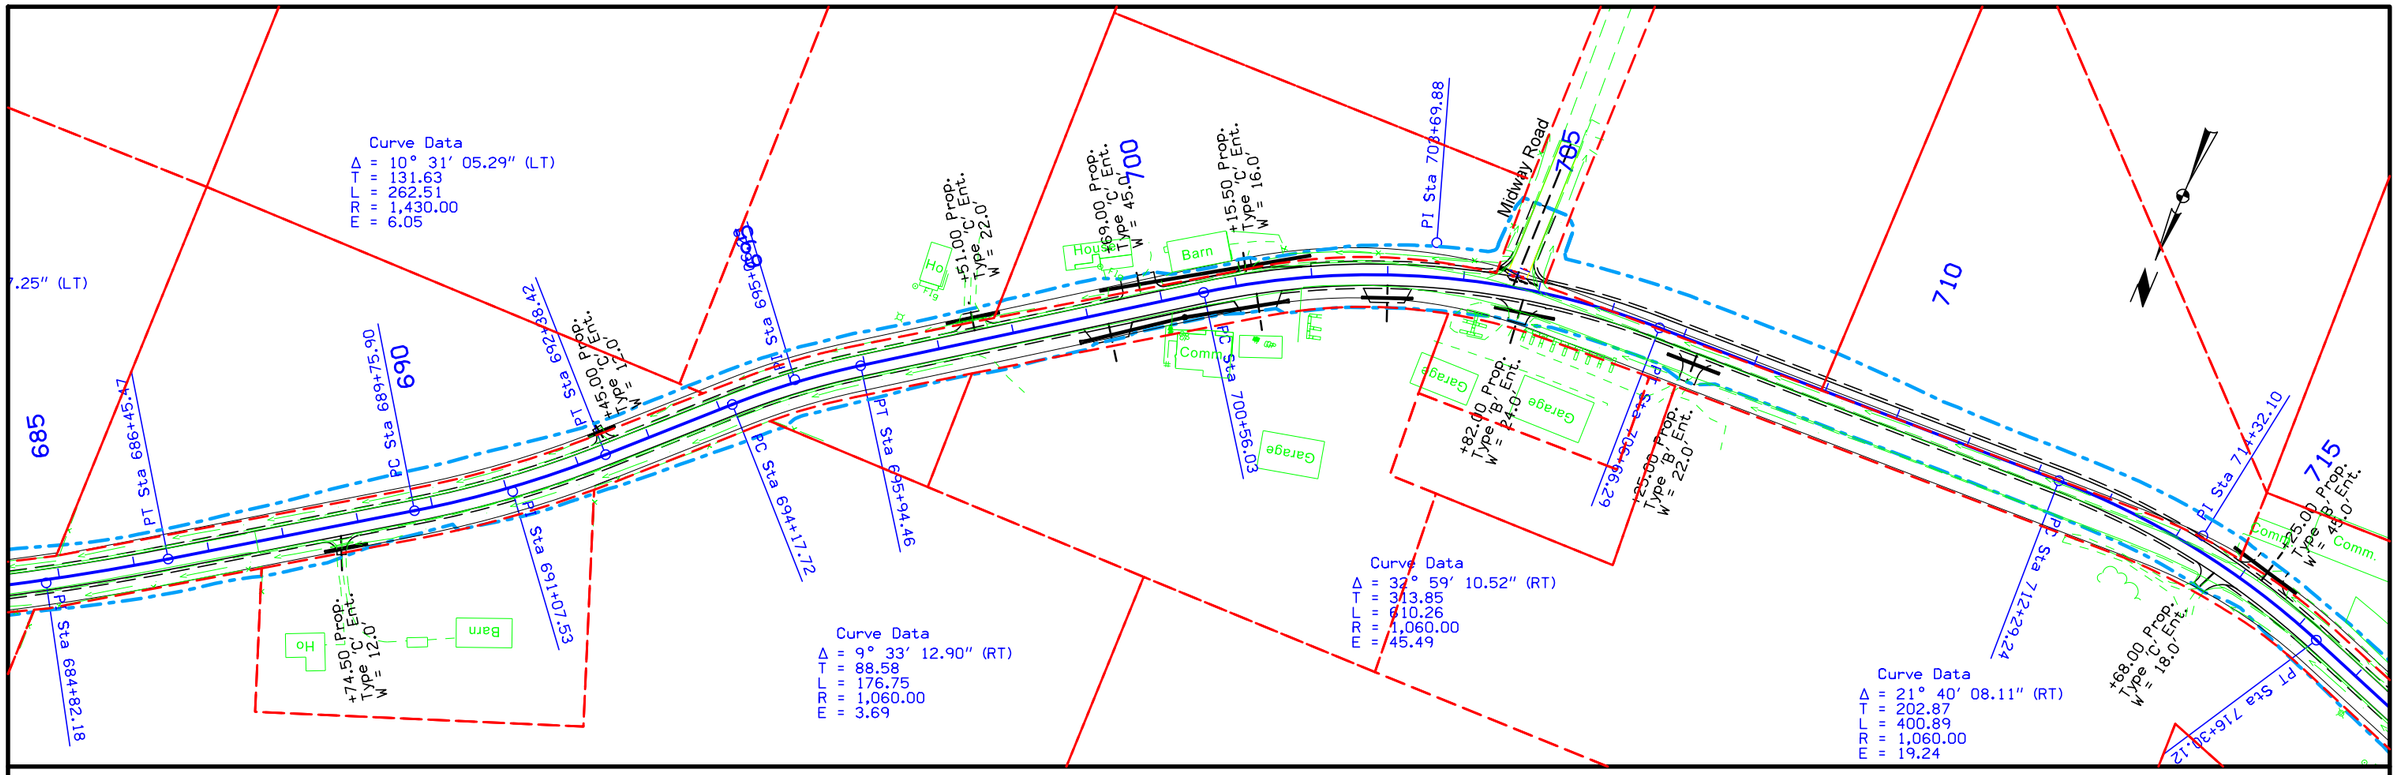

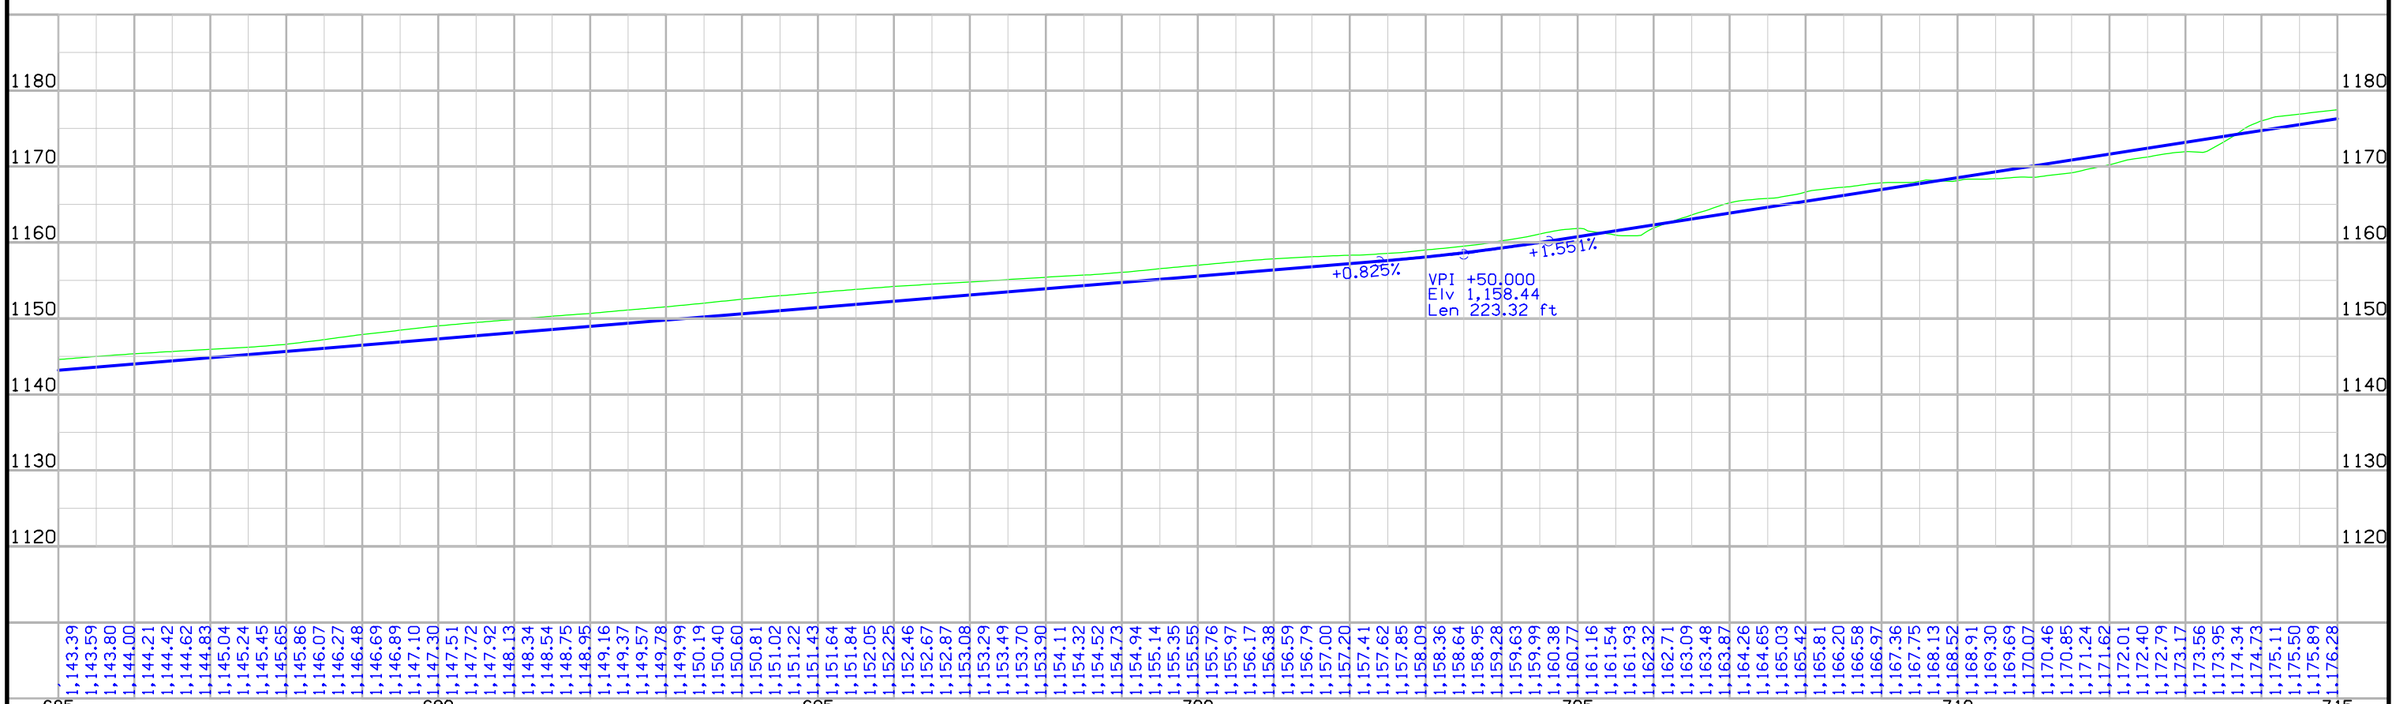

FILE NO.	ENGLISH	DESIGN TEAM J1a\Holst\Skogerboe	DUBUQUE COUNTY	PROJECT NUMBER STP-052-2(120)--2C-31	SHEET NUMBER D.5

7:40:17 AM 10/27/2014 dskoge2 pw:\\projectwise.dot.int.lan:PWMain\Documents\Projects\3105202010\Design_(120)_Sec3\31052120D2-D11.dgn

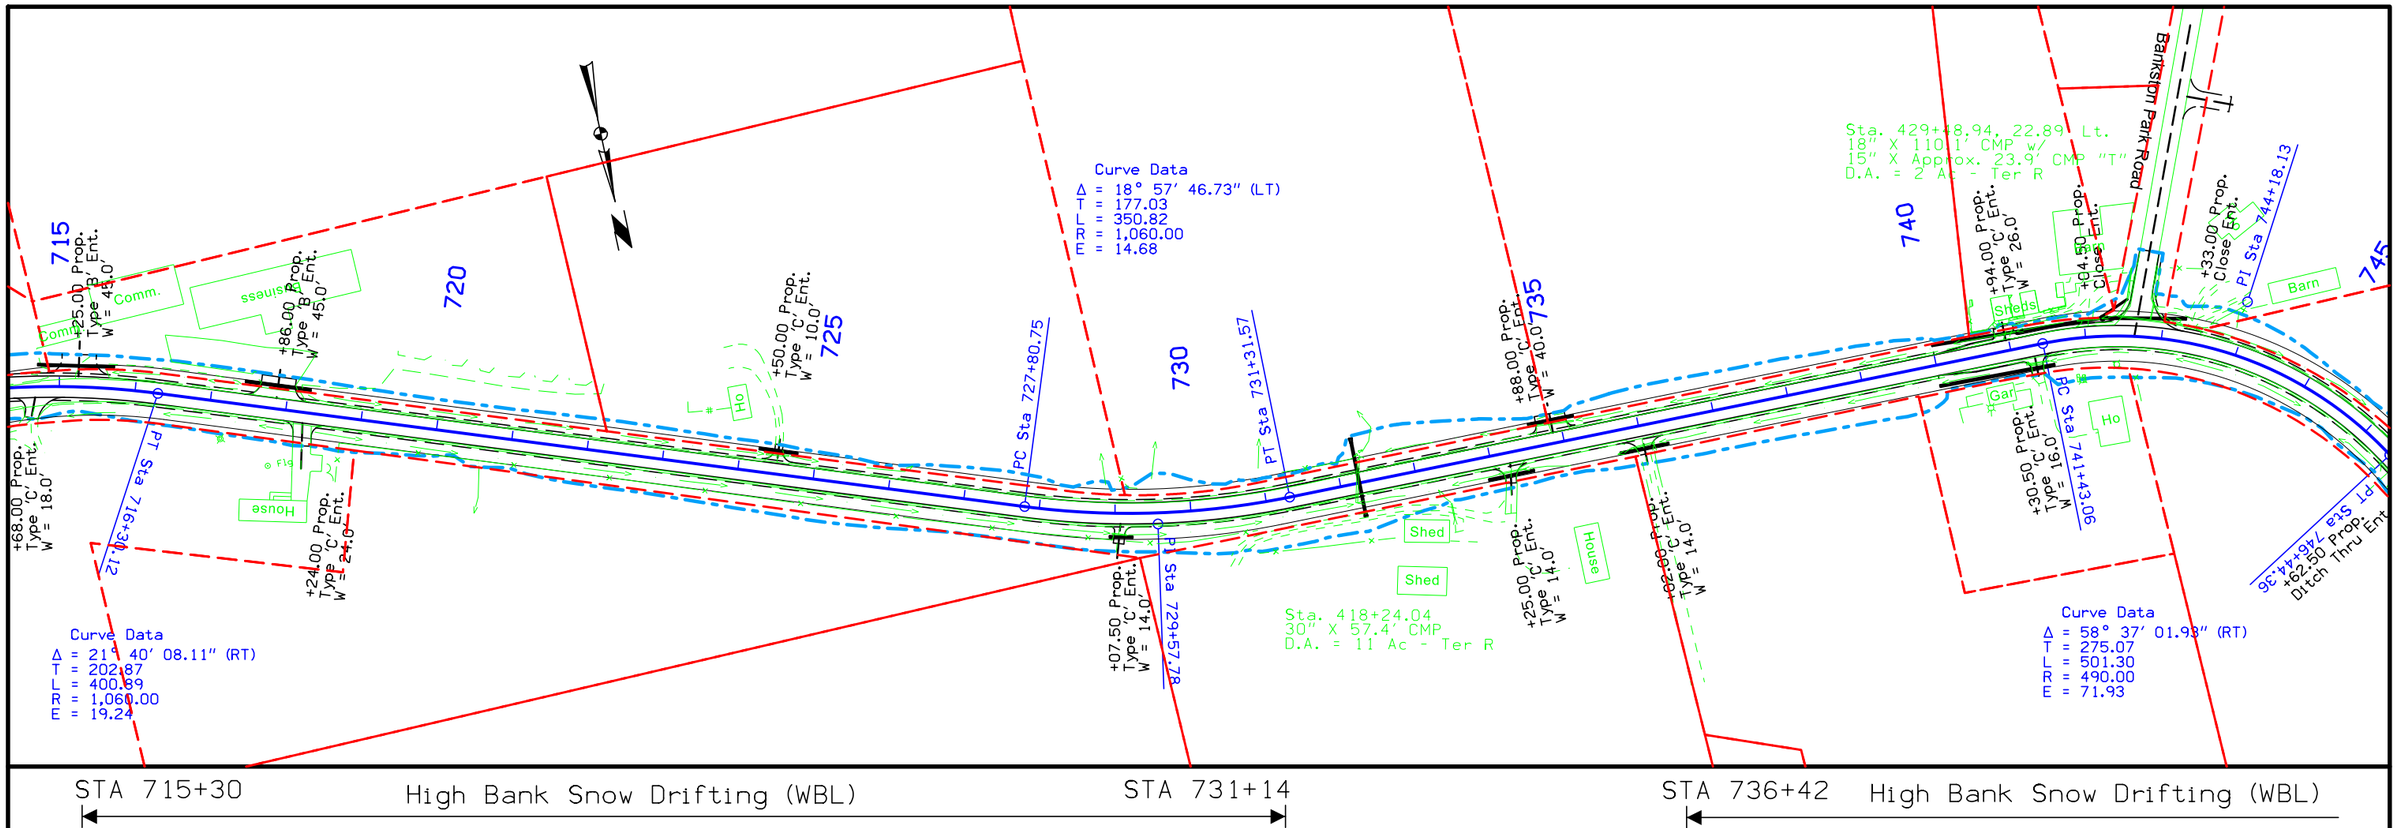

STA 715+30 — High Bank Snow Drifting (WBL) — STA 731+14

STA 736+42 — High Bank Snow Drifting (WBL)

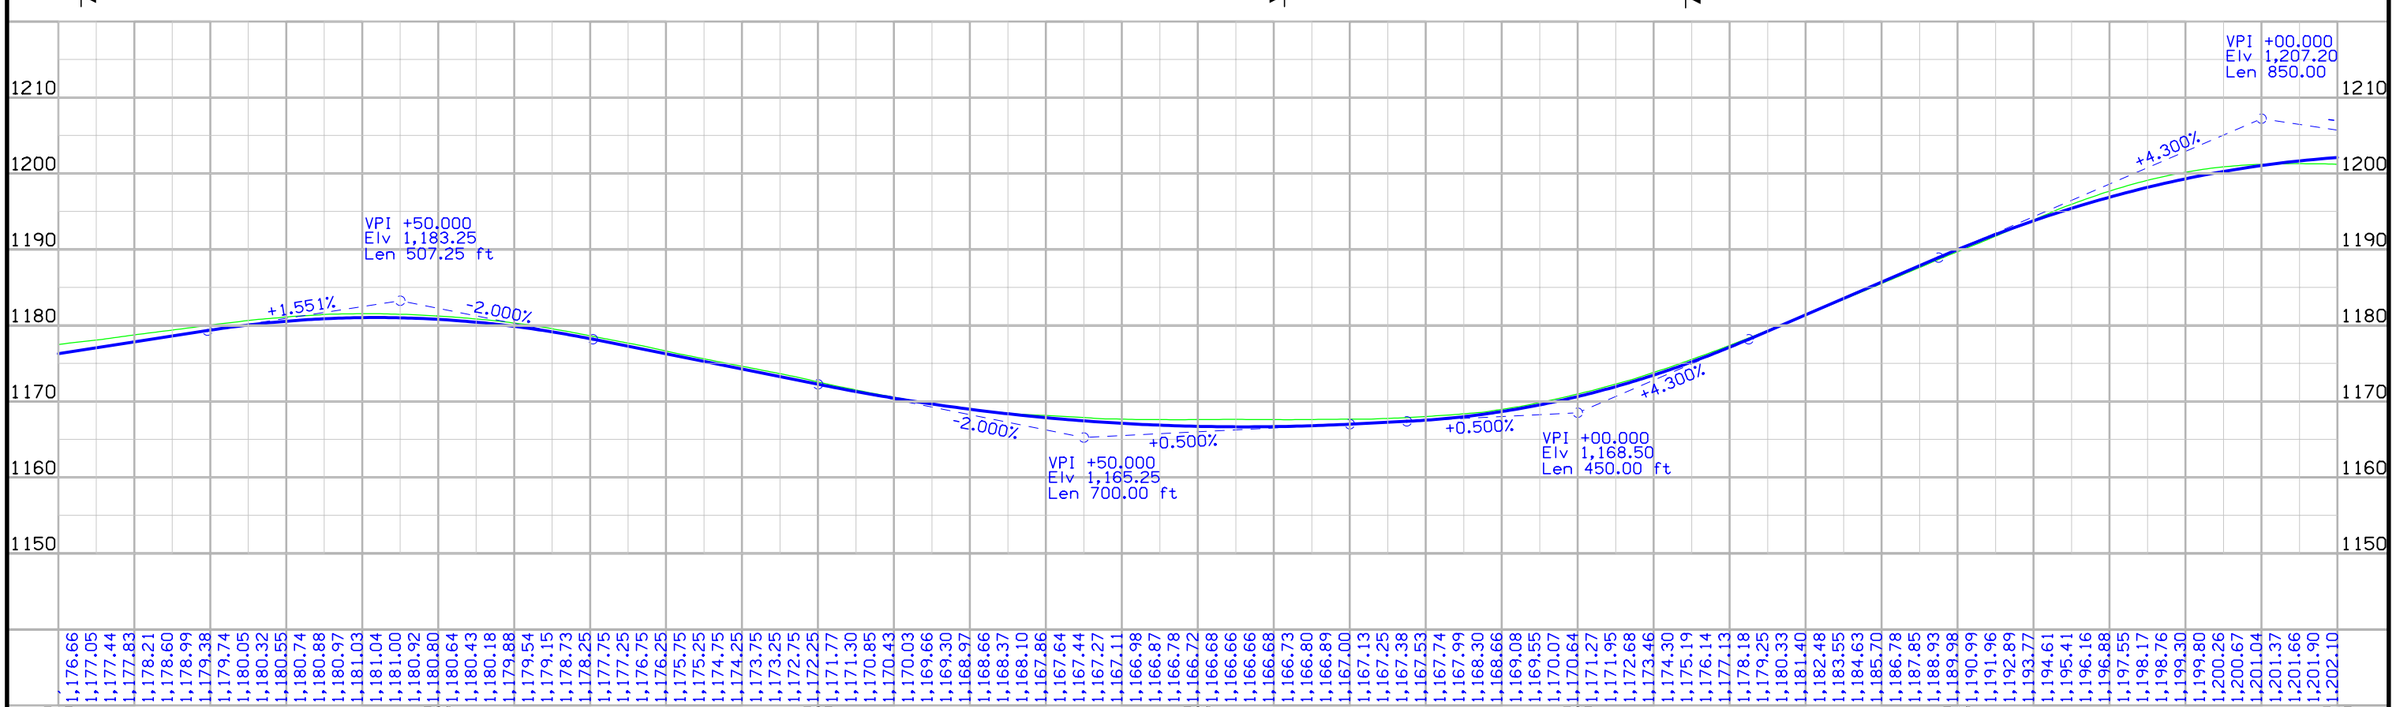

FILE NO.	ENGLISH	DESIGN TEAM J1a\Holst\Skogerboe	DUBUQUE COUNTY	PROJECT NUMBER STP-052-2(120)--2C-31	SHEET NUMBER D.6

7:40:18 AM 10/27/2014 dskoge2 pw:\\projectwise.dot.int.lan:PWMain\Documents\Projects\3105202010\Design_(120)_Sec3\31052120D2-D11.dgn

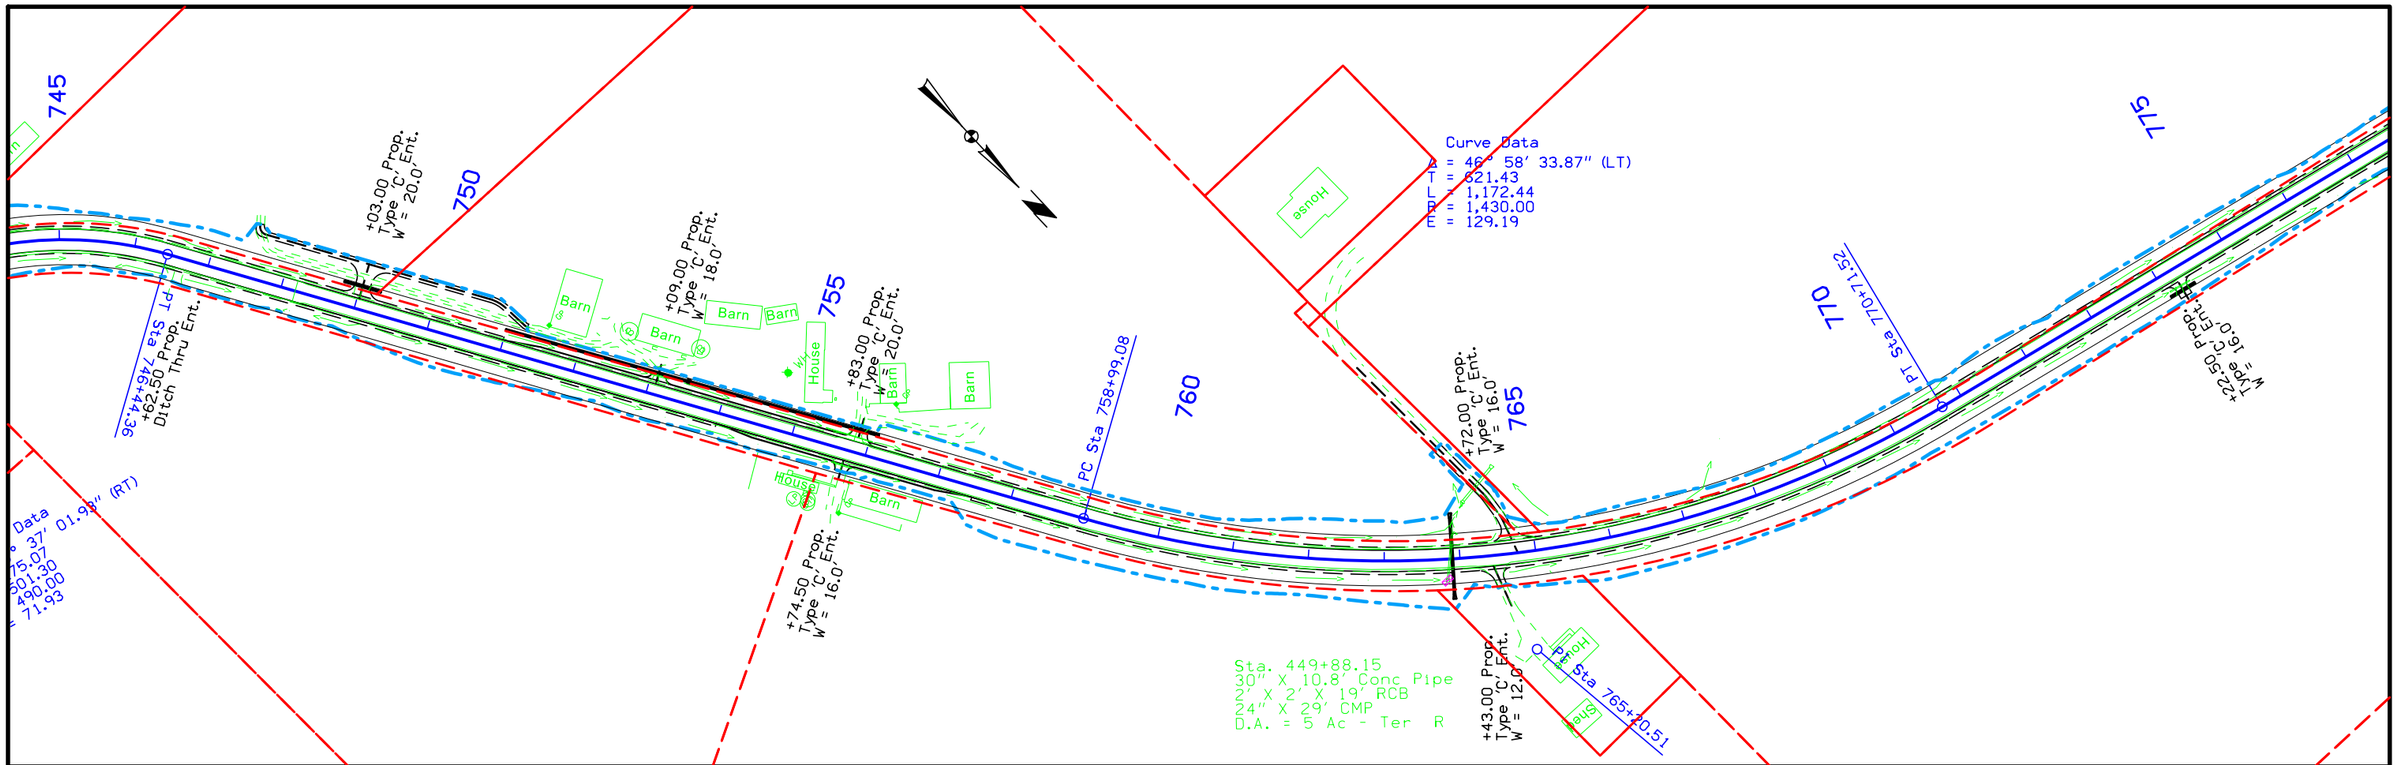

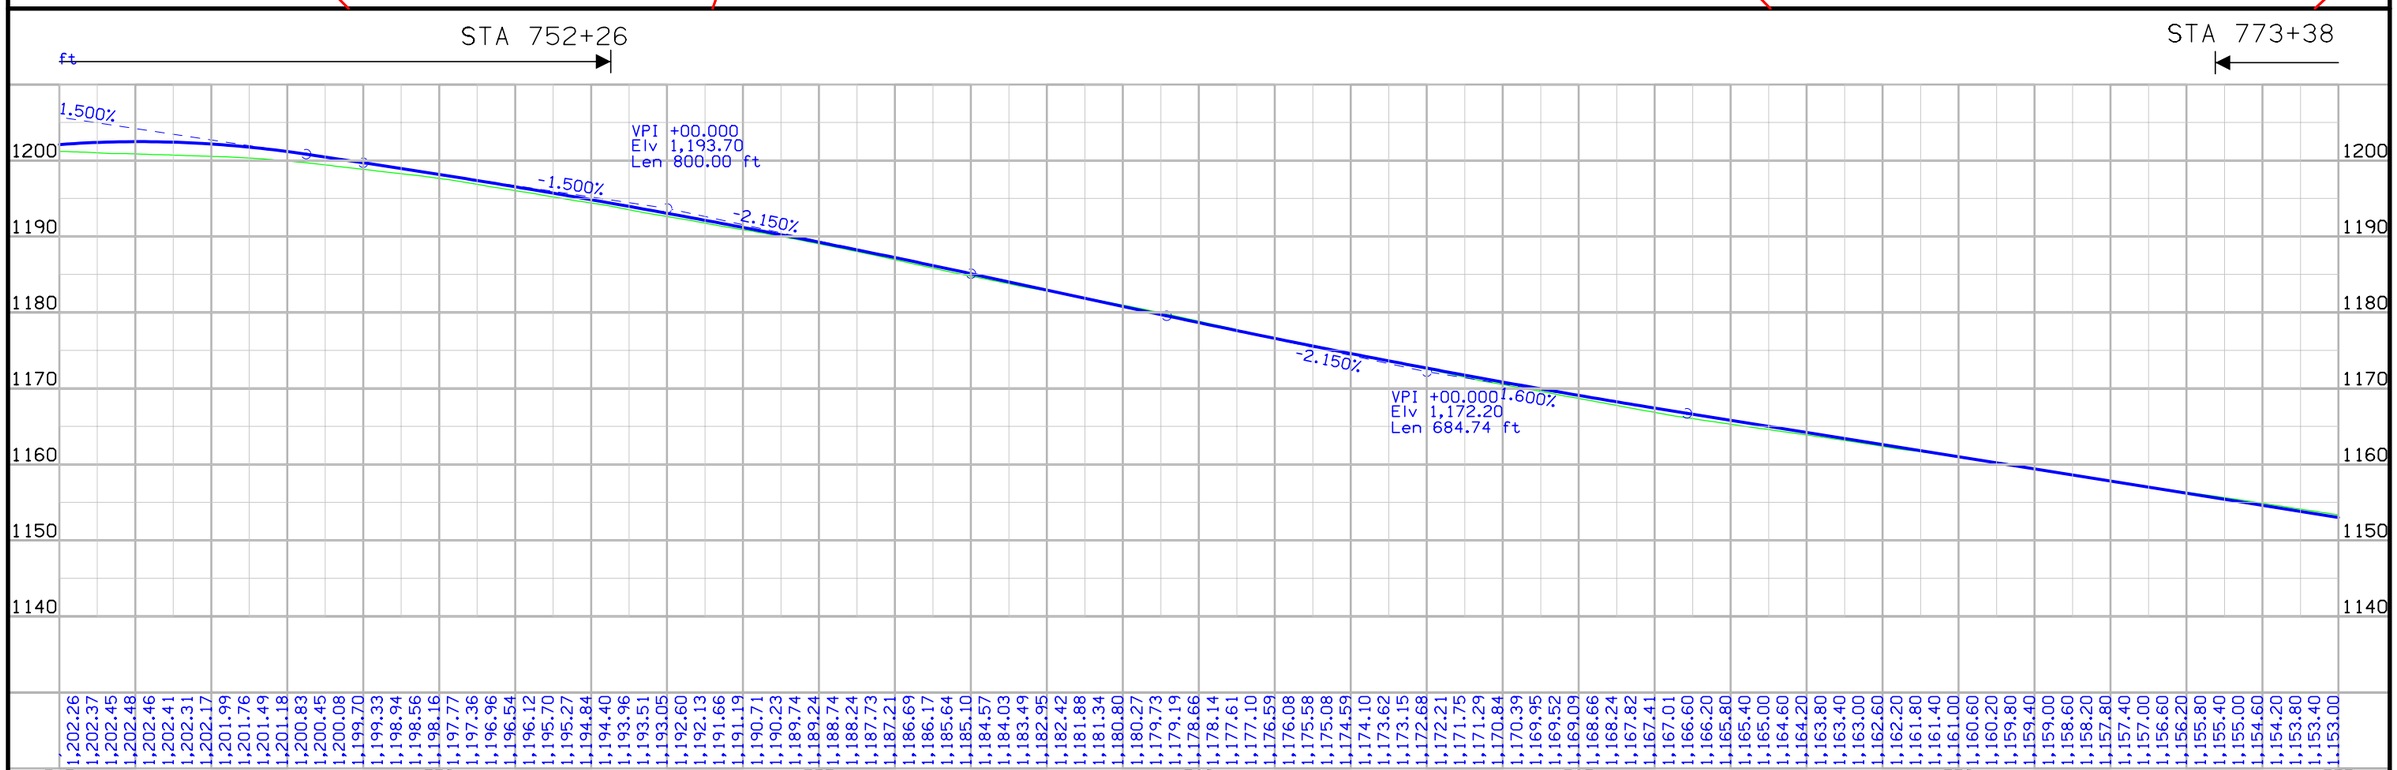

FILE NO.	ENGLISH	DESIGN TEAM J1a\Holst\Skogerboe	DUBUQUE COUNTY	PROJECT NUMBER STP-052-2(120)--2C-31	SHEET NUMBER D.7

7:40:20 AM 10/27/2014 dskoge2 pw:\\projectwise.dot.int.lan:PWMain\Documents\Projects\3105202010\Design_(120)_Sec3\31052120D2-D11.dgn

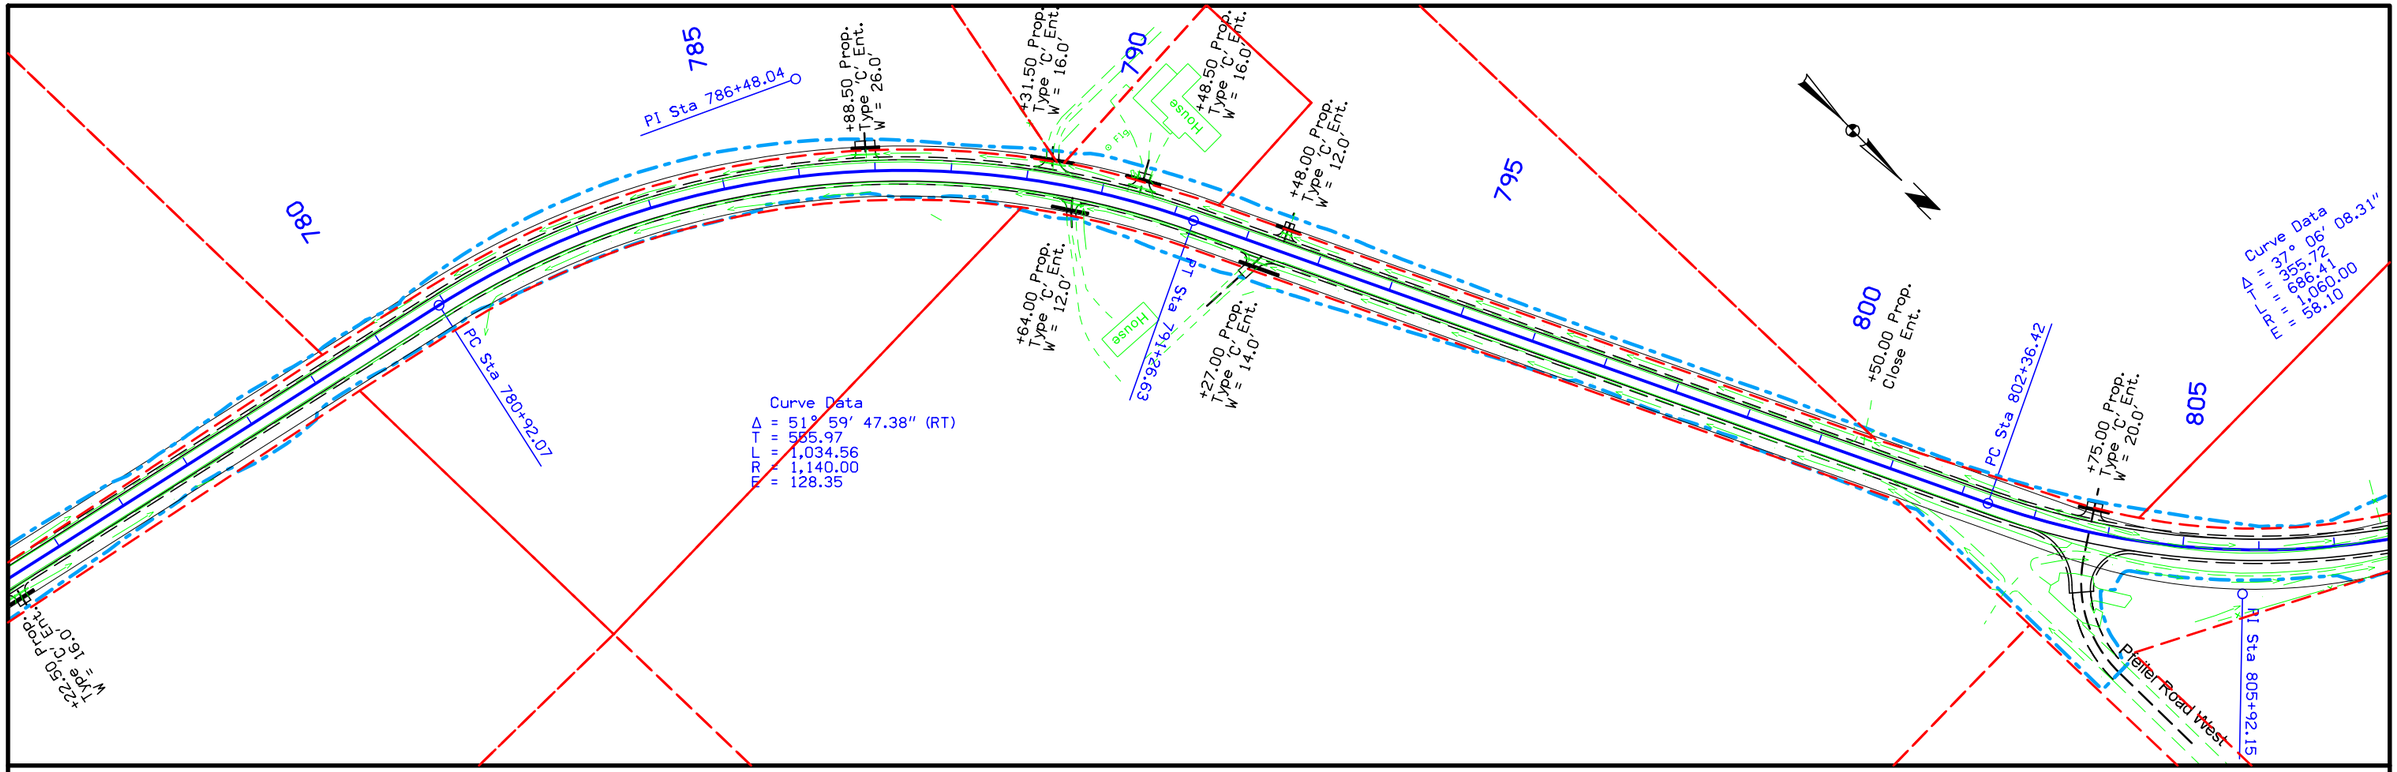

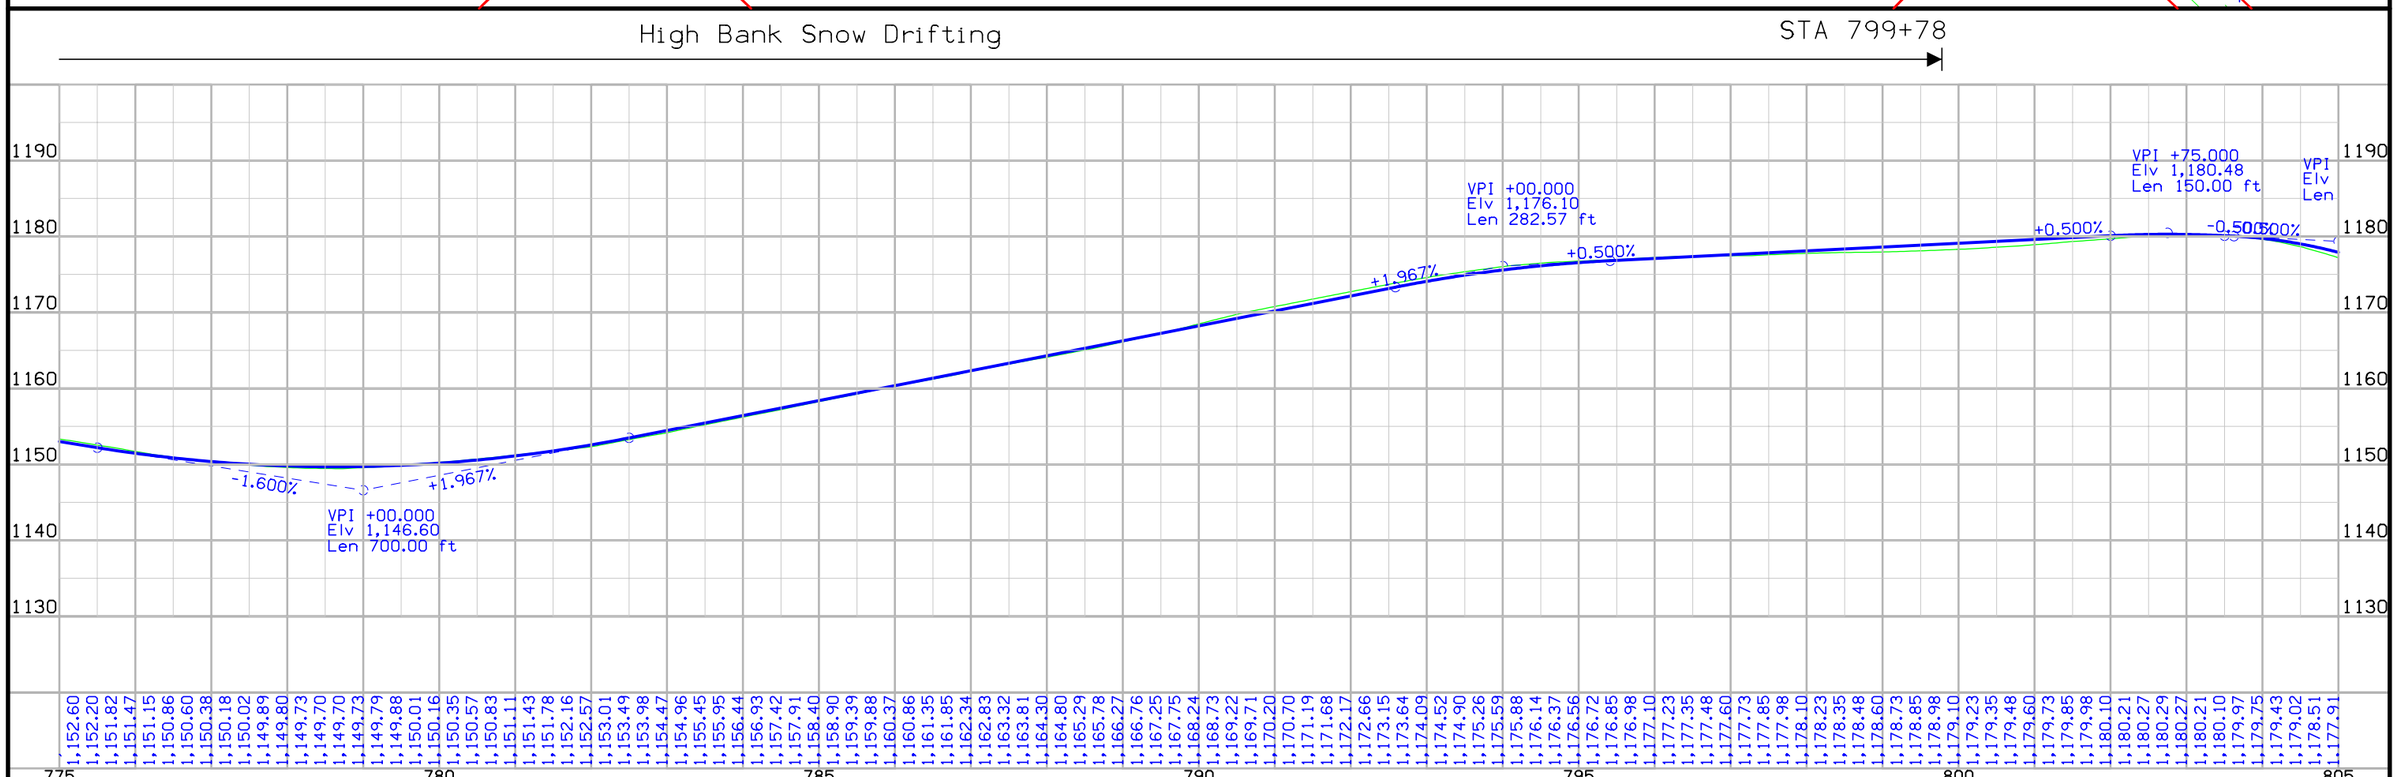

FILE NO.	ENGLISH	DESIGN TEAM Jia\Holst\Skogerboe	DUBUQUE COUNTY	PROJECT NUMBER STP-052-2(120)--2C-31	SHEET NUMBER D.8

7:40:21 AM 10/27/2014 dskoge2 pw:\\projectwise.dot.int.lan:PWMain\Documents\Projects\3105202010\Design_(120)_Sec3\31052120D2-D11.dgn

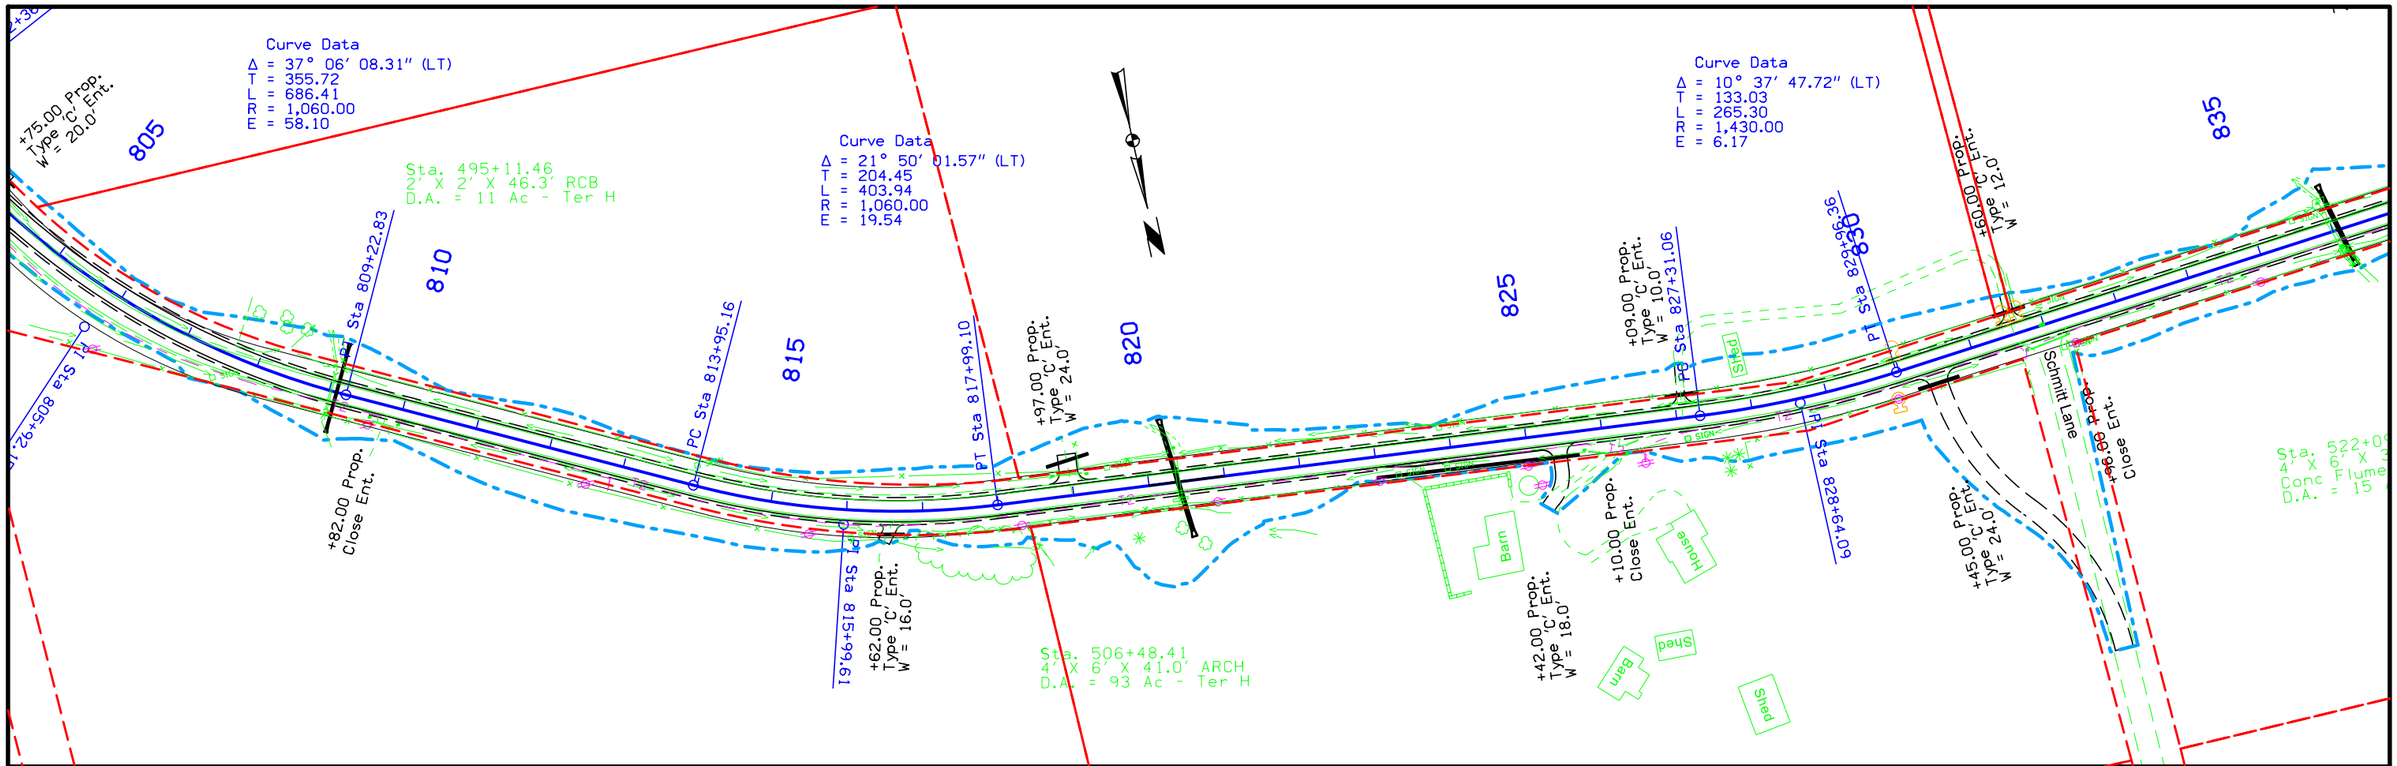

STA 815+62

Snow Drifting - Random Spots (Both Sides)

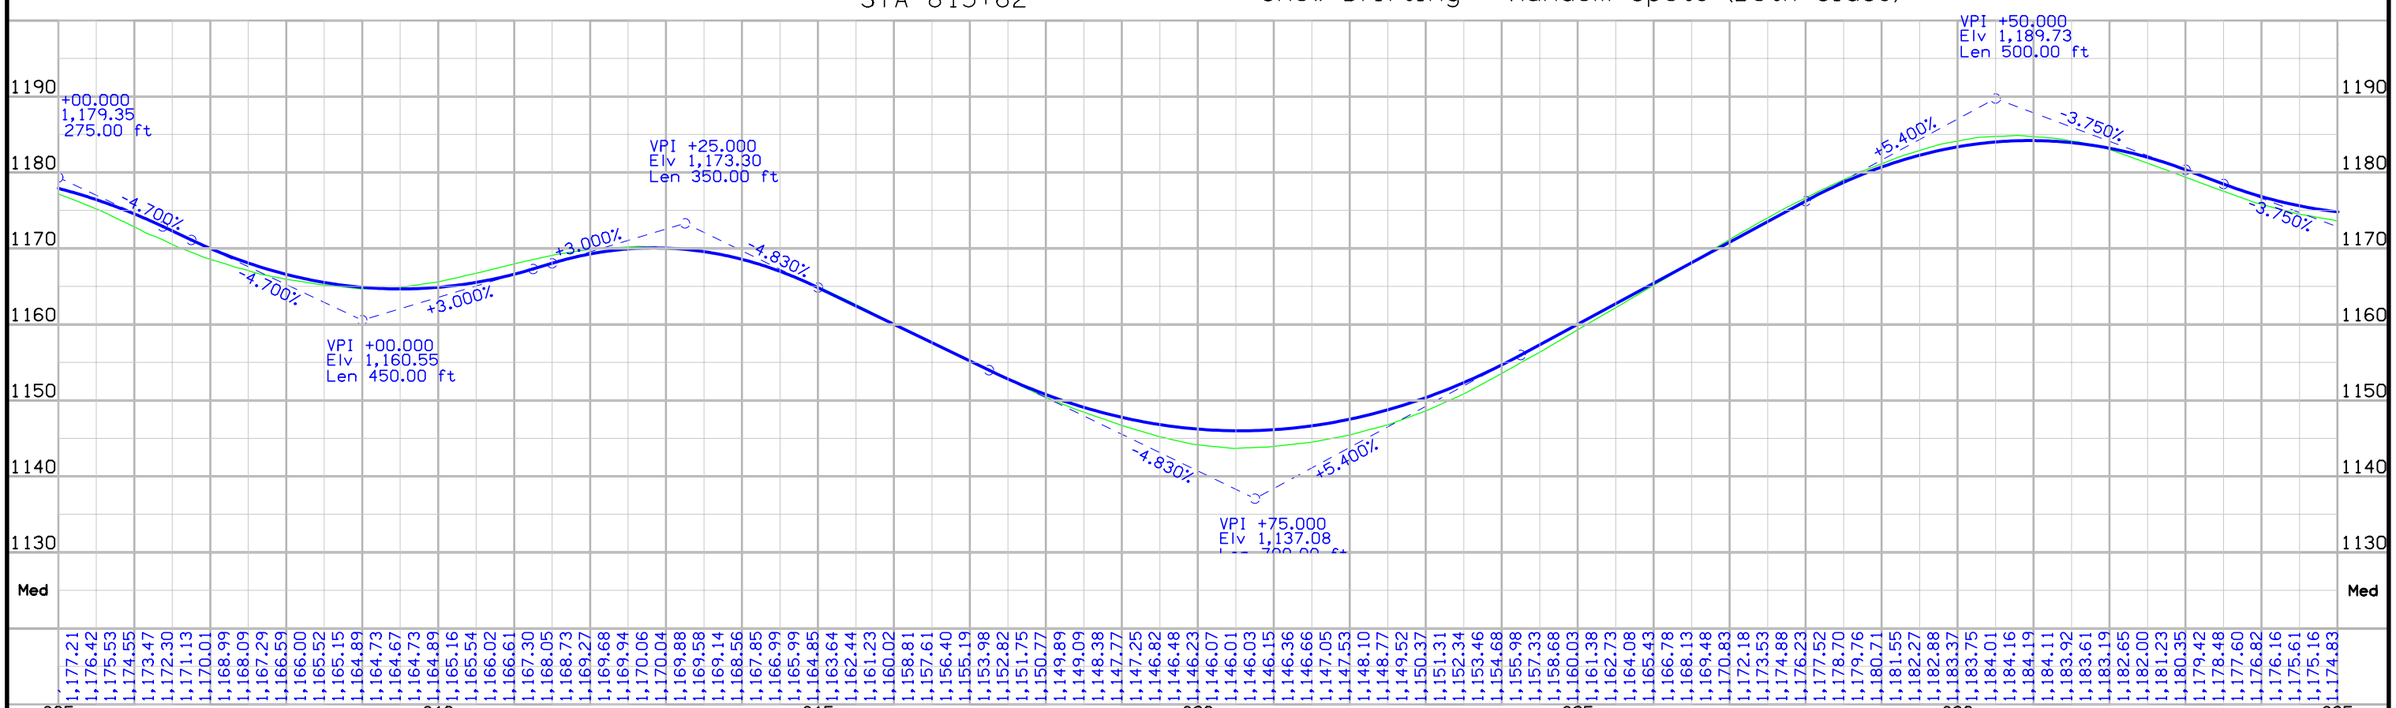

FILE NO.	ENGLISH	DESIGN TEAM	J1a\Holst\Skogerboe	DUBUQUE COUNTY	PROJECT NUMBER	STP-052-2(120)--2C-31	SHEET NUMBER	D.9	REVISED

7:40:22 AM 10/27/2014 dskoge2 pw:\\projectwise.dot.int.lan:PWMain\Documents\Projects\3105202010\Design_(120)_Sec3\31052120D2-D11.dgn

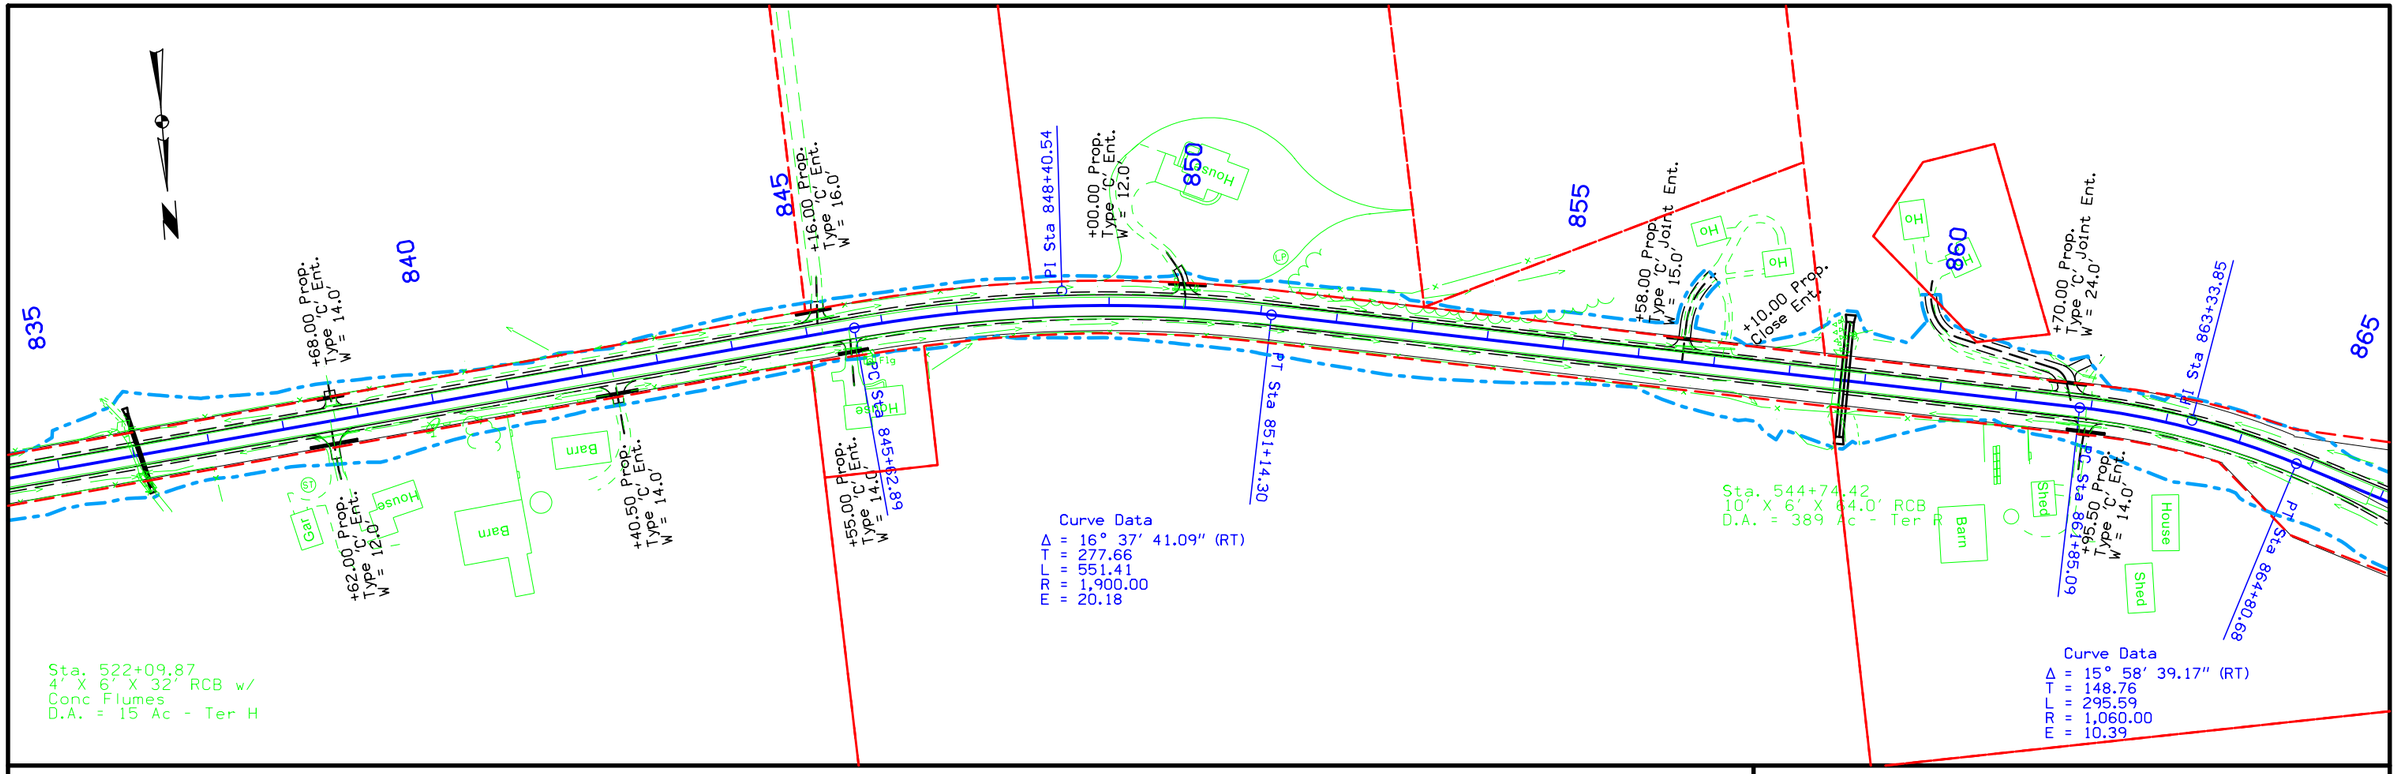

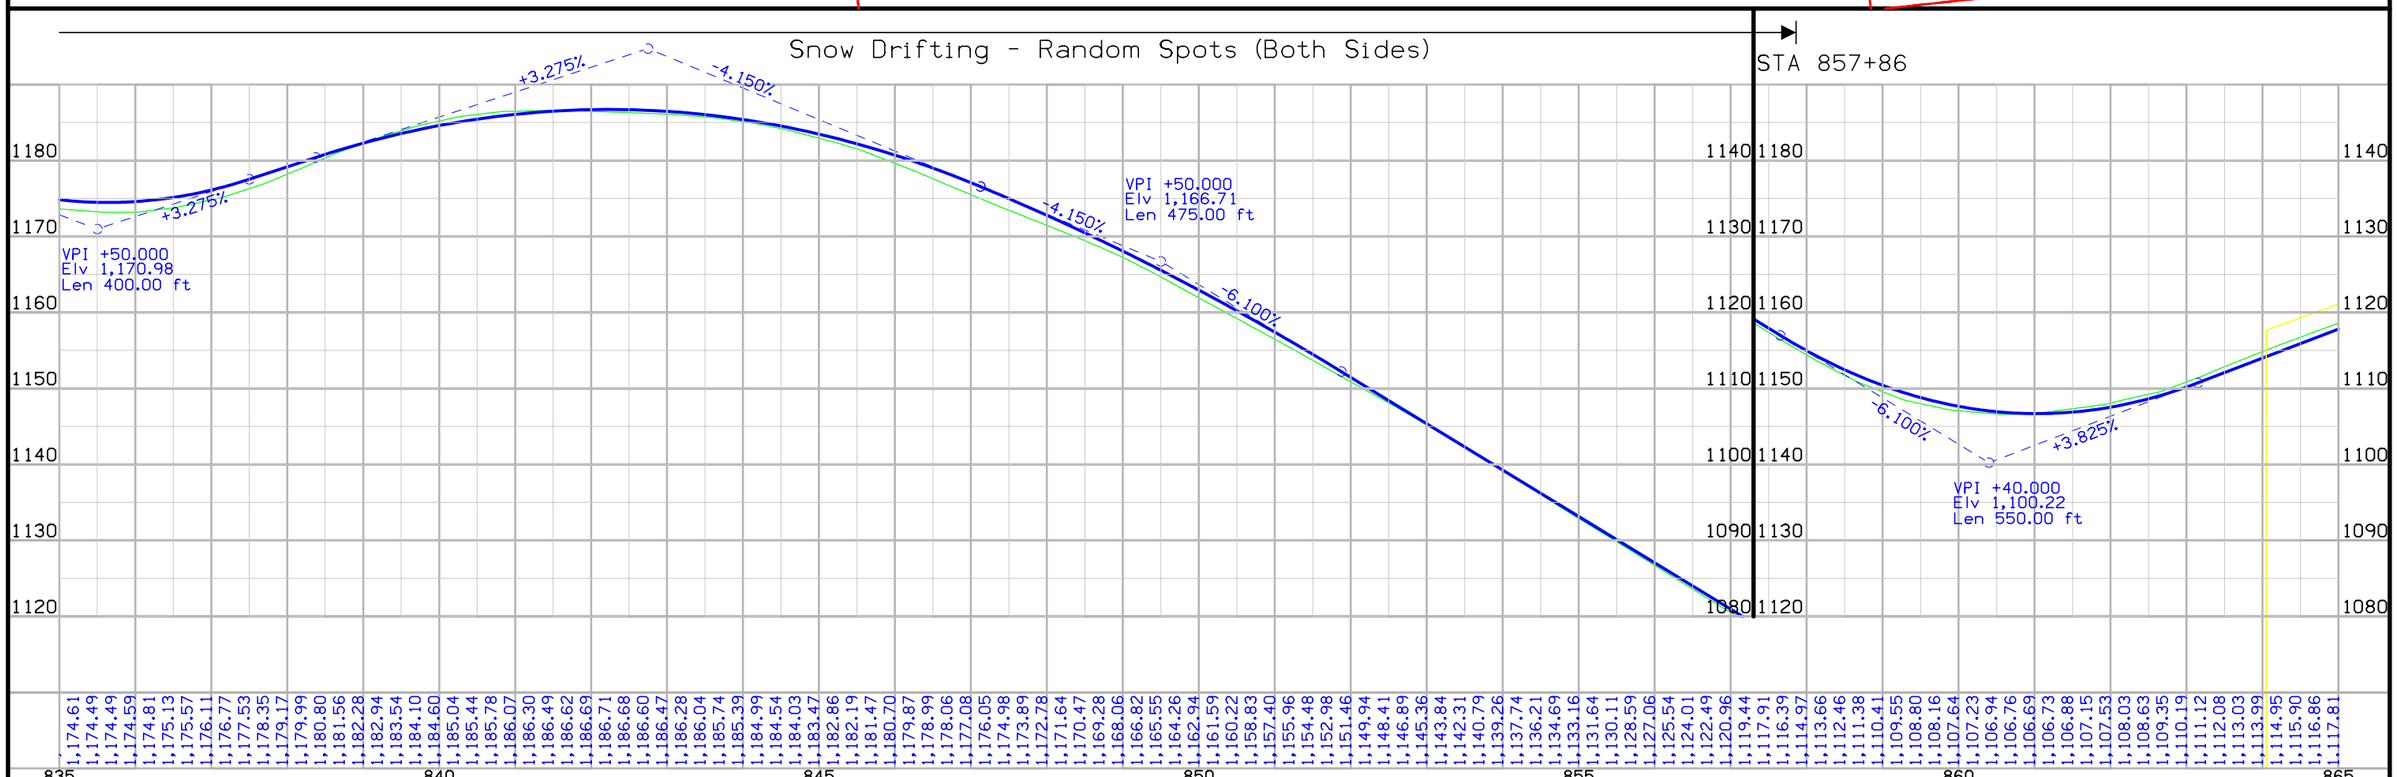

FILE NO.	ENGLISH	DESIGN TEAM J1a\Holst\Skogerboe	DUBUQUE COUNTY	PROJECT NUMBER STP-052-2(120)--2C-31	SHEET NUMBER D.10

7:40:24 AM 10/27/2014 dskoge2 pw:\\projectwise.dot.int.lan:PWMain\Documents\Projects\3105202010\Design_(120)_Sec3\31052120D2-D11.dgn

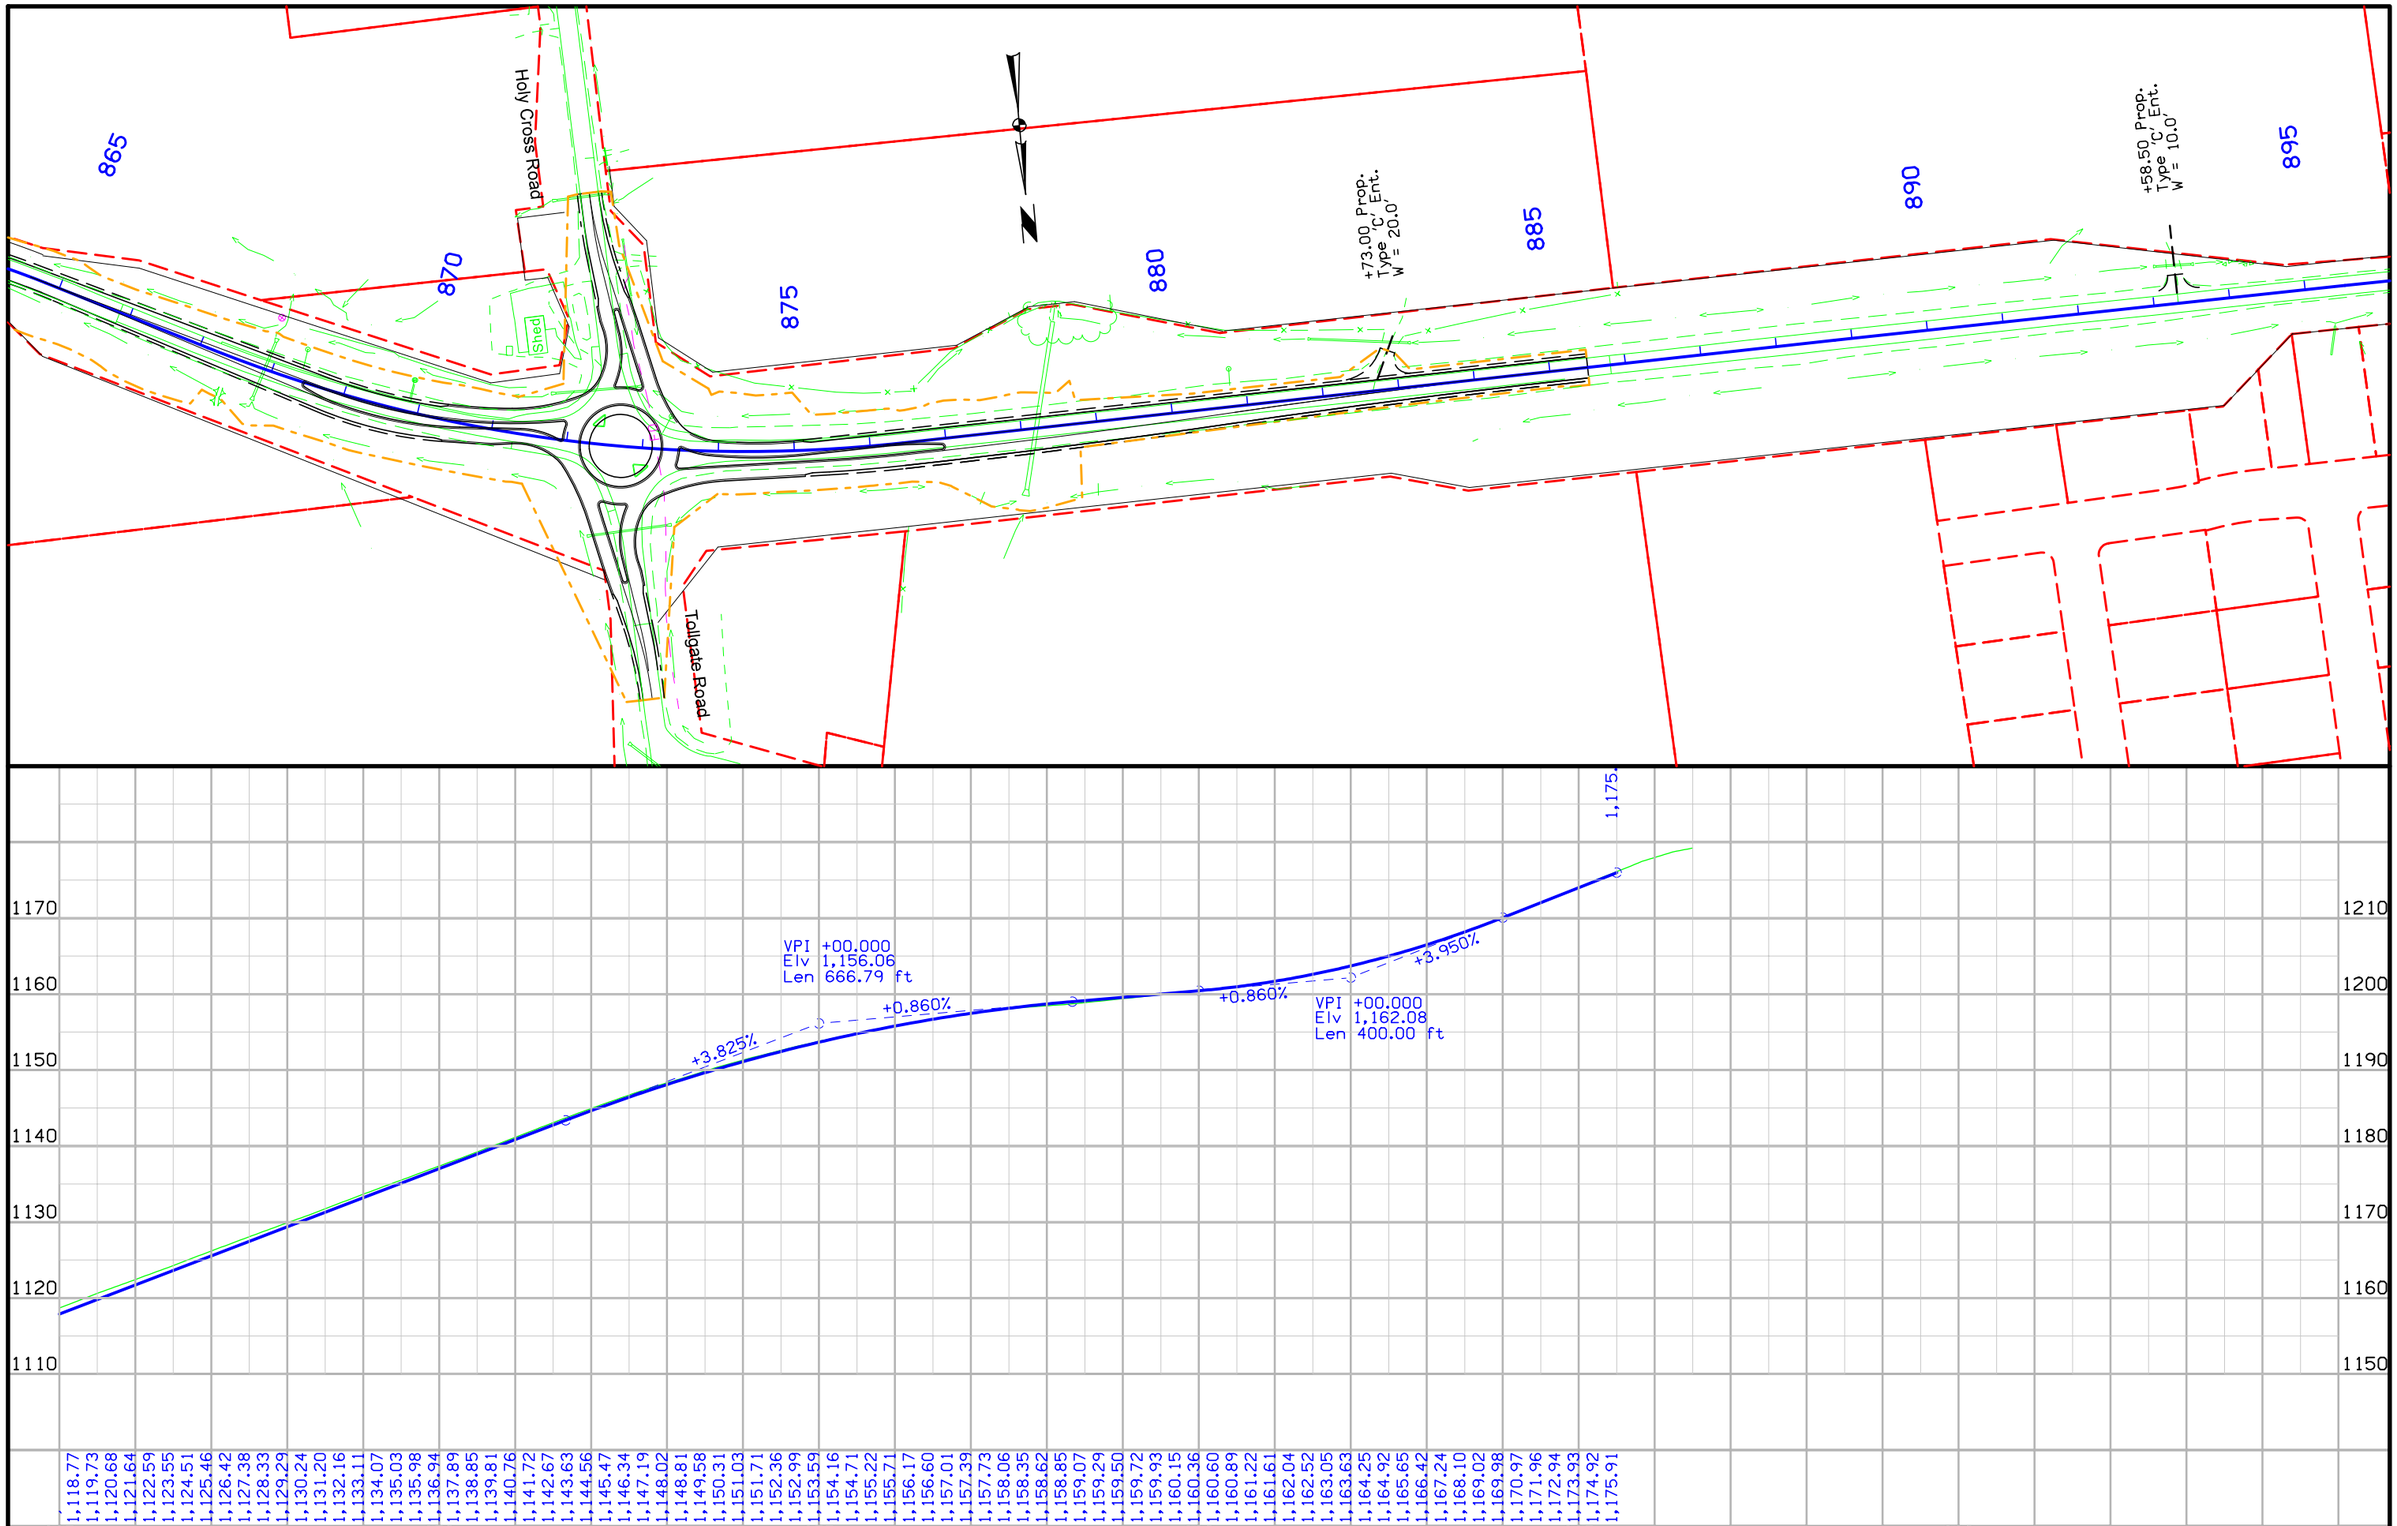

FILE NO.	ENGLISH	DESIGN TEAM J1a\Holst\Skogerboe	DUBUQUE COUNTY	PROJECT NUMBER STP-052-2(120)--2C-31	SHEET NUMBER D.11

7:40:25 AM 10/27/2014 dskoge2 pw:\\projectwise.dot.int.lan:PWMain\Documents\Projects\3105202010\Design_(120)_Sec3\31052120D2-D11.dgn