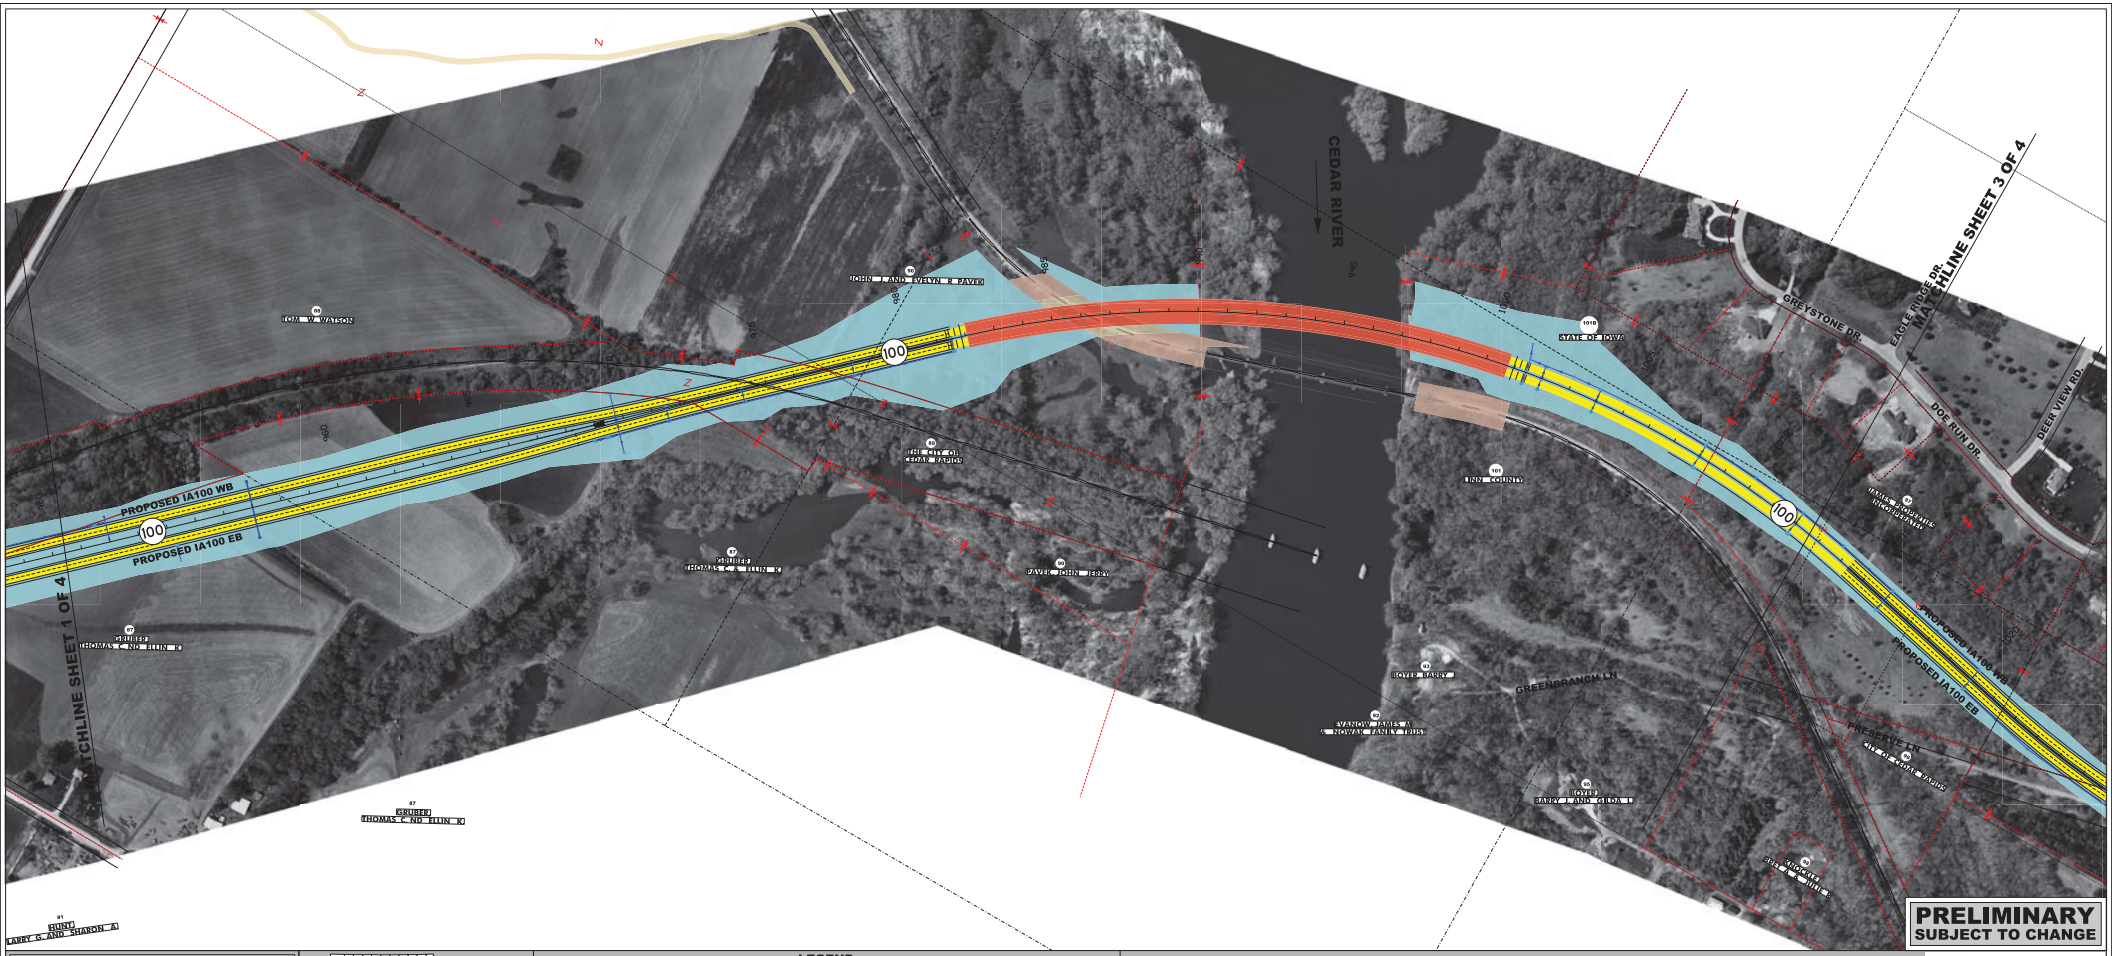

PRELIMINARY
SUBJECT TO CHANGE

Iowa Department of Transportation

PUBLIC INFORMATION MEETING
November 13, 2013
IA 100 - LINN COUNTY
COVINGTON RD. TO EDGEWOOD RD.
Project Number: NHS-100-1(36)--19-57

Photo - March, 2011

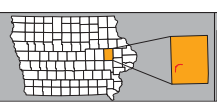

LEGEND

- PROPOSED PAVEMENT
- PROPOSED GRANULAR SURFACE
- PROPOSED SIDEWALK OR BIKEWAY
- PROPOSED BRIDGES AND BOX CULVERTS
- PROPOSED PERMANENT ACQUISITION
- PROPOSED PERMANENT EASEMENT
- PROPOSED TEMPORARY EASEMENT
- PROPOSED RETAINING WALL
- PROPERTY LINES
- LOT LINES
- EXISTING RIGHT OF WAY LINES
- CORPORATE LINES
- PROPOSED GUARDRAIL
- DRAINAGE FLOW DIRECTION

0 FEET 100

CH2MHILL.

SHEET 2 OF 4

5:55:00 PM Inroads c:\sw_work\ch2mhill_tbs\mmulhall\d0228193\57100010.gub